



TUGGERAWONG FORESHORE

' PROPOSED SHARED PATH '

PALMER STREET TO DON SMALL OVAL, ROCKY POINT

STAGE 5 WORKS CONCEPT DESIGN LAYOUT



LOCALITY SKETCH
NOT TO SCALE

INDEX OF DRAWINGS

DRAWING No.	DRAWING NAME
190948-CENG-001	COVER SHEET, LOCALITY SKETCH & INDEX OF DRAWINGS
190948-CENG-002	OVERALL SITE PLAN
190948-CENG-101	DETAIL PLAN - SHEET 1
190948-CENG-102	DETAIL PLAN - SHEET 2
190948-CENG-103	DETAIL PLAN - SHEET 3
190948-CENG-104	DETAIL PLAN - SHEET 4
190948-CENG-105	DETAIL PLAN - SHEET 5
190948-CENG-106	DETAIL PLAN - SHEET 6
190948-CENG-107	DETAIL PLAN - SHEET 7
190948-CENG-108	DETAIL PLAN - SHEET 8
190948-CENG-109	DETAIL PLAN - SHEET 9
190948-CENG-201	TYPICAL PATH CROSS SECTIONS & DETAILS
190948-CENG-211	PATH LONGITUDINAL SECTION - SHEET 1
190948-CENG-212	PATH LONGITUDINAL SECTION - SHEET 2

NOT FOR CONSTRUCTION

REV.	DATE	AMENDMENT	DESIGN	DRAWN	CHECKED	APPROVED	SCALES
A	10.09.2024	INITIAL ISSUE	C.M.	RJC	C.S.	C.S.	
B	13.09.2024	COUNCIL COMMENTS ADDRESSED	C.M.	RJC	C.S.	C.S.	
C	19.09.24	AMENDMENTS PER COUNCIL REVIEW	C.M.	A.E.	C.S.	C.S.	

Central Coast
5 Pioneer Avenue,
P.O. Box 3717,
Tuggerah N.S.W. 2259
Phone: (02) 4305 4300
Fax: (02) 4305 4399
email: coast@adwjohnson.com.au
www.adwjohnson.com.au
ABN 62 129 445 398

CLIENT



PROPERTY DESCRIPTION

TUGGERAWONG FORESHORE
PALMER STREET TO DON SMALL OVAL,
ROCKY POINT

PROJECT

PROPOSED SHARED PATH

PLAN TITLE

COVER SHEET, INDEX OF DRAWINGS
& LOCALITY SKETCH

SURVEYED

Central Coast Council

DATUM

GDA2020 M.G.A. ZONE 56 A.H.D.

PROJECT No.

190948

DISCIPLINE

CENG

NUMBER

001

REV.

C





M.G.A.

LEGEND
- - - SITE BOUNDARY
- - - PROPOSED LOT BOUNDARY
- - - EXISTING LOT BOUNDARY
- - - FUTURE LOT BOUNDARY

OVERALL PLAN
SCALE 1:1500



NOT FOR CONSTRUCTION

  
REV.	DATE	AMENDMENT	DESIGN	DRAWN	CHECKED	APPROVED	SCALES		Central Coast 5 Pioneer Avenue, P.O. Box 3717, Tuggerah N.S.W. 2259 Phone: (02) 4305 4300 Fax: (02) 4305 4399 email: coast@adwjohnson.com.au www.adwjohnson.com.au ABN 62 129 445 398		CLIENT	PROPERTY DESCRIPTION		PROJECT			
A	10.09.2024	INITIAL ISSUE	C.M.	RJC	C.S.	C.S.	TUGGERAWONG FORESHORE PALMER STREET TO DON SMALL OVAL, ROCKY POINT					PROPOSED SHARED PATH					
B	13.09.2024	COUNCIL COMMENTS ADDRESSED	C.M.	RJC	C.S.	C.S.						PLAN TITLE					
C	19.09.24	AMENDMENTS PER COUNCIL REVIEW	C.M.	A.E.	C.S.	C.S.						OVERALL SITE PLAN					
DESIGN FILE S:\190948\DESIGN\12D\TUGGERAWONG SHARED PATH STAGE 5\TUGGERAWONG_SHARED_PATH_STAGE_5.project							ALL DIMENSIONS ARE IN METRES. DO NOT SCALE					SURVEYED Central Coast Council		DATUM GDA2020 M.G.A. ZONE 56 A.H.D.		PROJECT No. 190948	DISCIPLINE CENG



LEGEND

- SITE BOUNDARY
- EXISTING LOT BOUNDARY
- MAJOR DESIGN CONTOURS
- MINOR DESIGN CONTOURS
- MAJOR NATURAL CONTOURS
- MINOR NATURAL CONTOURS
- PROPOSED SHARED PATH
- PROPOSED RAISED FRP BOARDWALK
- PROPOSED SMALL COMPOSITE BRIDGE
- PROPOSED ENGINEERED FILL
- PROPOSED STORMWATER
- EXISTING TREE
- EXISTING TREE TO BE REMOVED

CONTOUR INTERVAL = 0.2m

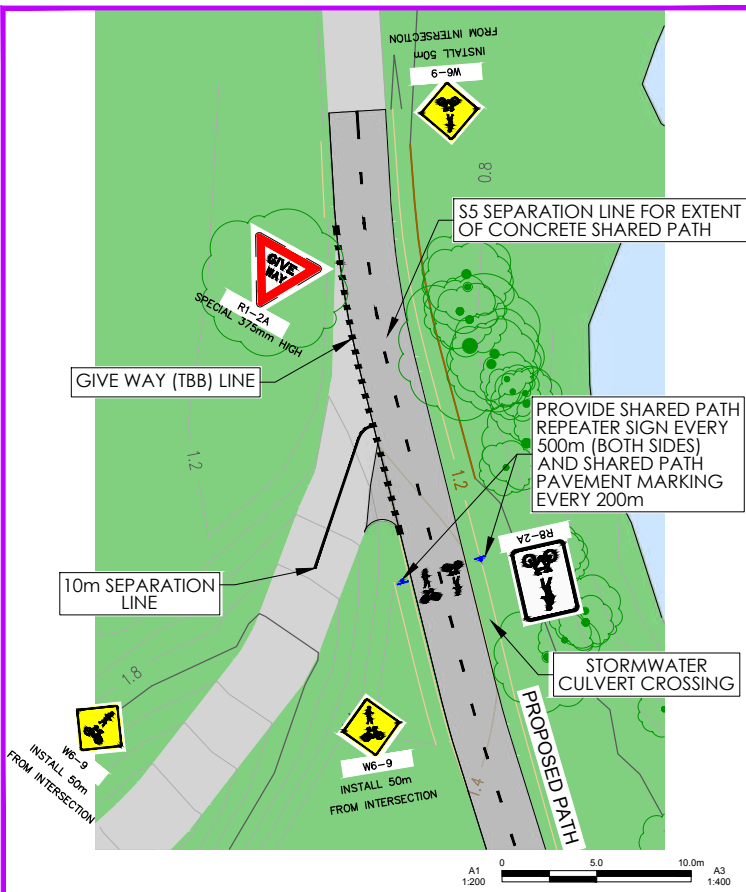

SANDSTONE BORDER WALL EXAMPLE
SOURCE: GOOGLE IMAGES



SANDSTONE LOG RETAINING WALL EXAMPLE
SOURCE: GOOGLE IMAGES



NOT FOR CONSTRUCTION

DETAIL PLAN
SCALE 1:250
REFER SHEET 102 FOR CONTINUATION

REV.	DATE	AMENDMENT	DESIGN	DRAWN	CHECKED	APPROVED	SCALES								
A	10.09.2024	INITIAL ISSUE	C.M.	R.J.C.	C.S.	C.S.	A1 1:250								
B	13.09.2024	COUNCIL COMMENTS ADDRESSED	C.M.	R.J.C.	C.S.	C.S.									
C	19.09.24	AMENDMENTS PER COUNCIL REVIEW	C.M.	A.E.	C.S.	C.S.									

DESIGN FILE	S:\190948\DESIGN\120\TUGGERAWONG SHARED PATH STAGE 5\TUGGERAWONG_SHARED_PATH_STAGE_5.project	ALL DIMENSIONS ARE IN METRES.	DO NOT SCALE
Plotted By:	Chris Sheppard	Plot Date:	24/09/24 6:51:36AM
Cad File:	S:\190948\DWG\ENGINEERING\CENG\190948-CENG-101-109.DWG		

adw Johnson		Central Coast Council	
Central Coast 5 Pioneer Avenue, P.O. Box 3717, Tuggerah N.S.W. 2259 Phone: (02) 4305 4300 Fax: (02) 4305 4399 email: coast@adwjohnson.com.au www.adwjohnson.com.au ABN 62 129 445 398		CLIENT Central Coast Council	

PROPERTY DESCRIPTION TUGGERAWONG FORESHORE PALMER STREET TO DON SMALL OVAL, ROCKY POINT		PROJECT PROPOSED SHARED PATH	
SURVEYED Central Coast Council		PLAN TITLE DETAIL PLAN SHEET 1	
DATUM GDA2020 M.G.A. ZONE 56 A.H.D.	PROJECT No. 190948	DISCIPLINE CENG	NUMBER 101
		REV. C	

REFER SHEET 101 FOR CONTINUATION



LEGEND

- SITE BOUNDARY
- EXISTING LOT BOUNDARY
- MAJOR DESIGN CONTOURS
- MINOR DESIGN CONTOURS
- MAJOR NATURAL CONTOURS
- MINOR NATURAL CONTOURS
- PROPOSED SHARED PATH
- PROPOSED RAISED FRP BOARDWALK
- PROPOSED SMALL COMPOSITE BRIDGE
- PROPOSED ENGINEERED FILL
- PROPOSED STORMWATER
- EXISTING TREE
- EXISTING TREE TO BE REMOVED

CONTOUR INTERVAL = 0.2m



RAISED FRP BOARDWALK EXAMPLE
SOURCE: CENTRAL COAST COUNCIL



SANDSTONE LOG RETAINING WALL EXAMPLE
SOURCE: GOOGLE IMAGES



DETAIL PLAN
SCALE 1:250

REFER SHEET 103 FOR CONTINUATION

REV.	DATE	AMENDMENT	DESIGN	DRAWN	CHECKED	APPROVED	SCALES		Central Coast 5 Pioneer Avenue, P.O. Box 3717, Tuggerah N.S.W. 2259 Phone: (02) 4305 4300 Fax: (02) 4305 4399 email: coast@adwjohnson.com.au www.adwjohnson.com.au ABN 62 129 445 398		CLIENT	PROPERTY DESCRIPTION		PROJECT													
PROPOSED SHARED PATH																											
												PLAN TITLE		DETAIL PLAN SHEET 2													
												SURVEYED		DATUM		PROJECT No.		DISCIPLINE		NUMBER		REV.					
DESIGN FILE S:\190948\DESIGN\12D\TUGGERAWONG SHARED PATH STAGE 5\TUGGERAWONG_SHARED_PATH_STAGE_5.project												Central Coast Council		GDA2020 M.G.A. ZONE 56 A.H.D.		190948 –		CENG –		102		C					

NOT FOR CONSTRUCTION

REFER SHEET 102 FOR CONTINUATION



LEGEND

- SITE BOUNDARY
- EXISTING LOT BOUNDARY
- MAJOR DESIGN CONTOURS
- MINOR DESIGN CONTOURS
- MAJOR NATURAL CONTOURS
- MINOR NATURAL CONTOURS
- PROPOSED SHARED PATH
- PROPOSED RAISED FRP BOARDWALK
- PROPOSED SMALL COMPOSITE BRIDGE
- PROPOSED ENGINEERED FILL
- PROPOSED STORMWATER
- EXISTING TREE
- EXISTING TREE TO BE REMOVED

CONTOUR INTERVAL = 0.2m




RAISED FRP BOARDWALK EXAMPLE
SOURCE: CENTRAL COAST COUNCIL




DETAIL PLAN
SCALE 1:250

REFER SHEET 104 FOR CONTINUATION

NOT FOR CONSTRUCTION

 REV.	DATE	AMENDMENT	DESIGN	DRAWN	CHECKED	APPROVED	SCALES		Central Coast 5 Pioneer Avenue, P.O. Box 3717, Tuggerah N.S.W. 2259 Phone: (02) 4305 4300 Fax: (02) 4305 4399 email: coast@adwjohnson.com.au www.adwjohnson.com.au ABN 62 129 445 398		CLIENT	PROPERTY DESCRIPTION		PROJECT			
PROPOSED SHARED PATH																	
TUGGERAWONG FORESHORE PALMER STREET TO DON SMALL OVAL, ROCKY POINT		PLAN TITLE		DETAIL PLAN SHEET 3													
		SURVEYED Central Coast Council		DATUM GDA2020 M.G.A. ZONE 56 A.H.D.		PROJECT No.	DISCIPLINE					NUMBER	REV.				
				190948	-	CENG	-					103	C				

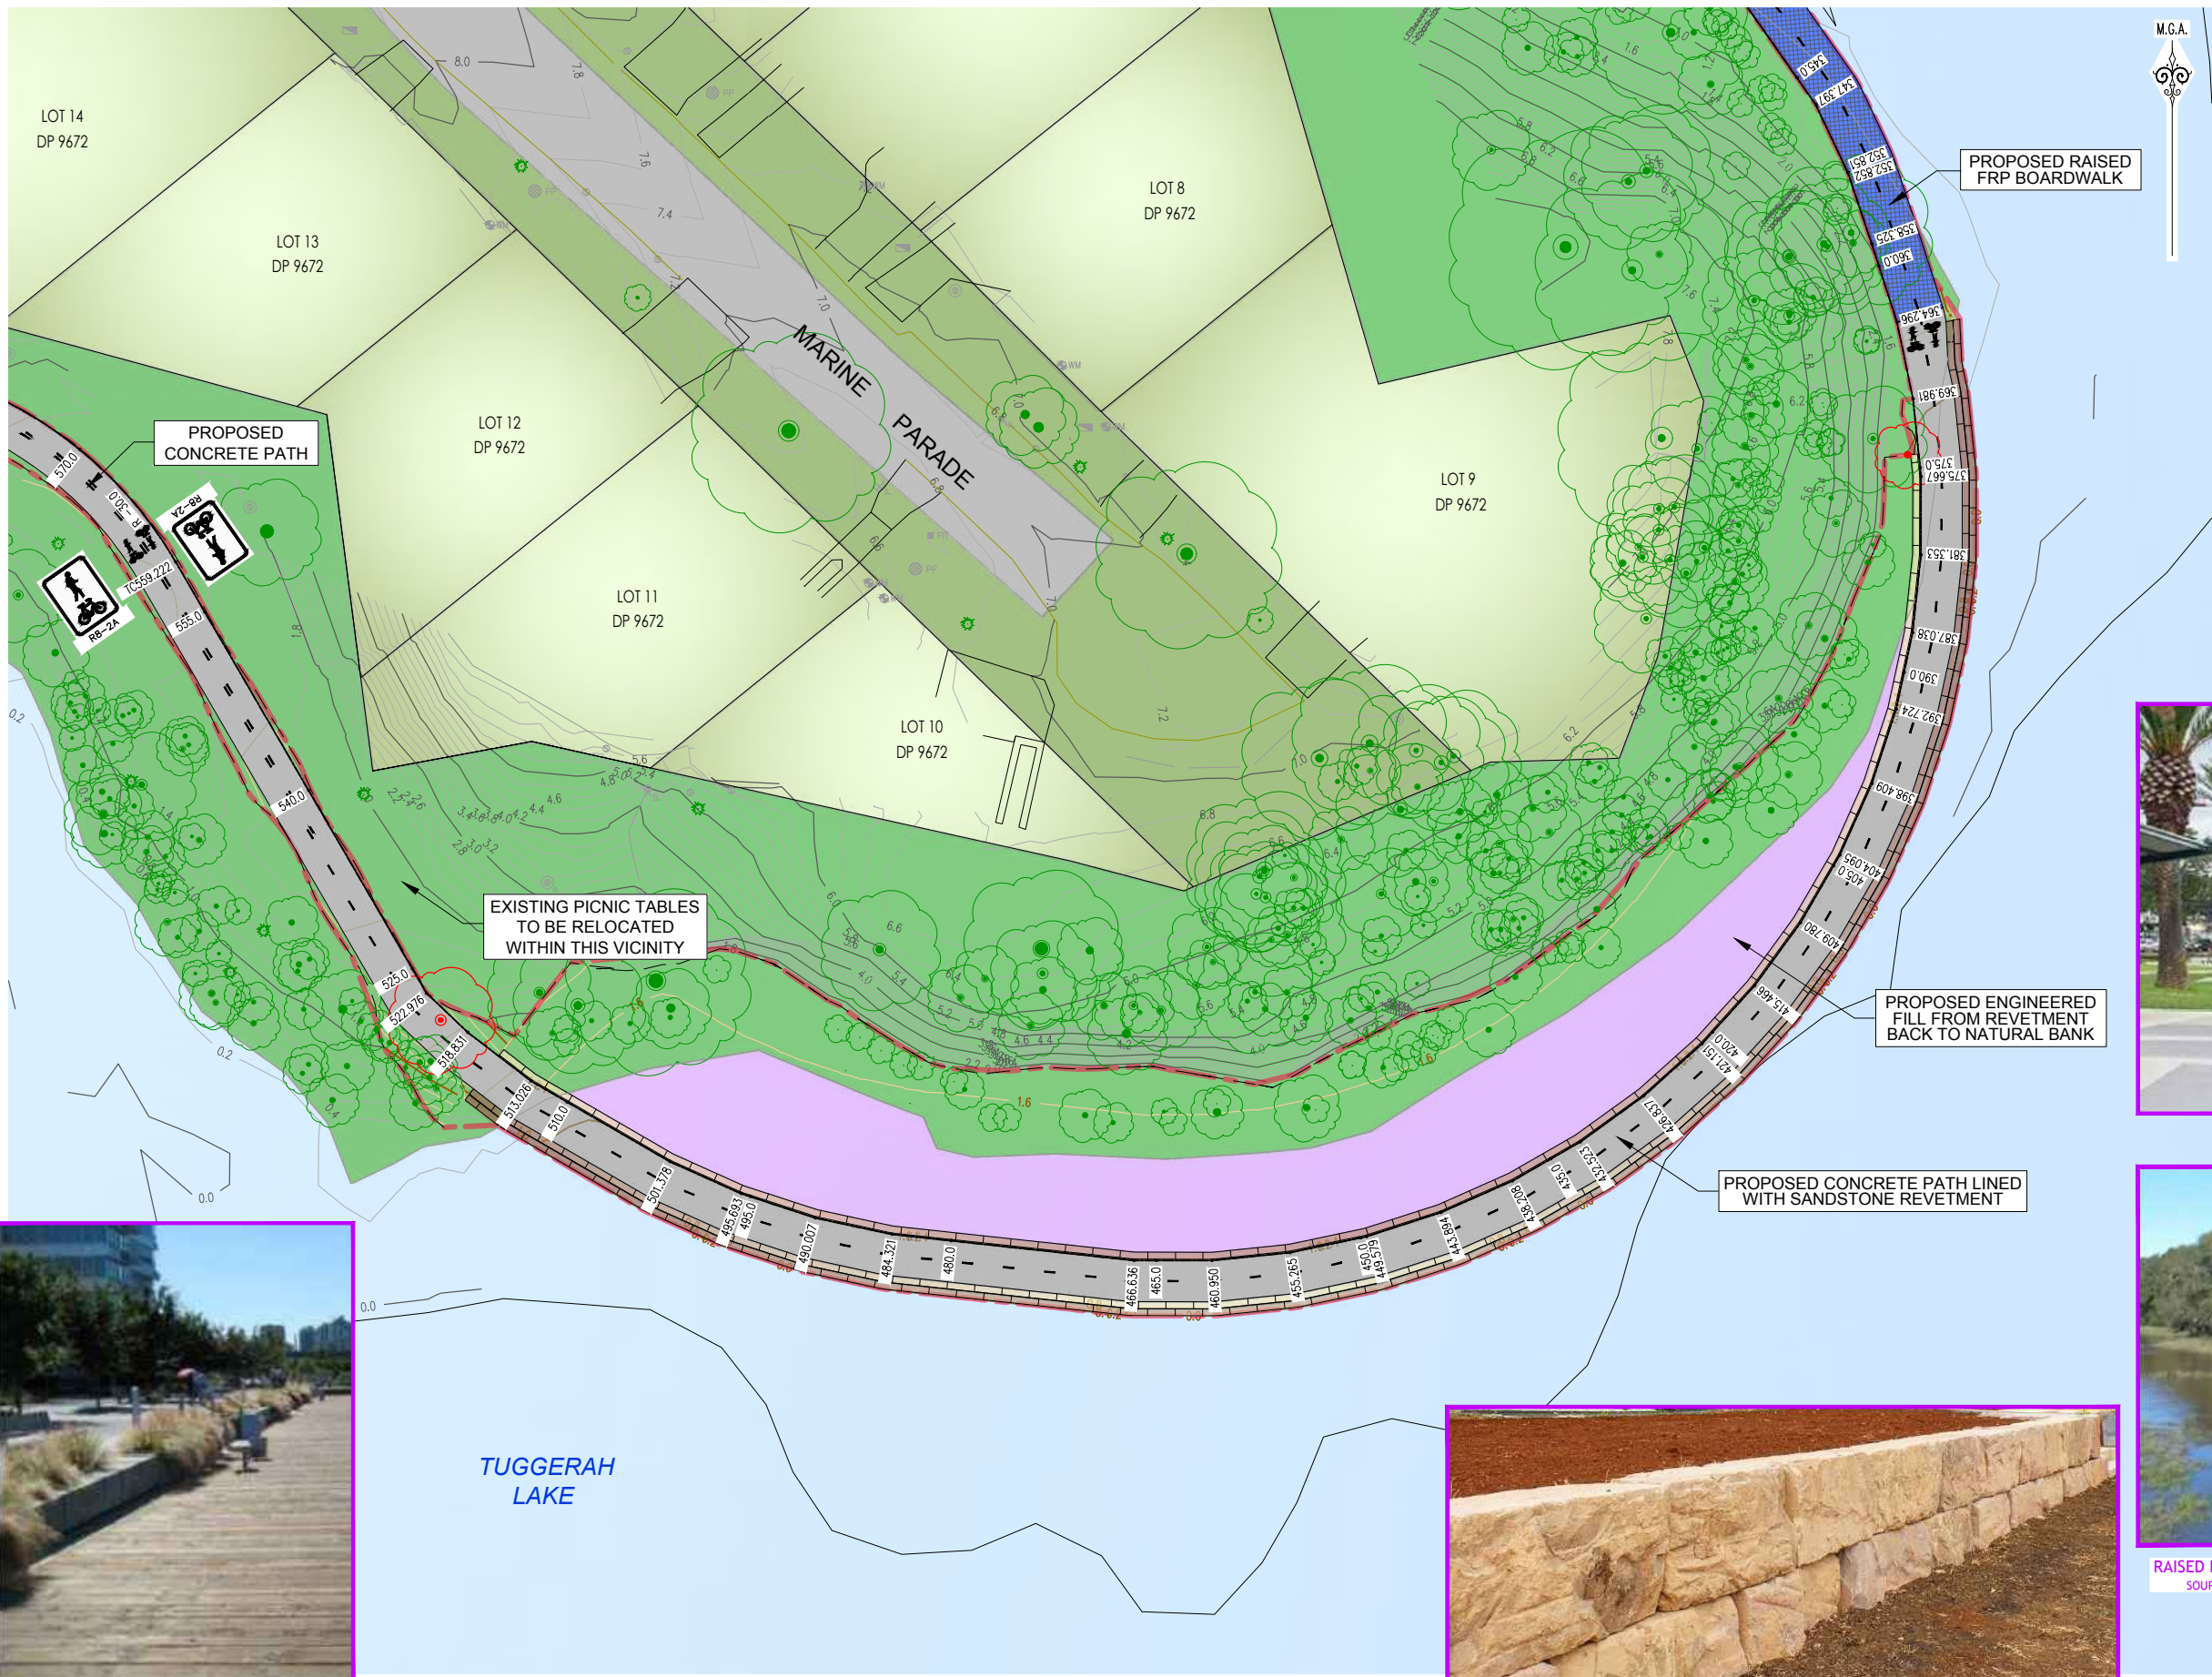

LEGEND

- SITE BOUNDARY
- EXISTING LOT BOUNDARY
- MAJOR DESIGN CONTOURS
- MINOR DESIGN CONTOURS
- MAJOR NATURAL CONTOURS
- MINOR NATURAL CONTOURS
- PROPOSED SHARED PATH
- PROPOSED RAISED FRP BOARDWALK
- PROPOSED SMALL COMPOSITE BRIDGE
- PROPOSED ENGINEERED FILL
- PROPOSED STORMWATER
- EXISTING TREE
- EXISTING TREE TO BE REMOVED

CONTOUR INTERVAL = 0.2m



SANDSTONE REVETMENT EXAMPLE
SOURCE: GOOGLE IMAGES



RAISED FRP BOARDWALK EXAMPLE
SOURCE: CENTRAL COAST COUNCIL



SANDSTONE BORDER WALL EXAMPLE
SOURCE: GOOGLE IMAGES



SANDSTONE LOG RETAINING WALL EXAMPLE
SOURCE: GOOGLE IMAGES



NOT FOR CONSTRUCTION

DETAIL PLAN
SCALE 1:250

<table><tr><th>REV.</th><th>DATE</th><th>AMENDMENT</th></tr><tr><td>A</td><td>10.09.2024</td><td>INITIAL ISSUE</td></tr><tr><td>B</td><td>13.09.2024</td><td>COUNCIL COMMENTS ADDRESSED</td></tr><tr><td>C</td><td>19.09.24</td><td>AMENDMENTS PER COUNCIL REVIEW</td></tr></table>		REV.	DATE	AMENDMENT	A	10.09.2024	INITIAL ISSUE	B	13.09.2024	COUNCIL COMMENTS ADDRESSED	C	19.09.24	AMENDMENTS PER COUNCIL REVIEW	<table><tr><th>DESIGN</th><th>DRAWN</th><th>CHECKED</th><th>APPROVED</th></tr><tr><td>C.M.</td><td>RJC</td><td>C.S.</td><td>C.S.</td></tr><tr><td>C.M.</td><td>RJC</td><td>C.S.</td><td>C.S.</td></tr><tr><td>C.M.</td><td>A.E.</td><td>C.S.</td><td>C.S.</td></tr></table>	DESIGN	DRAWN	CHECKED	APPROVED	C.M.	RJC	C.S.	C.S.	C.M.	RJC	C.S.	C.S.	C.M.	A.E.	C.S.	C.S.	<table><tr><th>SCALE</th></tr><tr><td> A1 05.010.012.5m A3 1:2501:500 </td></tr></table>	SCALE	A1 05.010.012.5m A3 1:2501:500	adw Johnson Central Coast 5 Pioneer Avenue, P.O. Box 3717, Tuggerah N.S.W. 2259 Phone: (02) 4305 4300 Fax: (02) 4305 4399 email: coast@adwjohnson.com.au www.adwjohnson.com.au ABN 62 129 445 398	CLIENT Central Coast Council	<table><tr><th colspan="2">PROPERTY DESCRIPTION</th></tr><tr><td colspan="2">TUGGERAWONG FORESHORE PALMER STREET TO DON SMALL OVAL, ROCKY POINT</td></tr><tr><td>SURVEYED Central Coast Council</td><td>DATUM GDA2020 M.G.A. ZONE 56 A.H.D.</td></tr></table>	PROPERTY DESCRIPTION		TUGGERAWONG FORESHORE PALMER STREET TO DON SMALL OVAL, ROCKY POINT		SURVEYED Central Coast Council	DATUM GDA2020 M.G.A. ZONE 56 A.H.D.	<table><tr><th>PROJECT</th><th colspan="3">PROPOSED SHARED PATH</th></tr><tr><td>PLAN TITLE</td><td colspan="3">DETAIL PLAN SHEET 4</td></tr><tr><td>PROJECT No. 190948</td><td>-</td><td>DISCIPLINE CENG</td><td>-</td></tr><tr><td>NUMBER 104</td><td></td><td>REV. C</td><td></td></tr></table>	PROJECT	PROPOSED SHARED PATH			PLAN TITLE	DETAIL PLAN SHEET 4			PROJECT No. 190948	-	DISCIPLINE CENG	-	NUMBER 104		REV. C	
REV.	DATE	AMENDMENT	
A	10.09.2024	INITIAL ISSUE	
B	13.09.2024	COUNCIL COMMENTS ADDRESSED	
C	19.09.24	AMENDMENTS PER COUNCIL REVIEW	
DESIGN	DRAWN	CHECKED	APPROVED	
C.M.	RJC	C.S.	C.S.	
C.M.	RJC	C.S.	C.S.	
C.M.	A.E.	C.S.	C.S.	
SCALE	
A1 05.010.012.5m A3 1:2501:500	
PROPERTY DESCRIPTION	
TUGGERAWONG FORESHORE PALMER STREET TO DON SMALL OVAL, ROCKY POINT	
SURVEYED Central Coast Council	DATUM GDA2020 M.G.A. ZONE 56 A.H.D.	
PROJECT	PROPOSED SHARED PATH	
PLAN TITLE	DETAIL PLAN SHEET 4	
PROJECT No. 190948	-	DISCIPLINE CENG	-	
NUMBER 104		REV. C	
DESIGN FILE S:\190948\DESIGN\12D\TUGGERAWONG SHARED PATH STAGE 5\TUGGERAWONG_SHARED_PATH_STAGE_5.project				ALL DIMENSIONS ARE IN METRES. DO NOT SCALE	



LEGEND

- SITE BOUNDARY
- EXISTING LOT BOUNDARY
- MAJOR DESIGN CONTOURS
- MINOR DESIGN CONTOURS
- MAJOR NATURAL CONTOURS
- MINOR NATURAL CONTOURS
- PROPOSED SHARED PATH
- PROPOSED RAISED FRP BOARDWALK
- PROPOSED SMALL COMPOSITE BRIDGE
- PROPOSED ENGINEERED FILL
- PROPOSED STORMWATER
- EXISTING TREE
- EXISTING TREE TO BE REMOVED

CONTOUR INTERVAL = 0.2m

REFER SHEET 104 FOR CONTINUATION



SMALL COMPOSITE BRIDGE
SOURCE: CENTRAL COAST COUNCIL

DETAIL PLAN
SCALE 1:250



NOT FOR CONSTRUCTION

REV.	DATE	AMENDMENT	DESIGN	DRAWN	CHECKED	APPROVED	SCALES			CLIENT	PROPERTY DESCRIPTION		PROJECT				
PLAN TITLE		PROPOSED SHARED PATH															
DETAIL PLAN SHEET 5																	
A	10.09.2024	INITIAL ISSUE	C.M.	RJC	C.S.	C.S.	A1 1:250			Central Coast 5 Pioneer Avenue, P.O. Box 3717, Tuggerah N.S.W. 2259 Phone: (02) 4305 4300 Fax: (02) 4305 4399 email: coast@adwjohnson.com.au www.adwjohnson.com.au ABN 62 129 445 398	TUGGERAWONG FORESHORE PALMER STREET TO DON SMALL OVAL, ROCKY POINT						
B	13.09.2024	COUNCIL COMMENTS ADDRESSED	C.M.	RJC	C.S.	C.S.	A3 1:500										
C	19.09.24	AMENDMENTS PER COUNCIL REVIEW	C.M.	A.E.	C.S.	C.S.											
DESIGN FILE S:\190948\DESIGN\120\TUGGERAWONG SHARED PATH STAGE 5\TUGGERAWONG_SHARED_PATH_STAGE_5.project								ALL DIMENSIONS ARE IN METRES. DO NOT SCALE		SURVEYED Central Coast Council		DATUM GDA2020 M.G.A. ZONE 56 A.H.D.		PROJECT No. 190948	DISCIPLINE CENG	NUMBER 105	REV. C



REFER SHEET 105 FOR CONTINUATION

LEGEND

- SITE BOUNDARY
- EXISTING LOT BOUNDARY
- MAJOR DESIGN CONTOURS
- MINOR DESIGN CONTOURS
- MAJOR NATURAL CONTOURS
- MINOR NATURAL CONTOURS
- PROPOSED SHARED PATH
- PROPOSED RAISED FRP BOARDWALK
- PROPOSED SMALL COMPOSITE BRIDGE
- PROPOSED ENGINEERED FILL
- PROPOSED STORMWATER
- EXISTING TREE
- EXISTING TREE TO BE REMOVED

CONTOUR INTERVAL = 0.2m



SMALL COMPOSITE BRIDGE
SOURCE: CENTRAL COAST COUNCIL



RAISED FRP BOARDWALK EXAMPLE
SOURCE: CENTRAL COAST COUNCIL

DETAIL PLAN
SCALE 1:250



NOT FOR CONSTRUCTION

REV.	DATE	AMENDMENT	DESIGN	DRAWN	CHECKED	APPROVED	SCALES	 	Central Coast 5 Pioneer Avenue, P.O. Box 3717, Tuggerah N.S.W. 2259 Phone: (02) 4305 4300 Fax: (02) 4305 4399 email: coast@adwjohnson.com.au www.adwjohnson.com.au ABN 62 129 445 398	CLIENT		PROPERTY DESCRIPTION	PROJECT				
A B C	10.09.2024 13.09.2024 19.09.24	INITIAL ISSUE COUNCIL COMMENTS ADDRESSED AMENDMENTS PER COUNCIL REVIEW	C.M. C.M. C.M.	RJC RJC A.E.	C.S. C.S. C.S.	C.S. C.S. C.S.						TUGGERAWONG FORESHORE PALMER STREET TO DON SMALL OVAL, ROCKY POINT	PROPOSED SHARED PATH				
DESIGN FILE S:\190948\DESIGN\12D\TUGGERAWONG SHARED PATH STAGE 5\TUGGERAWONG_SHARED_PATH_STAGE_5.project								ALL DIMENSIONS ARE IN METRES. DO NOT SCALE				SURVEYED Central Coast Council	DATUM GDA2020 M.G.A. ZONE 56 A.H.D.	PROJECT No. 190948	DISCIPLINE CENG	NUMBER 106	REV. C



LEGEND

- SITE BOUNDARY
- EXISTING LOT BOUNDARY
- MAJOR DESIGN CONTOURS
- MINOR DESIGN CONTOURS
- MAJOR NATURAL CONTOURS
- MINOR NATURAL CONTOURS
- PROPOSED SHARED PATH
- PROPOSED RAISED FRP BOARDWALK
- PROPOSED SMALL COMPOSITE BRIDGE
- PROPOSED ENGINEERED FILL
- PROPOSED STORMWATER
- EXISTING TREE
- EXISTING TREE TO BE REMOVED

CONTOUR INTERVAL = 0.2m

REFER SHEET 106 FOR CONTINUATION




RAISED FRP BOARDWALK EXAMPLE
SOURCE: CENTRAL COAST COUNCIL



NOT FOR CONSTRUCTION

DETAIL PLAN
SCALE 1:250

REV.	DATE	AMENDMENT	DESIGN	DRAWN	CHECKED	APPROVED	SCALES		Central Coast 5 Pioneer Avenue, P.O. Box 3717, Tuggerah N.S.W. 2259 Phone: (02) 4305 4300 Fax: (02) 4305 4399 email: coast@adwjohnson.com.au www.adwjohnson.com.au ABN 62 129 445 398	CLIENT 	PROPERTY DESCRIPTION		PROJECT					
A	10.09.2024	INITIAL ISSUE	C.M.	RJC	C.S.	C.S.	TUGGERAWONG FORESHORE PALMER STREET TO DON SMALL OVAL, ROCKY POINT				PROPOSED SHARED PATH							
B	13.09.2024	COUNCIL COMMENTS ADDRESSED	C.M.	RJC	C.S.	C.S.					PLAN TITLE							
C	19.09.24	AMENDMENTS PER COUNCIL REVIEW	C.M.	A.E.	C.S.	C.S.					DETAIL PLAN SHEET 7							
DESIGN FILE S:\190948\DESIGN\12D\TUGGERAWONG SHARED PATH STAGE 5\TUGGERAWONG_SHARED_PATH_STAGE_5.project											ALL DIMENSIONS ARE IN METRES. DO NOT SCALE							
											SURVEYED Central Coast Council		DATUM GDA2020 M.G.A. ZONE 56 A.H.D.		PROJECT No. 190948	DISCIPLINE CENG	NUMBER 107	REV. C

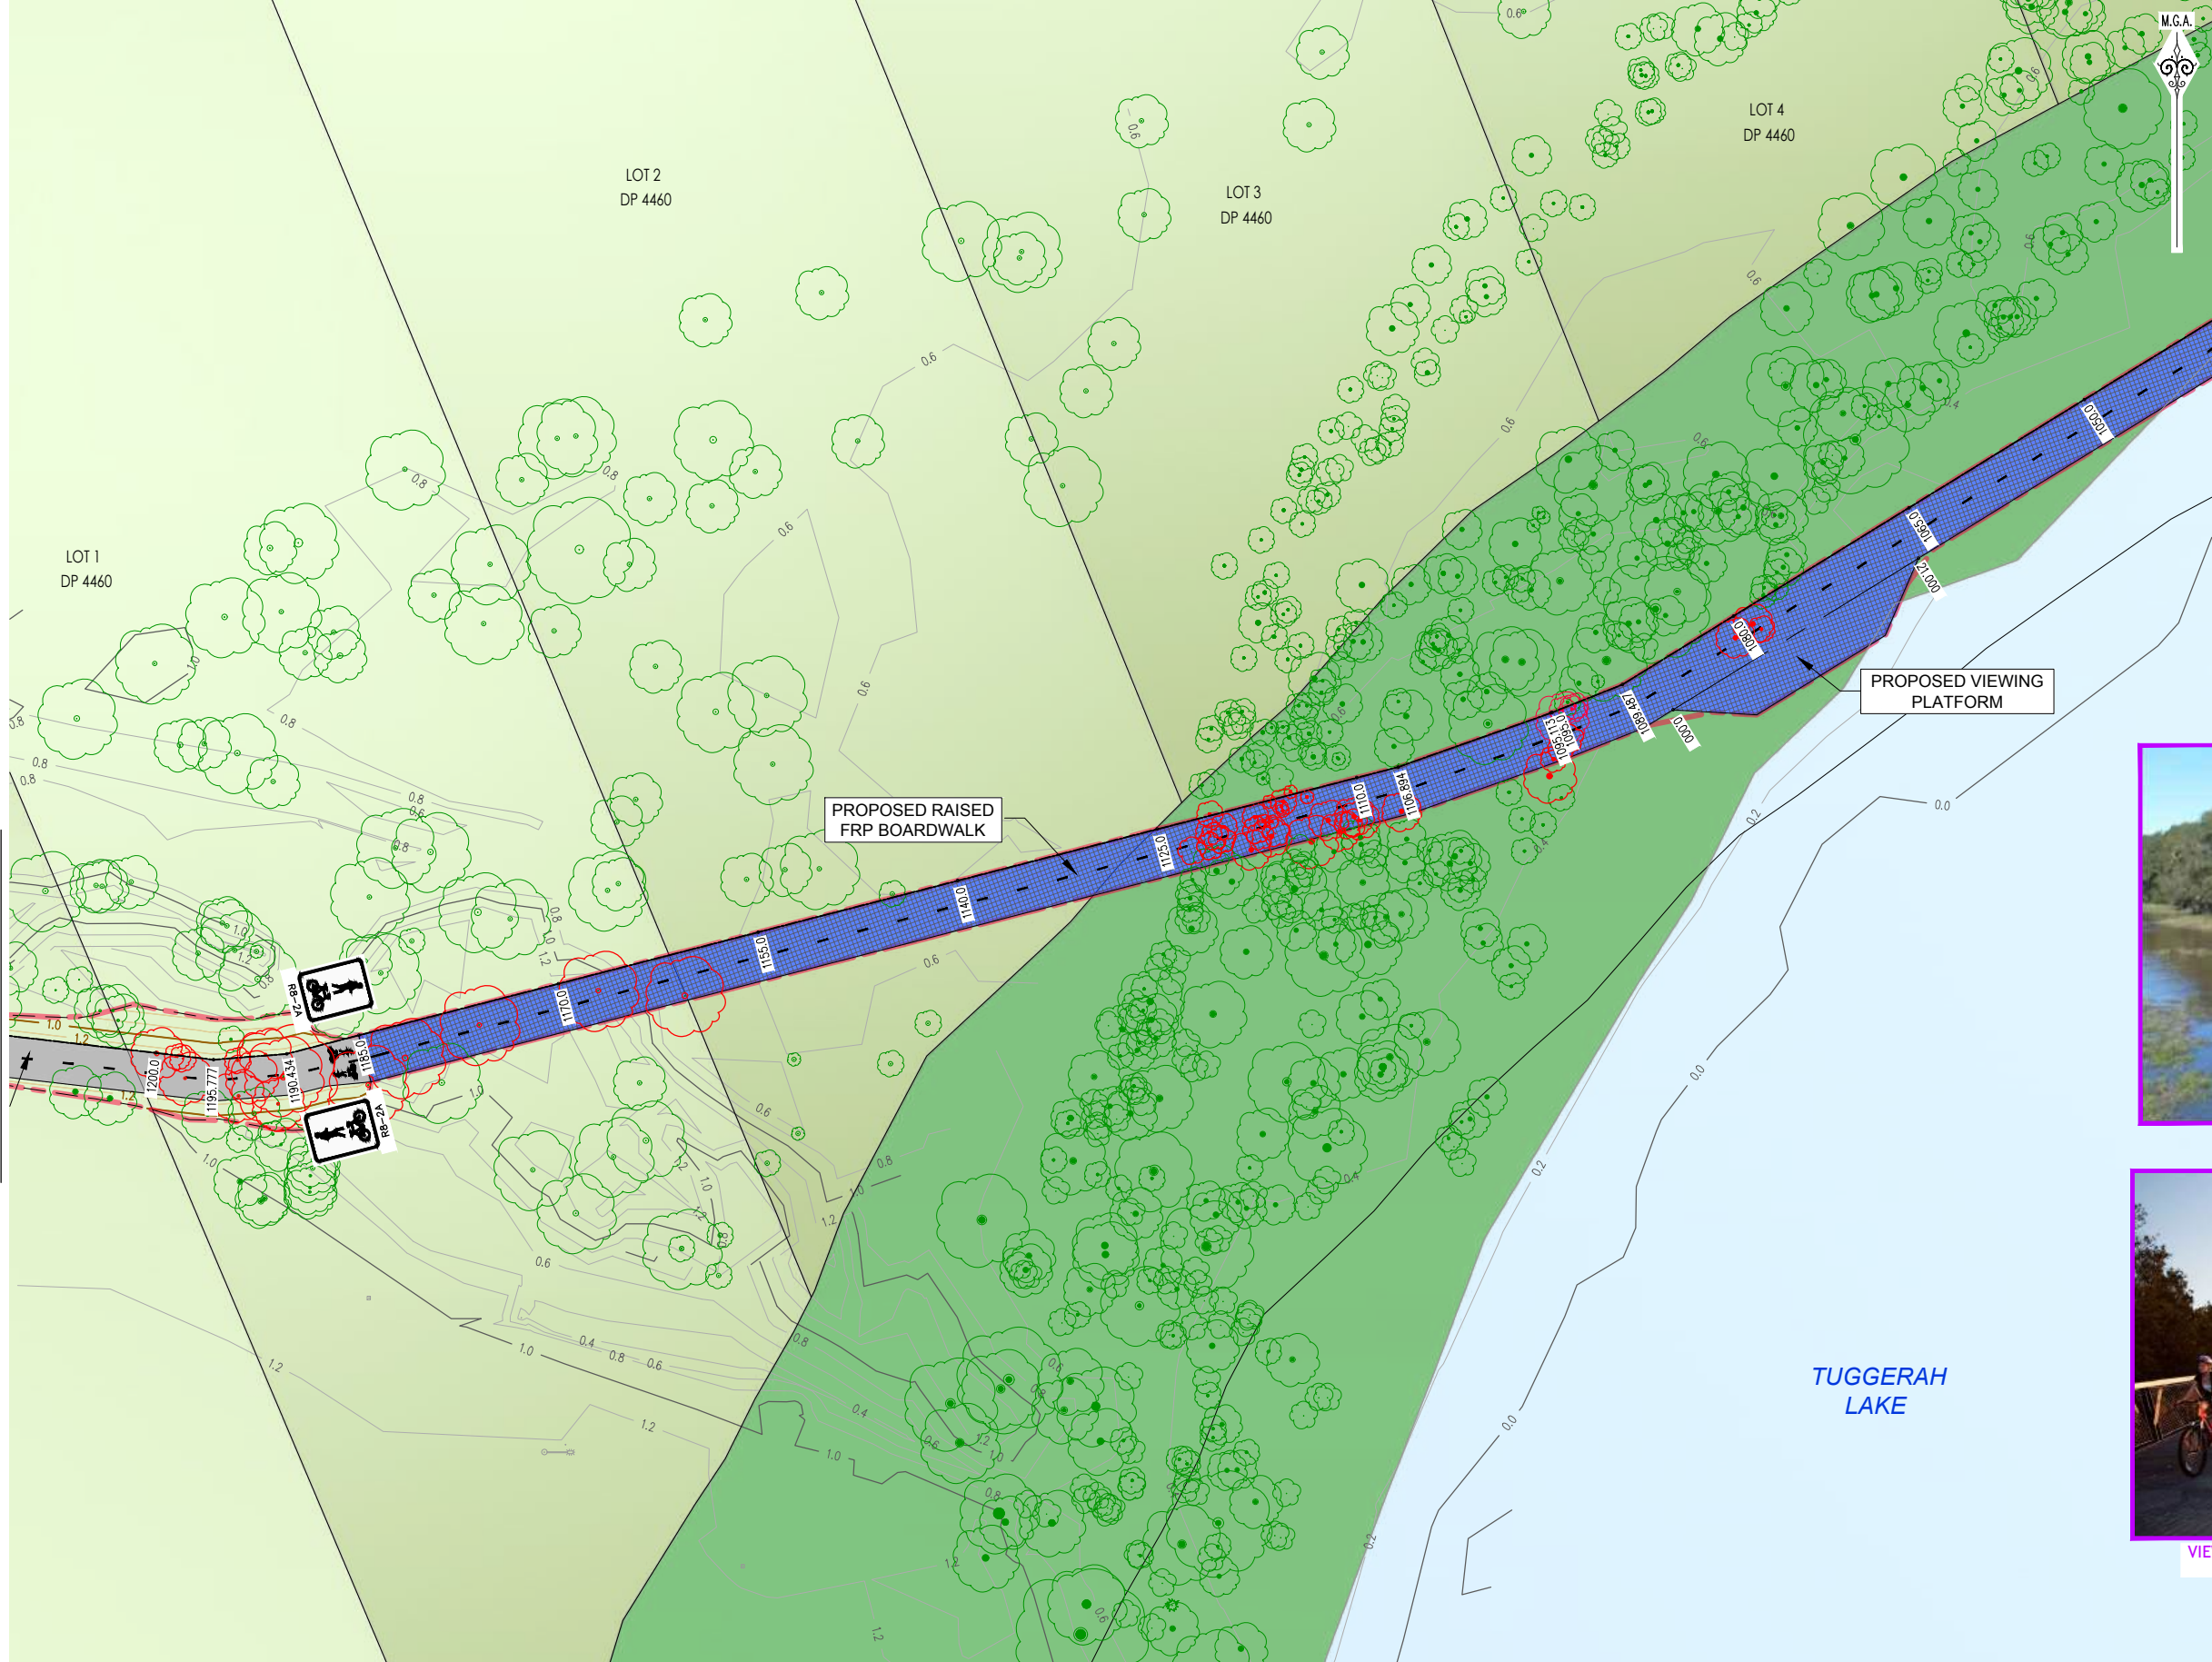

LEGEND

- SITE BOUNDARY
- EXISTING LOT BOUNDARY
- MAJOR DESIGN CONTOURS
- MINOR DESIGN CONTOURS
- MAJOR NATURAL CONTOURS
- MINOR NATURAL CONTOURS
- PROPOSED SHARED PATH
- PROPOSED RAISED FRP BOARDWALK
- PROPOSED SMALL COMPOSITE BRIDGE
- PROPOSED ENGINEERED FILL
- PROPOSED STORMWATER
- EXISTING TREE
- EXISTING TREE TO BE REMOVED

CONTOUR INTERVAL = 0.2m

REFER SHEET 107 FOR CONTINUATION

REFER SHEET 109 FOR CONTINUATION



RAISED FRP BOARDWALK EXAMPLE
SOURCE: CENTRAL COAST COUNCIL



VIEWING PLATFORM EXAMPLE
SOURCE: GOOGLE IMAGES



DETAIL PLAN
SCALE 1:250

REV.	DATE	AMENDMENT	DESIGN	DRAWN	CHECKED	APPROVED	SCALES								
A	10.09.2024	INITIAL ISSUE	C.M.	RJC	C.S.	C.S.	A1 1:250								
B	13.09.2024	COUNCIL COMMENTS ADDRESSED	C.M.	RJC	C.S.	C.S.									
C	19.09.24	AMENDMENTS PER COUNCIL REVIEW	C.M.	A.E.	C.S.	C.S.									

adw Johnson

Central Coast
5 Pioneer Avenue,
P.O. Box 3717,
Tuggerah N.S.W. 2259
Phone: (02) 4305 4300
Fax: (02) 4305 4399
email: coast@adwjohnson.com.au
www.adwjohnson.com.au
ABN 62 129 445 398

CLIENT
Central Coast Council

PROPERTY DESCRIPTION
TUGGERAWONG FORESHORE
PALMER STREET TO DON SMALL OVAL,
ROCKY POINT

SURVEYED
Central Coast Council

DATUM
GDA2020 M.G.A. ZONE 56 A.H.D.

PROJECT
PROPOSED SHARED PATH

PLAN TITLE
DETAIL PLAN
SHEET 8

PROJECT No.
190948

DISCIPLINE
CENG

NUMBER
108

REV.
C

DESIGN FILE S:\190948\DESIGN\12D\TUGGERAWONG SHARED PATH STAGE 5\TUGGERAWONG_SHARED_PATH_STAGE_5.project

ALL DIMENSIONS ARE IN METRES. DO NOT SCALE

Plotted By: Chris Sheppard Plot Date: 24/09/24 6:52:10AM Cad File: S:\190948\DWG\ENGINEERING\CENG\190948-CENG-101-109.DWG



TIMBER BOLLARD TREATMENT EXAMPLE
SOURCE: GOOGLE IMAGES



- LEGEND**
- SITE BOUNDARY
 - EXISTING LOT BOUNDARY
 - MAJOR DESIGN CONTOURS
 - MINOR DESIGN CONTOURS
 - MAJOR NATURAL CONTOURS
 - MINOR NATURAL CONTOURS
 - PROPOSED SHARED PATH
 - PROPOSED RAISED FRP BOARDWALK
 - PROPOSED SMALL COMPOSITE BRIDGE
 - PROPOSED ENGINEERED FILL
 - PROPOSED STORMWATER
 - EXISTING TREE
 - EXISTING TREE TO BE REMOVED
- CONTOUR INTERVAL = 0.2m

REFER SHEET 108 FOR CONTINUATION




SMALL COMPOSITE BRIDGE EXAMPLE
SOURCE: CENTRAL COAST COUNCIL




NOT FOR CONSTRUCTION

DETAIL PLAN
SCALE 1:250


REV.	DATE	AMENDMENT	DESIGN	DRAWN	CHECKED	APPROVED	SCALES	CLIENT	PROPERTY DESCRIPTION	PROJECT
A	10.09.2024	INITIAL ISSUE	C.M.	RJC	C.S.	C.S.	A1 0 5.0 10.0 12.5m A3 1:250	Central Coast Council	TUGGERAWONG FORESHORE PALMER STREET TO DON SMALL OVAL, ROCKY POINT	PROPOSED SHARED PATH
B	13.09.2024	COUNCIL COMMENTS ADDRESSED	C.M.	RJC	C.S.	C.S.				PLAN TITLE
C	19.09.24	AMENDMENTS PER COUNCIL REVIEW	C.M.	A.E.	C.S.	C.S.				DETAIL PLAN SHEET 9
DESIGN FILE S:\190948\DESIGN\120\TUGGERAWONG SHARED PATH STAGE 5\TUGGERAWONG_SHARED_PATH_STAGE_5.project			ALL DIMENSIONS ARE IN METRES. DO NOT SCALE			PROJECT No. 190948 - DISCIPLINE CENG - NUMBER 109 - REV. C		SURVEYED Central Coast Council DATUM GDA2020 M.G.A. ZONE 56 A.H.D.		

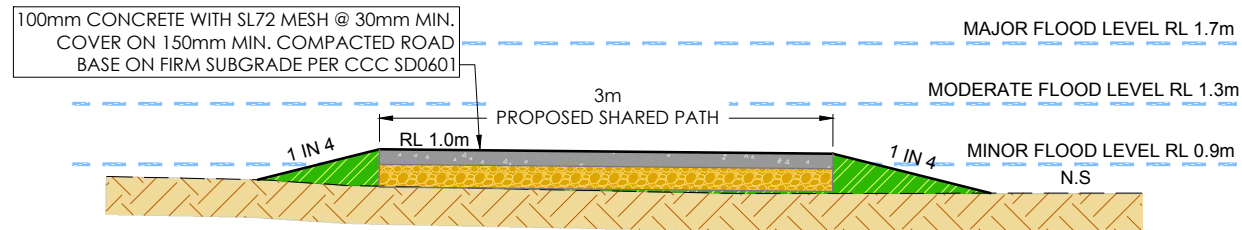


**TYPICAL SECTION
CONCRETE PATH ON GROUND**
SCALE 1: 25

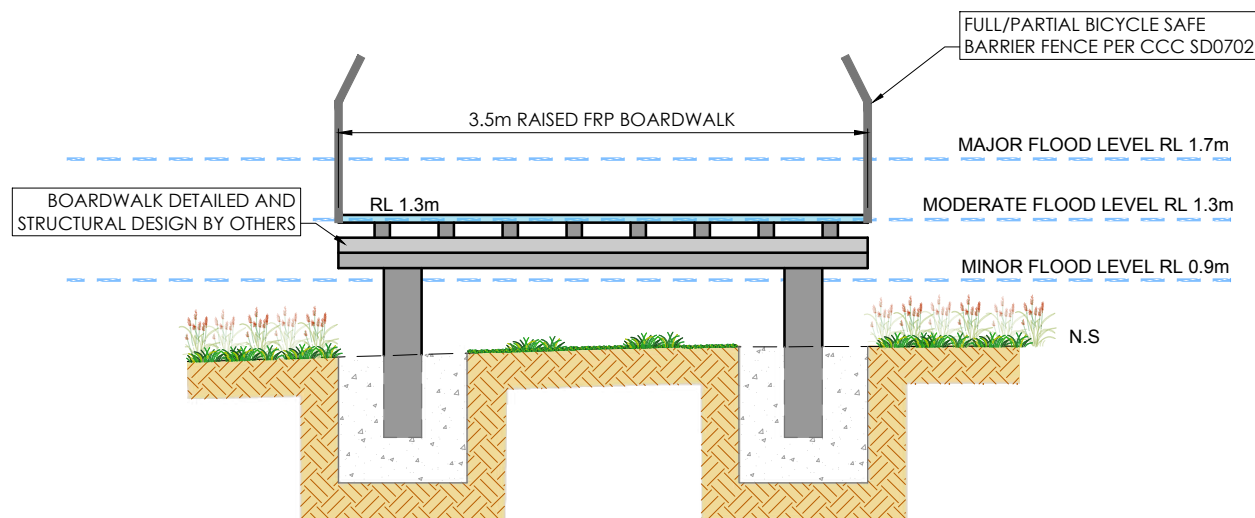


**TYPICAL SECTION
RAISED FRP BOARDWALK**
SCALE 1: 25

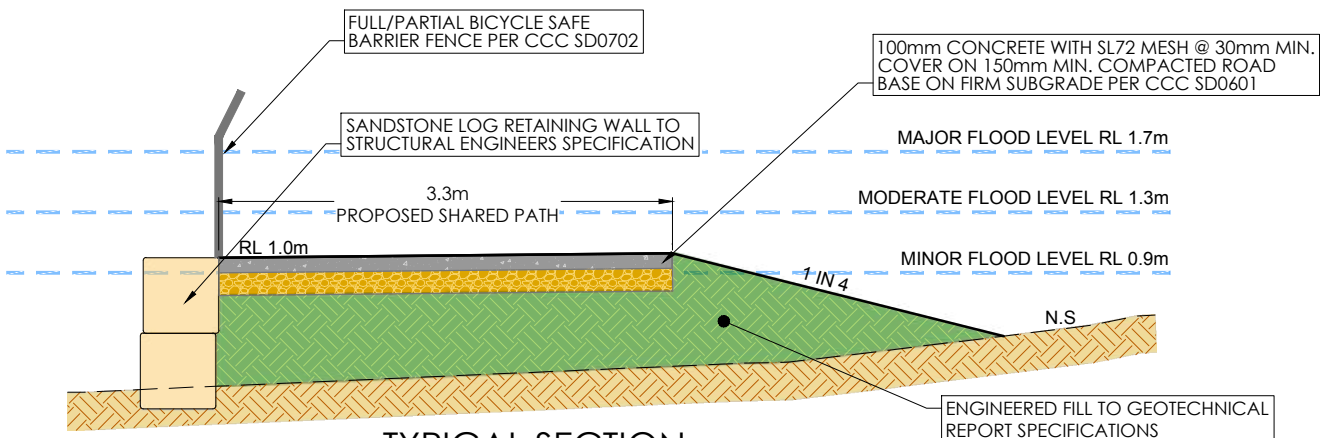

**TYPICAL SECTION
SANDSTONE LOG RETAINING WALL SECTION**
CH 140 - CH 170
SCALE 1: 25

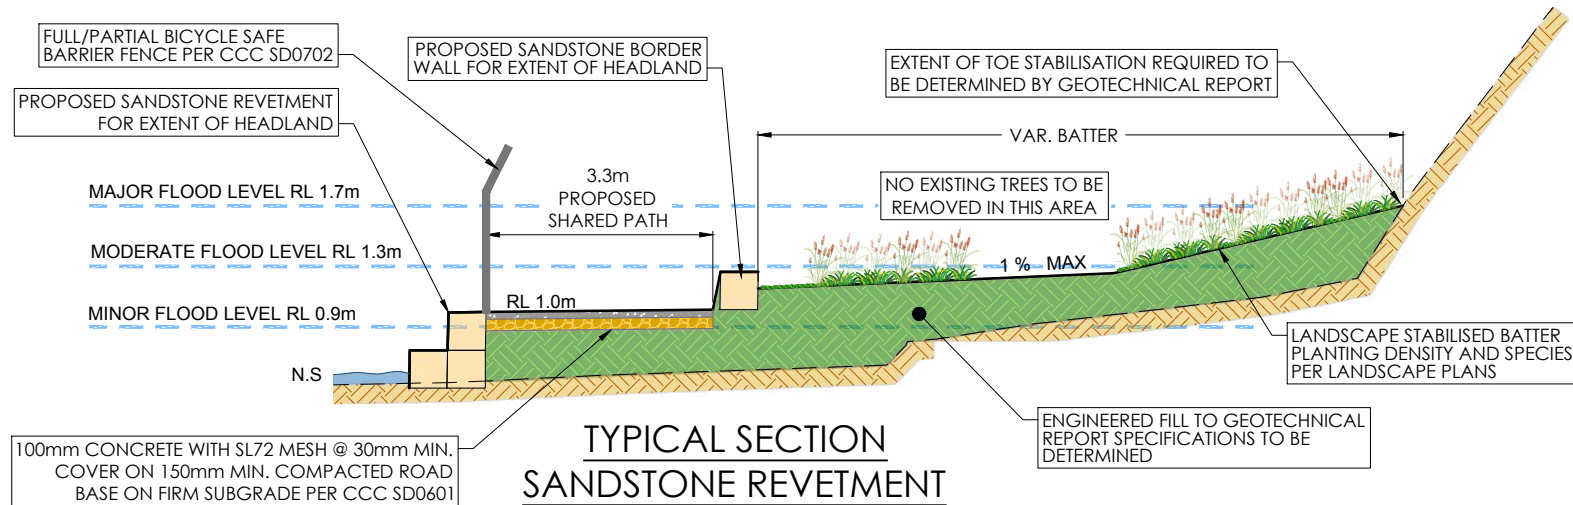

**TYPICAL SECTION
SANDSTONE REVETMENT**
CH 365 - CH 515
SCALE 1: 25

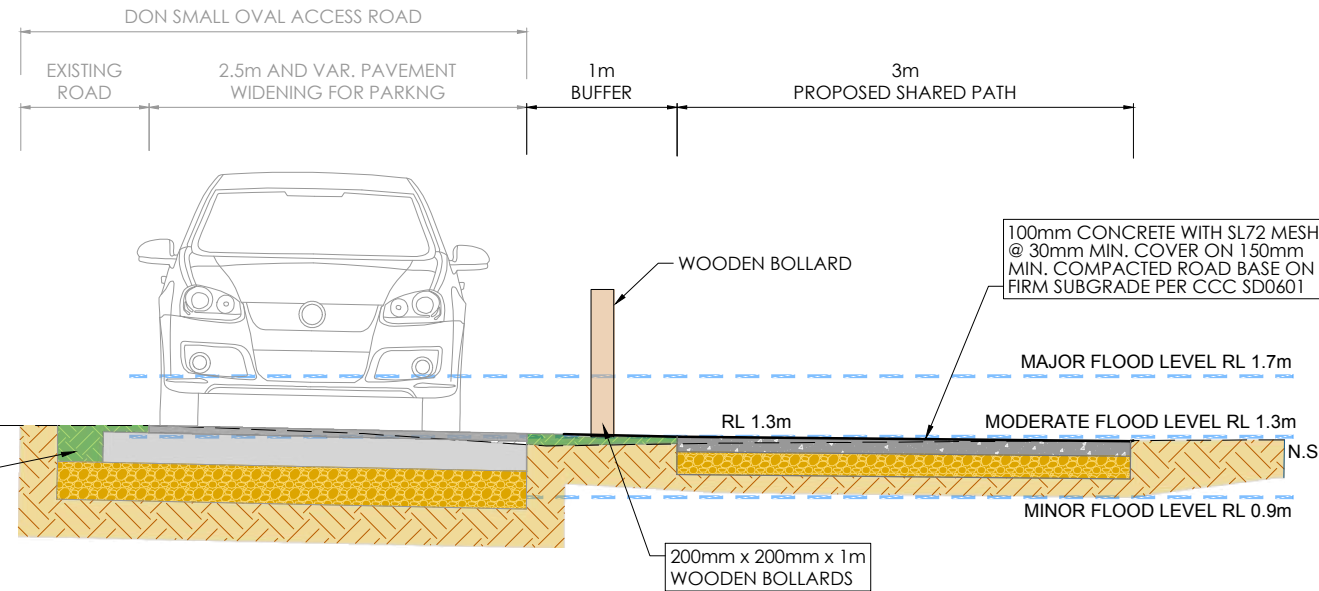


**TYPICAL SECTION
PATH ADJACENT TO DON SMALL OVAL ACCESS ROAD**
CH 1350 - CH 1450
SCALE 1: 25



NOT FOR CONSTRUCTION

REV.	DATE	AMENDMENT	DESIGN	DRAWN	CHECKED	APPROVED	SCALES	CLIENT	PROPERTY DESCRIPTION	PROJECT
A	10.09.2024	INITIAL ISSUE	C.M.	RJC	C.S.	C.S.	A1 1:25	Central Coast Council	TUGGERAWONG FORESHORE PALMER STREET TO DON SMALL OVAL, ROCKY POINT	PROPOSED SHARED PATH
B	13.09.2024	COUNCIL COMMENTS ADDRESSED	C.M.	RJC	C.S.	C.S.				PLAN TITLE
C	19.09.24	AMENDMENTS PER COUNCIL REVIEW	C.M.	A.E.	C.S.	C.S.				TYPICAL ROAD PROFILES & KERB DETAILS
DESIGN FILE S:\190948\DESIGN\120\TUGGERAWONG SHARED PATH STAGE 5\TUGGERAWONG_SHARED_PATH_STAGE_5.project			ALL DIMENSIONS ARE IN METRES. DO NOT SCALE			PROJECT No. 190948 - DISCIPLINE CENG - NUMBER 201 - REV. C				

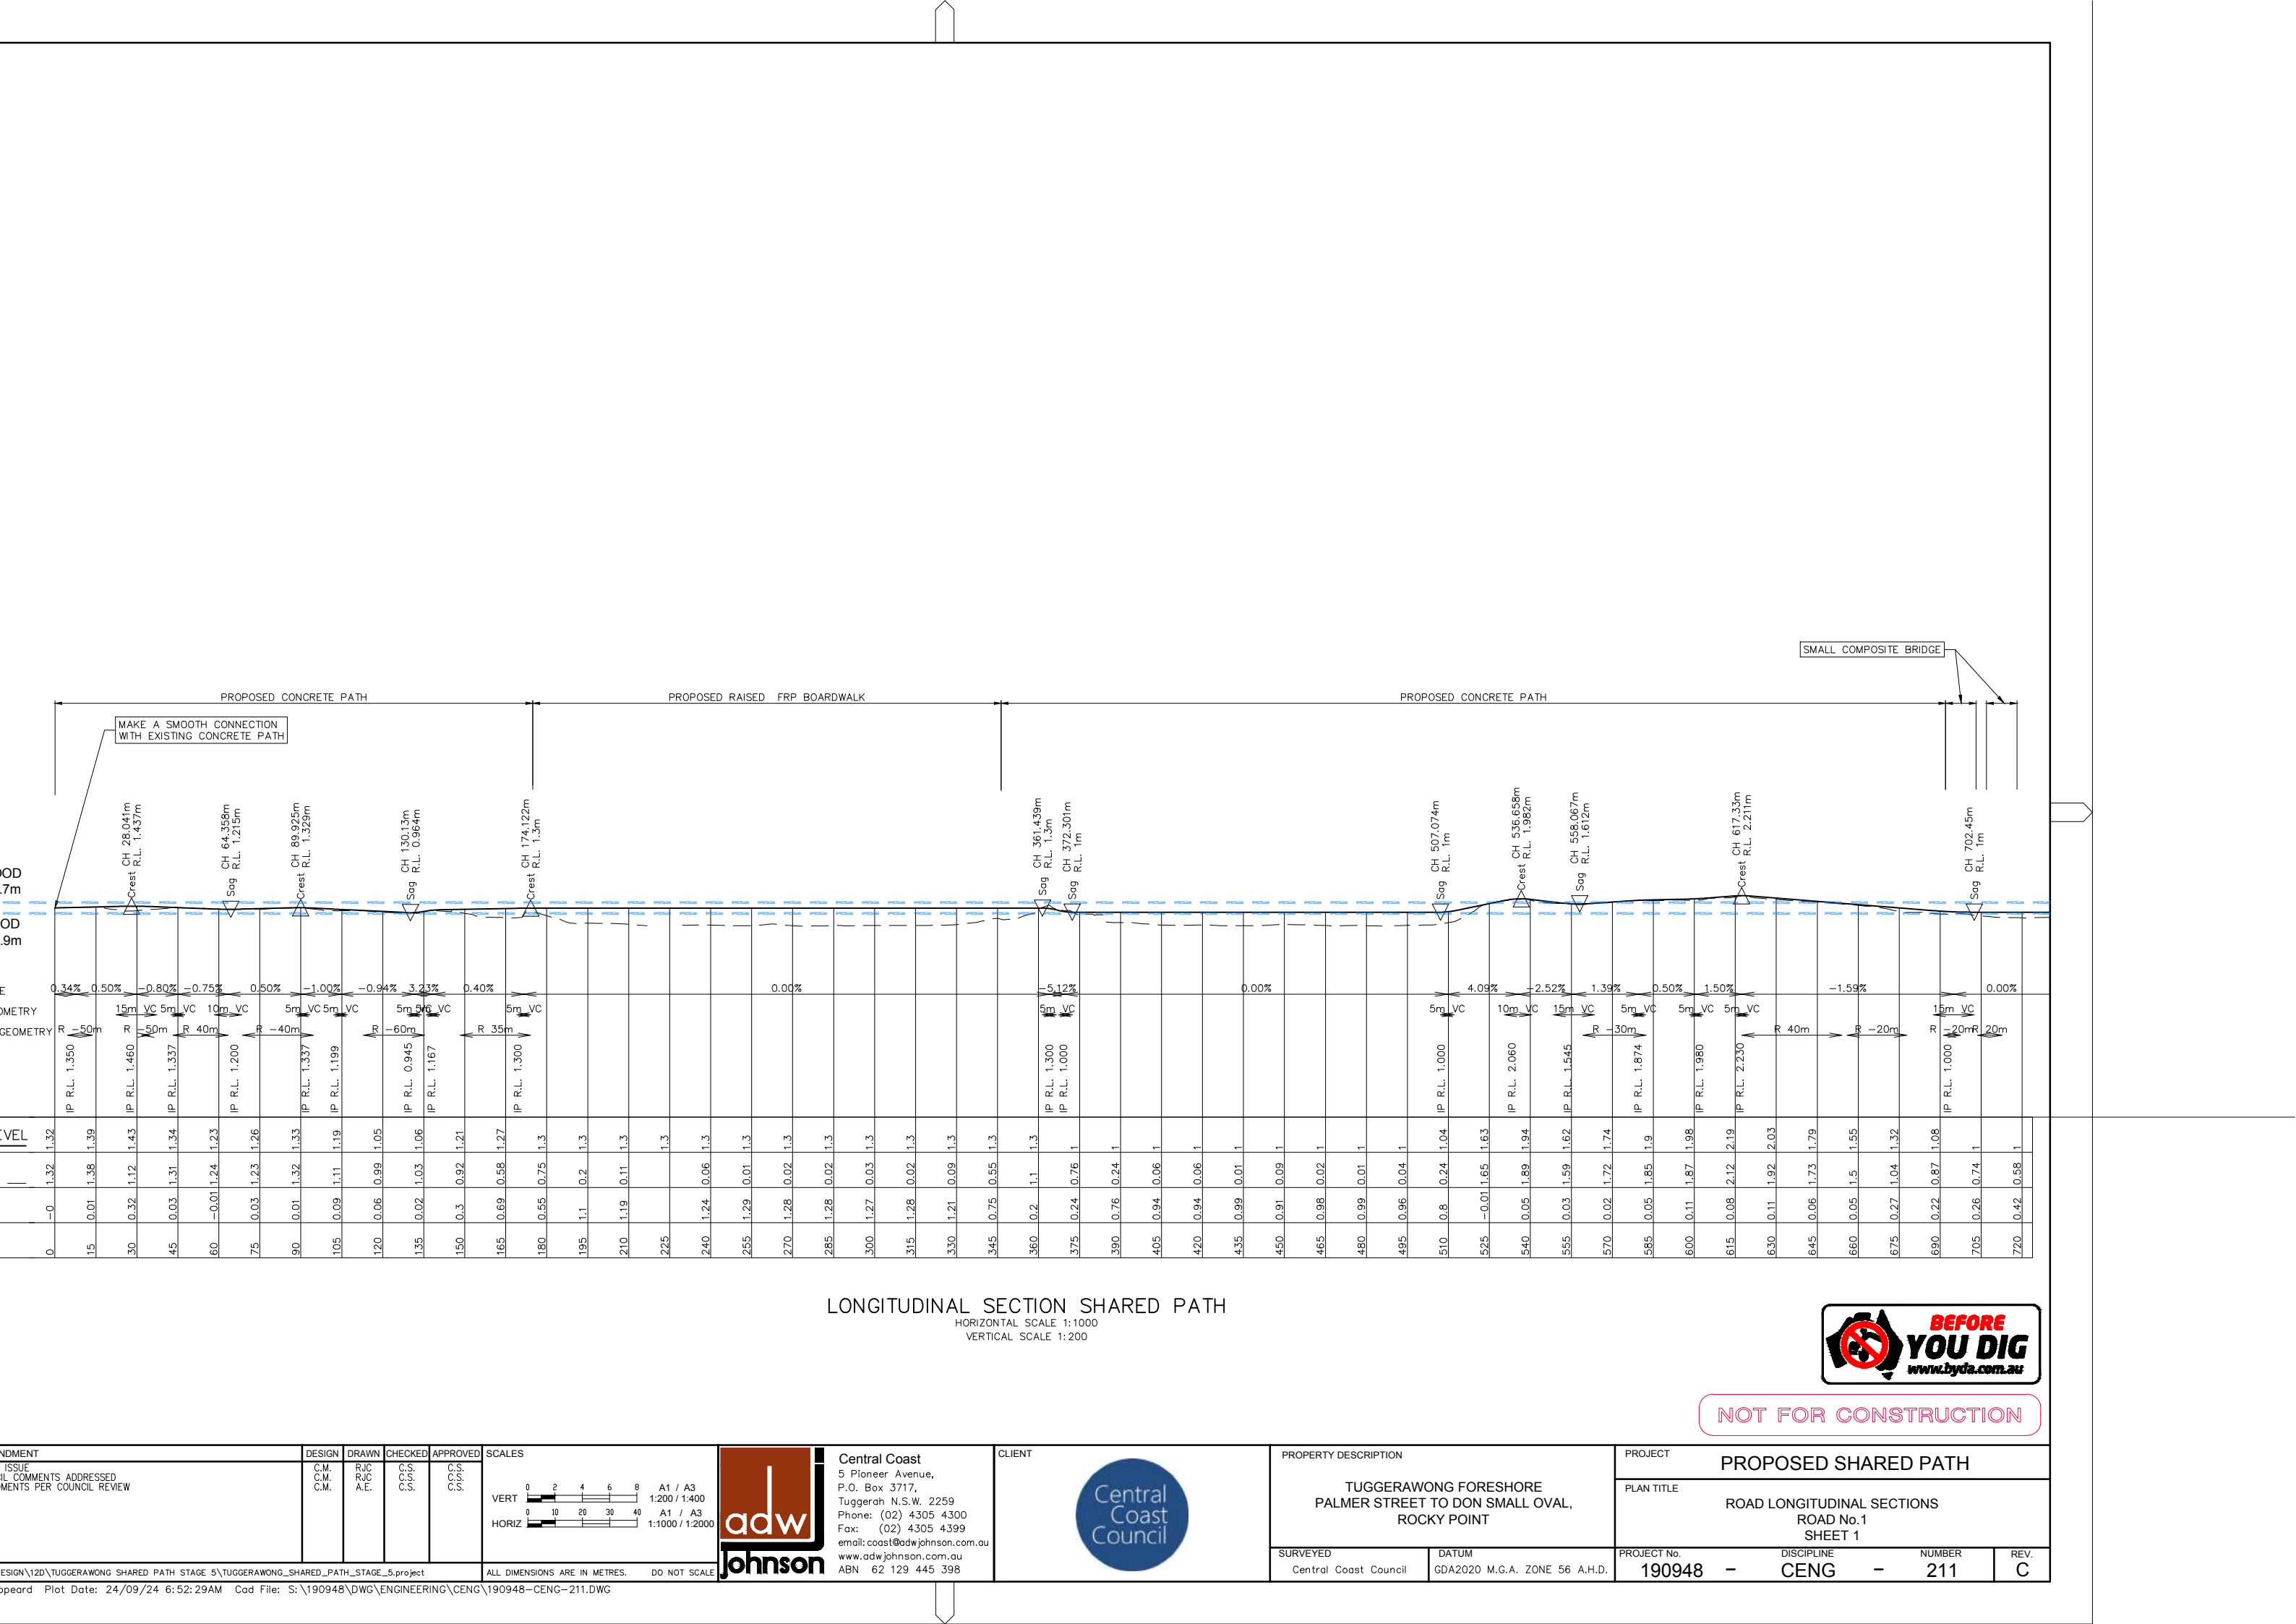


LONGITUDINAL SECTION SHARED PATH

HORIZONTAL SCALE 1:1000
VERTICAL SCALE 1:200



NOT FOR CONSTRUCTION


ISSUE COMMENTS ADDRESSED COMMENTS PER COUNCIL REVIEW		DESIGN	DRAWN	CHECKED	APPROVED	SCALES VERT 0 2 4 6 8 A1 / A3 1:200 / 1:400 HORIZ 0 10 20 30 40 A1 / A3 1:1000 / 1:2000 adw Johnson Central Coast 5 Pioneer Avenue, P.O. Box 3717, Tuggerah N.S.W. 2259 Phone: (02) 4305 4300 Fax: (02) 4305 4399 email: coast@adwjohnson.com.au www.adwjohnson.com.au ABN 62 129 445 398 CLIENT Central Coast Council PROPERTY DESCRIPTION TUGGERAWONG FORESHORE PALMER STREET TO DON SMALL OVAL, ROCKY POINT SURVEYED Central Coast Council DATUM GDA2020 M.G.A. ZONE 56 A.H.D. PROJECT PROPOSED SHARED PATH PLAN TITLE ROAD LONGITUDINAL SECTIONS ROAD No.1 SHEET 1 PROJECT No. 190948 DISCIPLINE CENG NUMBER 211 REV. C							
DESIGN\120\TUGGERAWONG SHARED PATH STAGE 5\TUGGERAWONG_SHARED_PATH_STAGE_5.project							ALL DIMENSIONS ARE IN METRES. DO NOT SCALE						

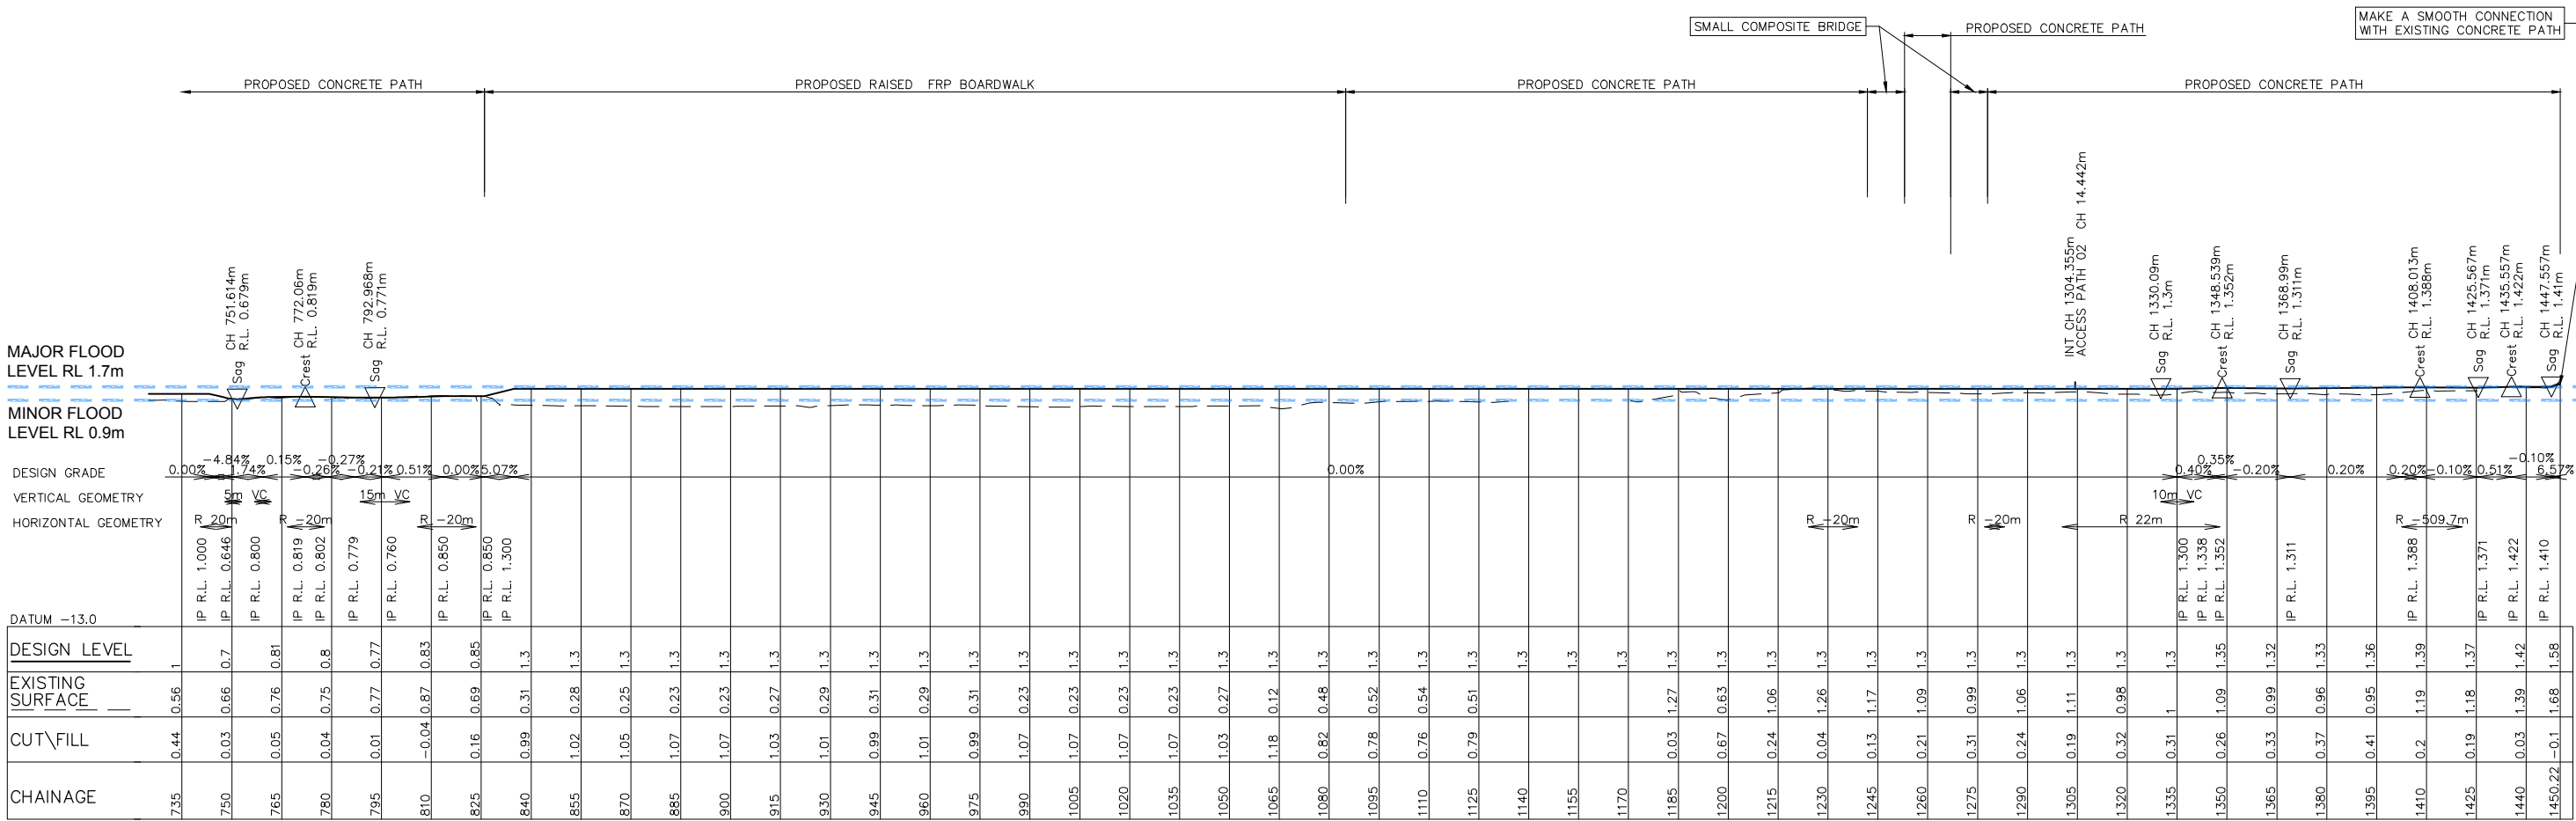

LONGITUDINAL SECTION SHARED PATH
HORIZONTAL SCALE 1:1000
VERTICAL SCALE 1:200



NOT FOR CONSTRUCTION

 REV.	DATE	AMENDMENT	DESIGN	DRAWN	CHECKED	APPROVED	SCALES		Central Coast 5 Pioneer Avenue, P.O. Box 3717, Tuggerah N.S.W. 2259 Phone: (02) 4305 4300 Fax: (02) 4305 4399 email: coast@adwjohnson.com.au www.adwjohnson.com.au ABN 62 129 445 398		CLIENT	PROPERTY DESCRIPTION		PROJECT			
TUGGERAWONG FORESHORE PALMER STREET TO DON SMALL OVAL, ROCKY POINT		PROPOSED SHARED PATH															
		PLAN TITLE															
A B C	10.09.2024 13.09.2024 19.09.24	INITIAL ISSUE COUNCIL COMMENTS ADDRESSED AMENDMENTS PER COUNCIL REVIEW	C.M. C.M. C.M.	RUC RUC A.E.	C.S. C.S. C.S.	C.S. C.S. C.S.	VERT 0 2 4 6 8 HORIZ 0 10 20 30 40 A1 / A3 1:200 / 1:400 A1 / A3 1:1000 / 1:2000					ROAD LONGITUDINAL SECTIONS ROAD No.1 SHEET 2					
DESIGN FILE S:\190948\DESIGN\120\TUGGERAWONG SHARED PATH STAGE 5\TUGGERAWONG_SHARED_PATH_STAGE_5.project								ALL DIMENSIONS ARE IN METRES. DO NOT SCALE		SURVEYED Central Coast Council		DATUM GDA2020 M.G.A. ZONE 56 A.H.D.		PROJECT No. 190948	DISCIPLINE CENG	NUMBER 212	REV. C