

TUNKUWALLIN SKATEPARK


GWANDALAN

TUNKUWALLIN COMMUNITY HALL

DESIGN DEVELOPMENT

- PROPOSED:
- 1 ENTRY
 - 2 SHADE 4X4M SEATING AREA
 - 3 RUBBSH BINS
 - 4 750 HIGH HIPPED FLATBANK
 - 5 450H 7 DEGREE DOWN/OUT-RAIL
 - 6 400-450H 12 DEGREE HUBBA
 - 7 600MM HIGH FLATBANK
 - 8 600H 25 DEGREE FLATBANK WITH KERBTOP
 - 9 600MM HIGH FLATBANK
 - 10 200 HIGH MANUAL PAD, 400H LEDGE WITH BANK
 - 11 1200MM HIGH MINI RAMP 4.5M LENGTH
 - 12 1200MM HIGH QUARTERPIPE
 - 13 1800 HIGH QUARTER EXTENSION
 - 14 1.2M HIGH BALUSTRADE
 - 15 EXISTING TREES RETAINED
 - 16 EXISTING LOG BARRIER

N
5M
1:200 AT A3

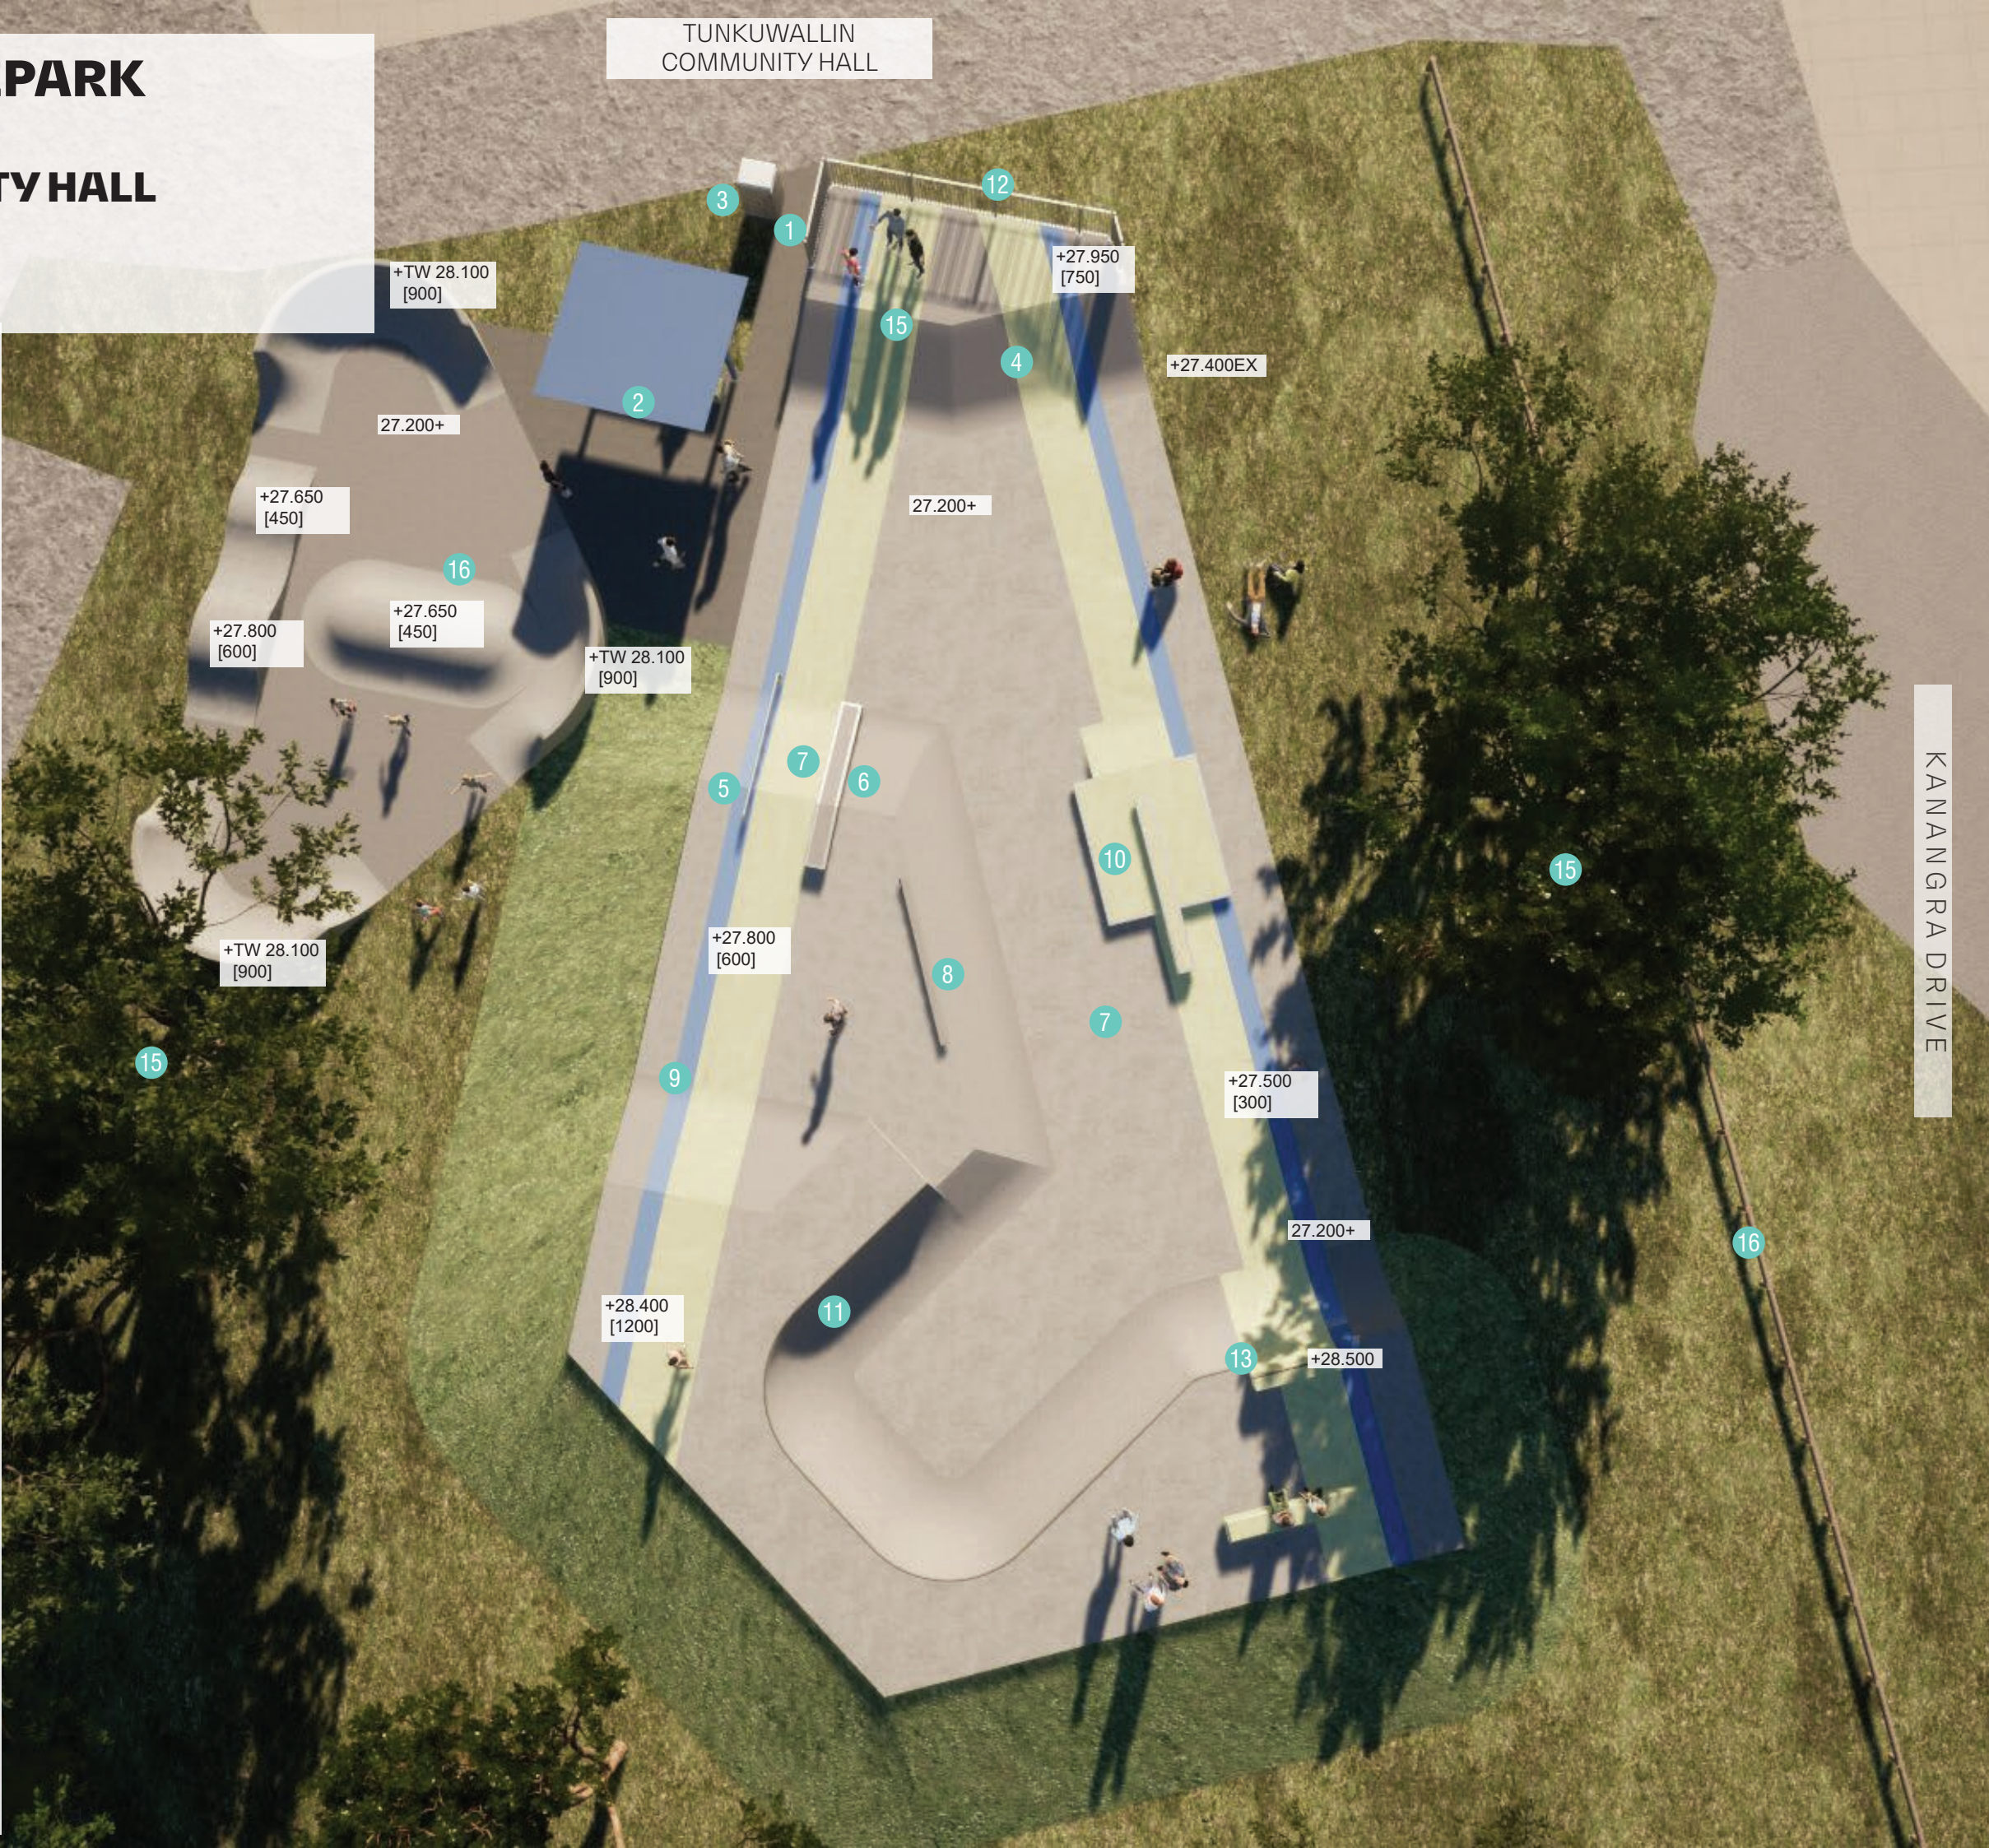

**TUNKUWALLIN SKATEPARK
GWANDALAN
TUNKUWALLIN COMMUNITY HALL**

DESIGN DEVELOPMENT



**TUNKUWALLIN SKATEPARK
GWANDALAN
TUNKUWALLIN COMMUNITY HALL
DESIGN DEVELOPMENT**



**TUNKUWALLIN SKATEPARK
GWANDALAN
TUNKUWALLIN COMMUNITY HALL**

DESIGN DEVELOPMENT



**TUNKUWALLIN SKATEPARK
GWANDALAN
TUNKUWALLIN COMMUNITY HALL**

DESIGN DEVELOPMENT



**TUNKUWALLIN SKATEPARK
GWANDALAN
TUNKUWALLIN COMMUNITY HALL**

DESIGN DEVELOPMENT



TUNKUWALLIN SKATEPARK
GWANDALAN
TUNKUWALLIN COMMUNITY HALL

DESIGN DEVELOPMENT

