



| DRG No.                          | DRAWING TITLE                               |
|----------------------------------|---------------------------------------------|
| 12633195-GHD-00-00-DRG-CI-000001 | COVER SHEET, LOCALITY PLAN AND DRAWING LIST |
| 12633195-GHD-00-00-DRG-CI-000002 | GENERAL NOTES                               |
| 12633195-GHD-00-00-DRG-CI-000003 | GENERAL ARRANGEMENT PLAN STAGE 1            |
| 12633195-GHD-00-00-DRG-CI-000004 | GENERAL ARRANGEMENT PLAN STAGE 2            |
| 12633195-GHD-00-00-DRG-CI-000005 | GENERAL ARRANGEMENT PLAN STAGE 3            |
| 12633195-GHD-00-00-DRG-CI-000006 | GENERAL ARRANGEMENT PLAN STAGE 4            |
| 12633195-GHD-00-00-DRG-CI-000007 | TYPICAL SECTIONS                            |
| 12633195-GHD-00-00-DRG-CI-000008 | INITIAL ACCESS ROAD PROFILE MC15            |
| 12633195-GHD-00-00-DRG-CI-000009 | INTERIM ACCESS ROAD PROFILE MC10            |



GHD Tower, Level 3 24 Honeysuckle Drive  
Newcastle NSW 2300 Australia  
PO Box 5403 Hunter Rgn Mail Cent. NSW 2310  
T 61 2 4979 9999 F 61 2 4979 9988  
E [ntlmail@ghd.com](mailto:ntlmail@ghd.com) W [www.ghd.com](http://www.ghd.com)



Project No  
12633195

|         |                                                      |
|---------|------------------------------------------------------|
| Client  | CENTRAL COAST COUNCIL                                |
| Project | WOY WOY WASTE MANAGEMENT FACILITY - EASTERN PLATFORM |
| Status  | CONCEPT                                              |

|               |                                             |
|---------------|---------------------------------------------|
| Drawing Title | COVER SHEET, LOCALITY PLAN AND DRAWING LIST |
|---------------|---------------------------------------------|

Drawing No. 12633195-GHD-00-00-DRG-CI-00001

### A3

3

Plot Date: 7 May 2025 - 1:03 PM

Plotted by: Ralph Joshua Encio

File Name: C:\12d\SW\data\IP-00-12D-001\22-12633195 - CPA4860 Woy Woy Eastern Platform\_3245\CADD\Drawings\DRG\Working Folder\12633195-GHD-00-00-DRG-CI-00001.dwg


GENERAL NOTES:

1. EXISTING SURVEY SUPPLIED FROM BARRY HUNT DATED JUNE 2024
2. AERIAL PHOTOGRAPH SOURCED FROM NEARMAP DATED MAY 2024
3. CONTRACTOR TO CONFIRM LOCATION OF WORKS AREA PRIOR TO EXCAVATION. CONTRACTOR TO PROTECT EXISTING SERVICES FOR THE DURATION OF THE WORKS, AND MAKE GOOD ANY DAMAGE INCURRED.
4. CONTRACTOR TO PROTECT EXISTING MONITORING BORES OUTSIDE OF THE EXCAVATION FOOTPRINT FOR THE DURATION OF THE WORKS, AND MAKE GOOD ANY DAMAGE INCURRED. IF ANY BORES ARE ENCOUNTERED WITHIN THE EXCAVATION FOOTPRINT, NOTIFY SITE STAFF AND SEEK DIRECTION.
5. NEW WORKS TO BE SETOUT BY LICENSED SURVEYOR. A DIGITAL FILE ( COMPROMISING PLAN LAYOUT AND DESIGN SURFACE MODEL) WILL BE PROVIDED BY THE PRINCIPAL FOR SET-OUT PURPOSES.
6. ALL COSTS FOR DAMAGE TO EXISTING SERVICES SHALL BE BORNE BY THE CONTRACTOR. REINSTATE ALL SERVICES IF REQUIRED TO EQUAL OR BETTER CONDITION USING ONLY NEW MATERIALS.
7. IT IS THE CONTRACTOR'S RESPONSIBILITY TO DECOMMISSION AND REMOVE ALL SERVICES WITHIN THE WORK AREA IF REQUIRED, INCLUDING ABANDONED SERVICES.
8. REFER ANY CONFLICT BETWEEN NEW WORKS AND EXISTING SERVICES TO THE SUPERINTENDENT.
9. CLEARING AND GRUBBING TO BE CONFINED TO THE AREA REQUIRED TO EXECUTE THE WORKS UNDER THE CONTRACT ONLY.
10. DO NOT OBTAIN DIMENSIONS BY SCALING FROM THE DRAWING,
11. NOTE THAT ADDITIONAL STAINING DETAIL WILL BE PROVIDED DURING THE DESIGN PROGRESSION.

SURVEY NOTES:

1. DESIGNS ARE BASED ON SURVEY PROVIDED BY BARRY HUNT SURVEY DATED 27/06/24.
2. DETAIL PLANS HAVE BEEN PRODUCED FOR THE CONCEPT DESIGN TO SHOW THE PROGRESSION OF THE CONSTRUCTION AT FOUR STAGES:
  - 2.1. INTERIM ACCESS ROAD TO NORTHERN AREA AND SEDIMENT BASIN. INITIAL ACCESS ROAD TO EASTERN AREA AND EXCAVATION TO RL 139.2m.
  - 2.2. INTERIM ACCESS ROAD TO NORTHERN AREA AND SEDIMENT BASIN. EASTERN AREA EXCAVATION TO RL 118.6m.
  - 2.3. EASTERN AREA EXCAVATION TO RL 98.9m.
  - 2.4. ULTIMATE (FINAL) EXCAVATION TO RL 88.9m.

[illegible]

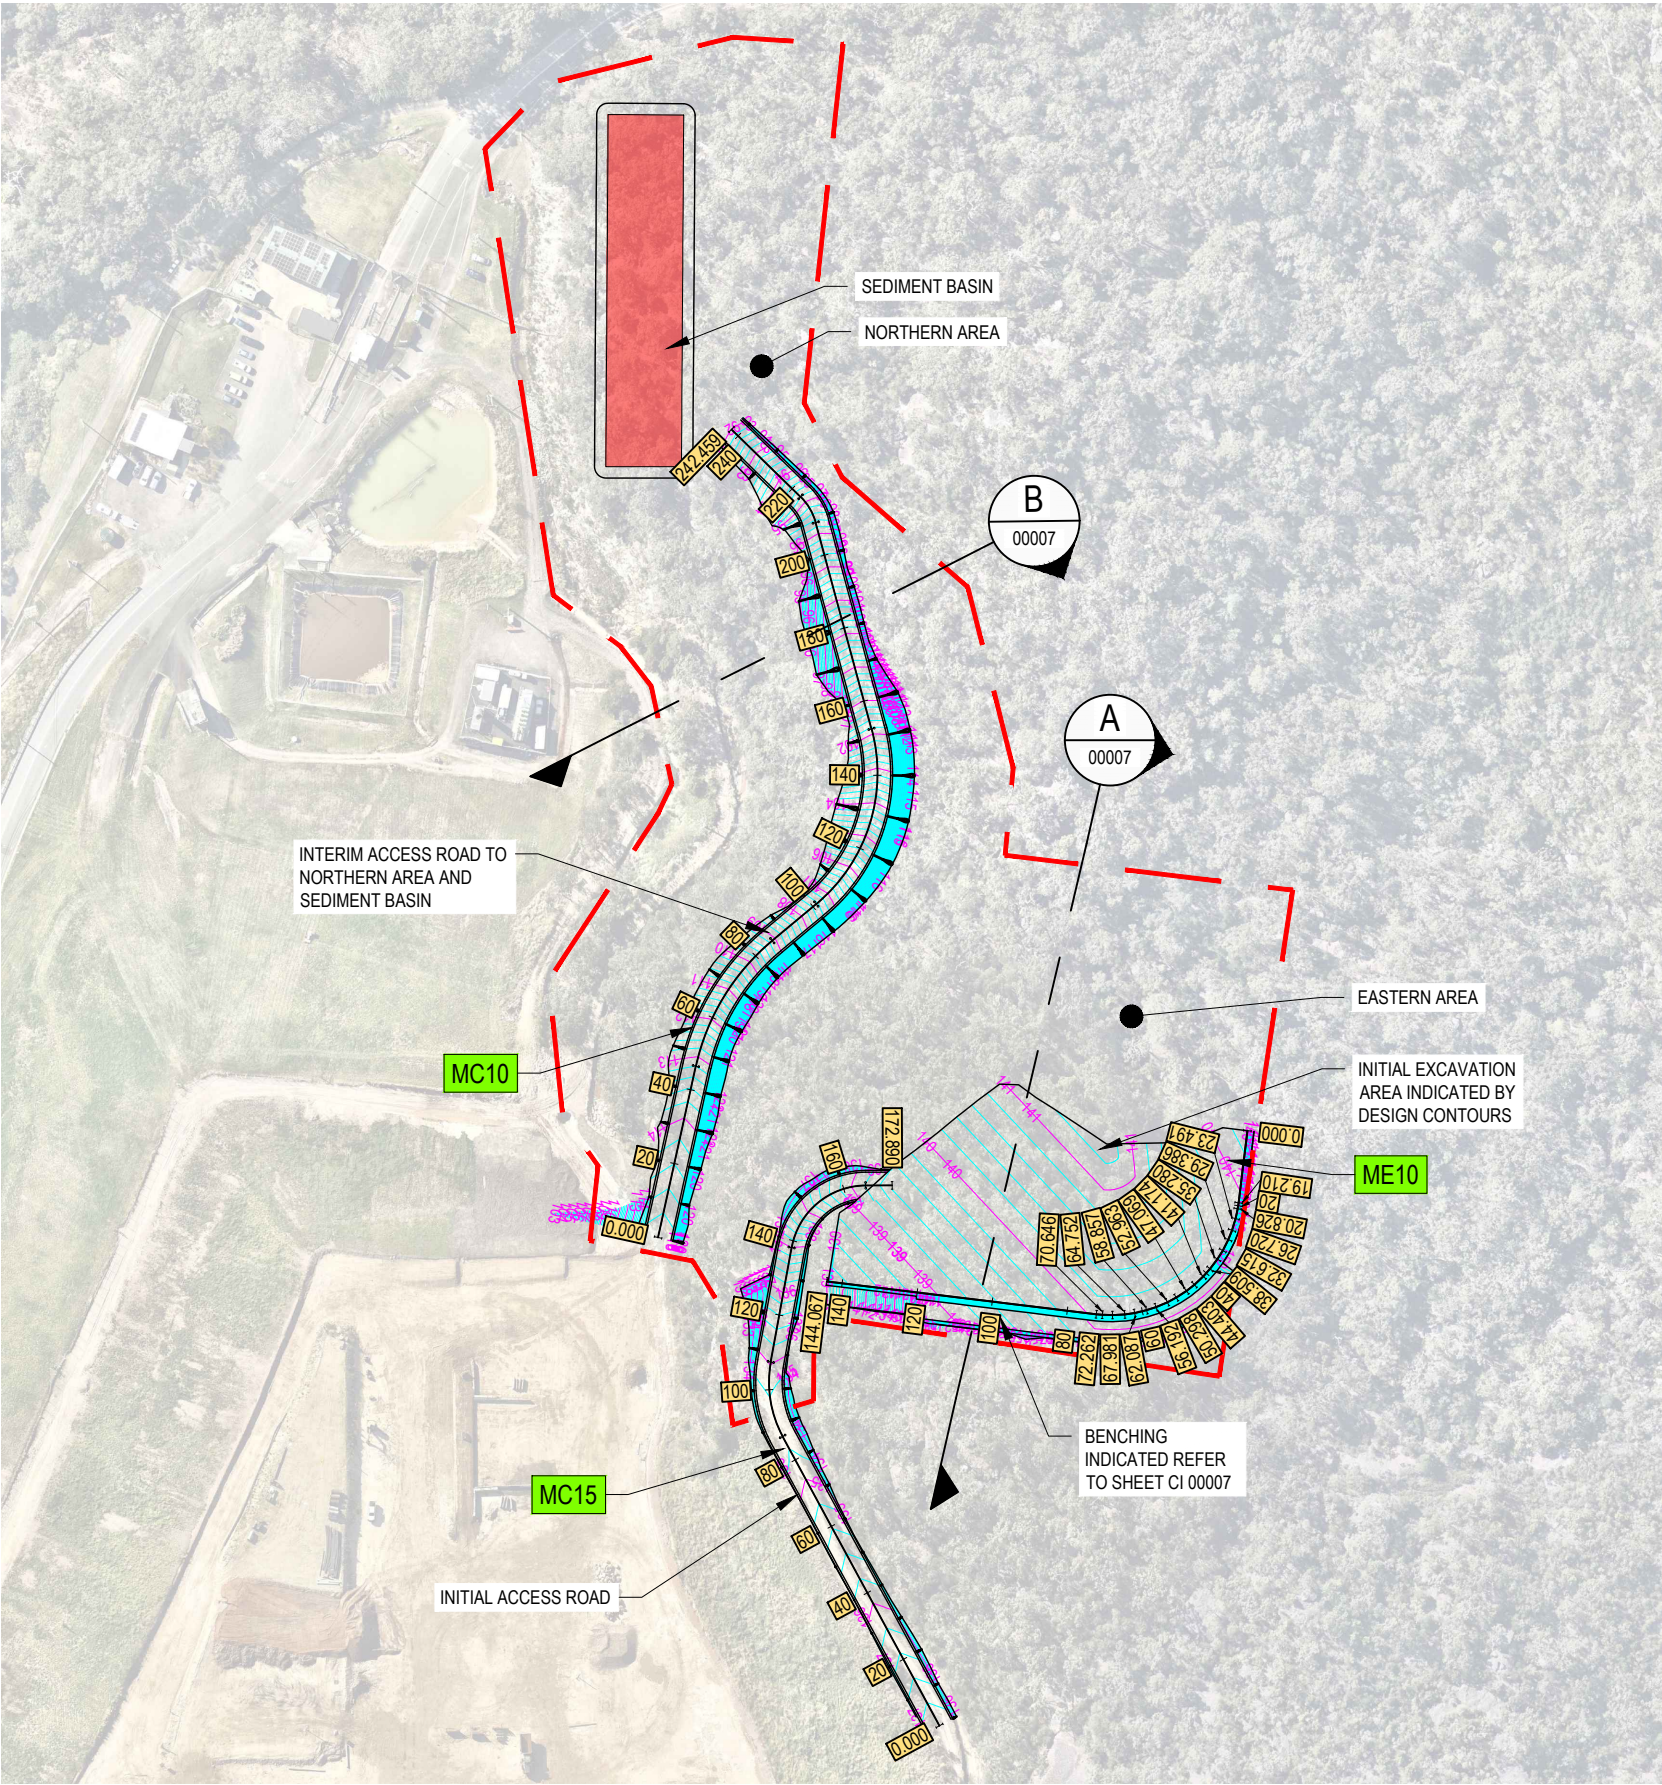

LEGEND:

- DESIGN CONTOUR MAJOR (1m INTERVAL)
- DESIGN CONTOUR MINOR (0.2m INTERVAL)
- PROJECT BOUNDARY FENCE
- MASTER CONTROL LINE

NOTES:



- THE ULTIMATE (FINAL) SEDIMENT BASIN SIZE IS SHOWN. THE BASIN WILL INITIALLY BE CONSTRUCTED SMALLER AND WILL BE INCREASED IN SIZE OVER TIME AS REQUIRED WHEN ADDITIONAL LAND IS CLEARED.
- REFER TO STAGING NOTES ON SHEET G-00002.
- AERIAL IMAGE EXTRACTED FROM NEARMAP ON 03/12/24

|                     |
|---------------------|
| BASIN:              |
| CUT: -40,956        |
| FILL: 0             |
| LOWER HAUL ROAD:    |
| CUT: -10,340        |
| FILL: 316           |
| PAD AREA:           |
| CUT: -33,593        |
| FILL: 23            |
| UPPER HAUL ROAD:    |
| CUT: -226           |
| FILL: 773           |
| TOTALS:             |
| CUT: -85,115        |
| FILL: 1,112         |
| BALANCE: -84,003 M³ |

GENERAL ARRANGEMENT

SCALE 1:2000

|          |                  |                |           |            |
|----------|------------------|----------------|-----------|------------|
| Rev      | Description      | Checked        | Approved  | Date       |
| B        | UPDATED BOUNDARY |                |           | 07.05.2025 |
| A        | CONCEPT          |                |           | 13.03.2025 |
| Author   | R.ENCIO          | Drafting Check | I.SMITH   |            |
| Designer | B.FLINN          | Design Check   | S.FARRELL |            |

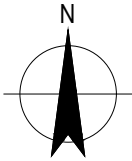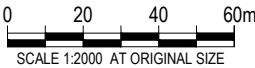

Project No.  
12633195


|         |                                                      |
|---------|------------------------------------------------------|
| Client  | CENTRAL COAST COUNCIL                                |
| Project | WOY WOY WASTE MANAGEMENT FACILITY - EASTERN PLATFORM |
| Status  | CONCEPT                                              |

Drawing Title  
GENERAL ARRANGEMENT PLAN  
STAGE 1

Drawing No.  
12633195-GHD-00-00-DRG-CI-00003

Size  
A3  
Rev  
B



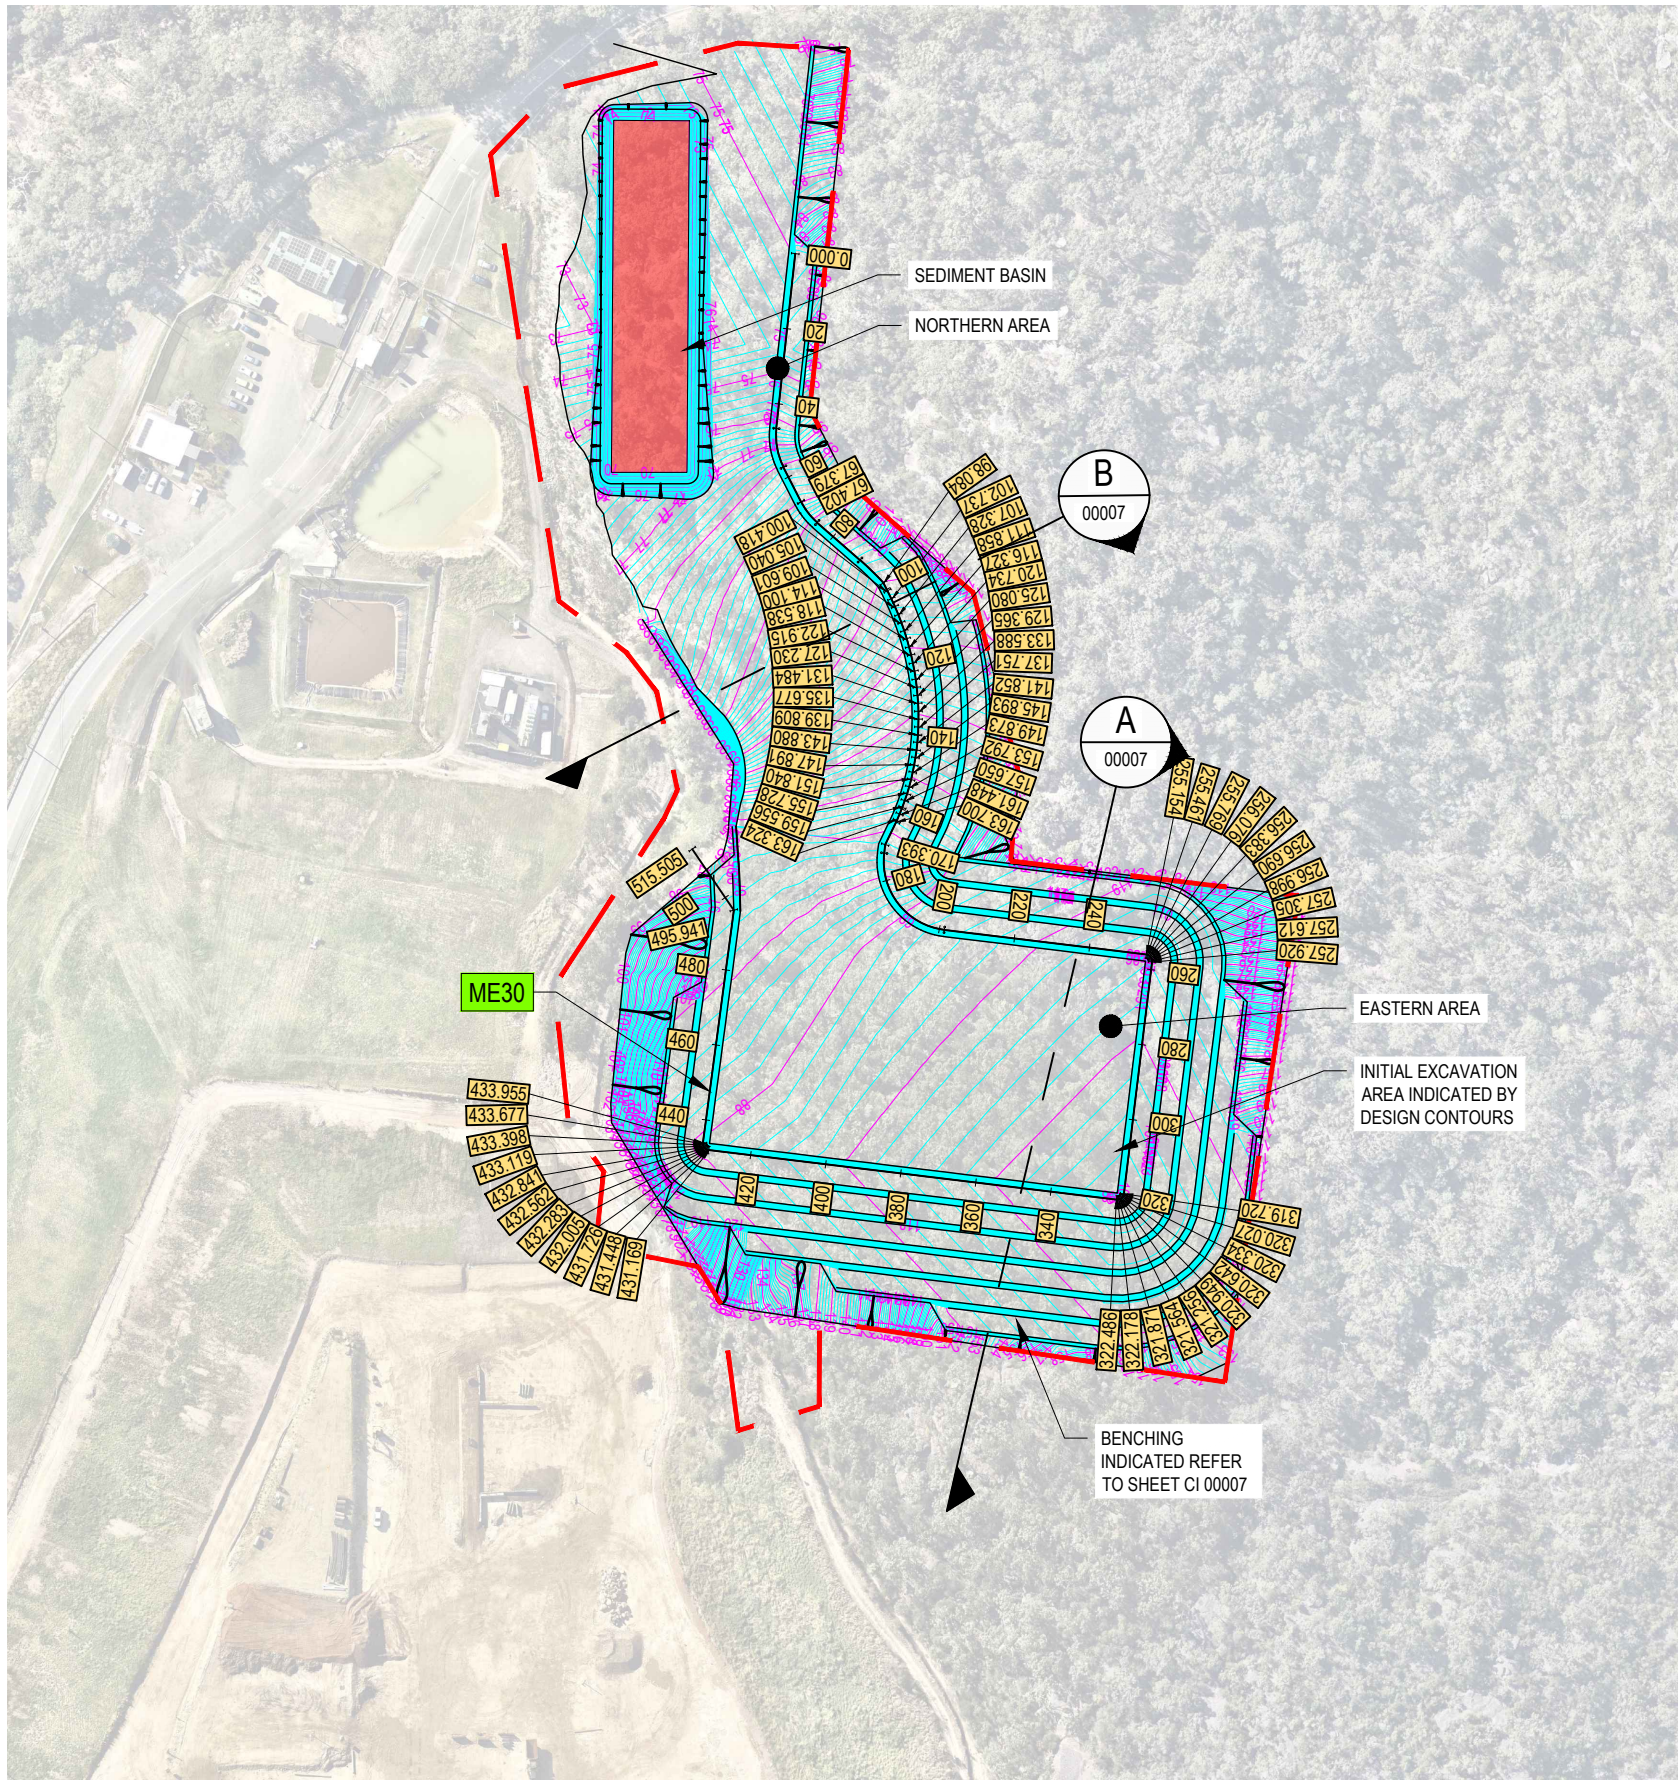

LEGEND:

- DESIGN CONTOUR MAJOR (1m INTERVAL)  
DESIGN CONTOUR MINOR (0.2m INTERVAL)  
PROJECT BOUNDARY FENCE  
MASTER CONTROL LINE

NOTES:



- THE ULTIMATE (FINAL) SEDIMENT BASIN SIZE IS SHOWN. THE BASIN WILL INITIALLY BE CONSTRUCTED SMALLER AND WILL BE INCREASED IN SIZE OVER TIME AS REQUIRED WHEN ADDITIONAL LAND IS CLEARED.
- REFER TO STAGING NOTES ON SHEET G-00002.
- AERIAL IMAGE EXTRACTED FROM NEARMAP ON 03/12/24

BASIN:  
CUT: -40,956  
FILL: 0  
  
PAD AREA:  
CUT: -492,212  
FILL: 1,226  
  
TOTALS:  
CUT: -533,168  
FILL: 1,226  
  
BALANCE: -274,374 M³

GENERAL ARRANGEMENT

SCALE 1:2000

|          |         |                |           |
|----------|---------|----------------|-----------|
| Author   | R.ENCIO | Drafting Check | I.SMITH   |
| Designer | B.FLINN | Design Check   | S.FARRELL |

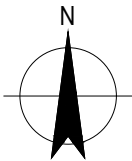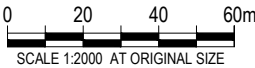

GHD Tower, Level 3 24 Honeysuckle Drive  
Newcastle NSW 2300 Australia  
PO Box 5403 Hunter Rgn Mail Cent. NSW 2310  
T 61 2 4979 9999 F 61 2 4979 9988  
E ntlmail@ghd.com W www.ghd.com



Project No.  
12633195

|         |                                                      |
|---------|------------------------------------------------------|
| Client  | CENTRAL COAST COUNCIL                                |
| Project | WOY WOY WASTE MANAGEMENT FACILITY - EASTERN PLATFORM |
| Status  | CONCEPT                                              |

Drawing Title  
GENERAL ARRANGEMENT PLAN  
STAGE 3

12633195-GHD-00-00-DRG-CI-00005


Size  
A3

Rev  
B




NOTES:

1.
- BENCHES ARE 10m HIGH AND 5m WIDE AT AN ANGLE OF 70 DEGREES  
IN ACCORDANCE WITH GEOTECHNICAL RECOMMENDATIONS
2.
- ASSOCIATED GRADES, BERMS AND DRAINAGE WILL BE FURTHER  
DEVELOPED DURING DESIGN PROGRESSION

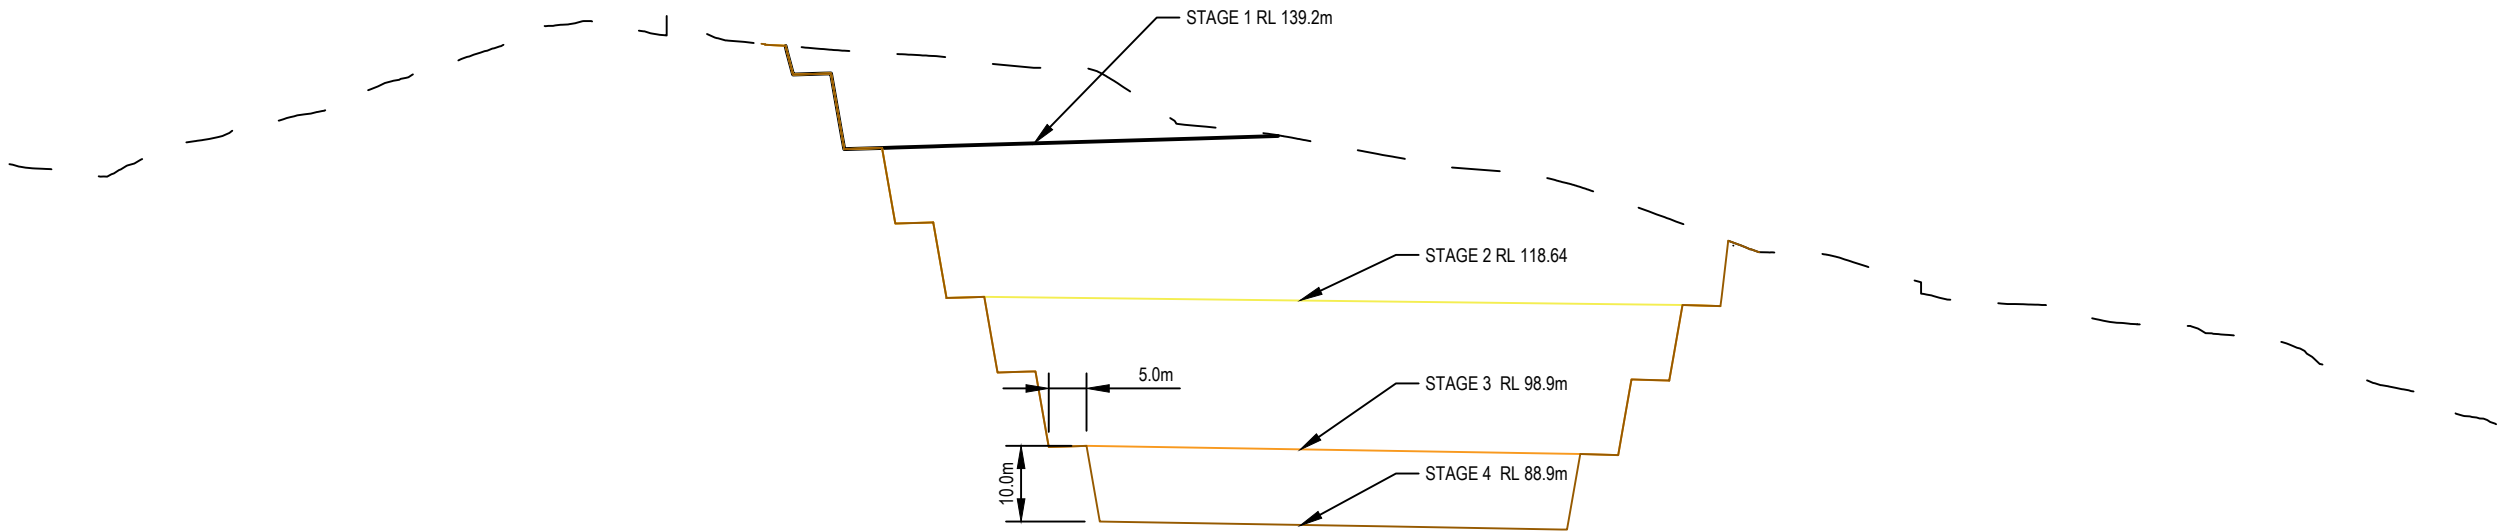


A SECTION  
SCALE 1 : 100

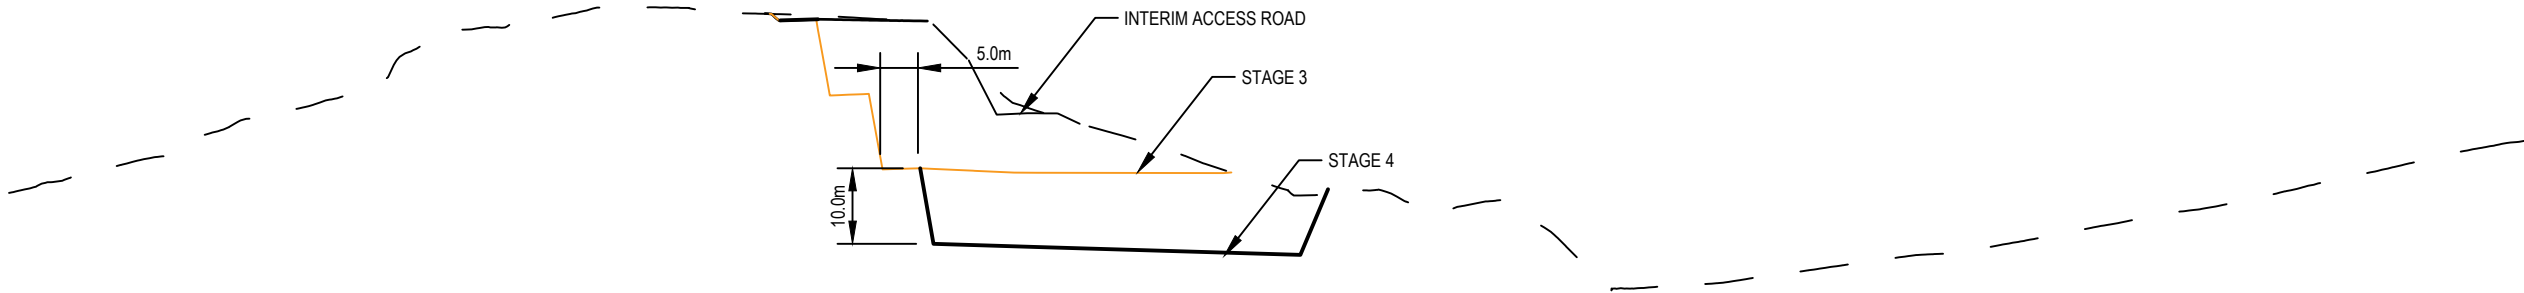

B SECTION  
SCALE 1 : 100

|                    |             |                |           |            |
|--------------------|-------------|----------------|-----------|------------|
| B UPDATED BOUNDARY |             |                |           | 07.05.2025 |
| A CONCEPT          |             |                |           | 13.03.2025 |
| Rev                | Description | Checked        | Approved  | Date       |
| Author             | R.ENCIO     | Drafting Check | I.SMITH   |            |
| Designer           | B.FLINN     | Design Check   | S.FARRELL |            |

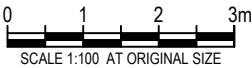

GHD Tower, Level 3 24 Honeysuckle Drive  
Newcastle NSW 2300 Australia  
PO Box 5403 Hunter Rgn Mail Cent. NSW 2310  
T 61 2 4979 9999 F 61 2 4979 9988  
E ntlmail@ghd.com W www.ghd.com



Project No.  
12633195

Client CENTRAL COAST COUNCIL

Project WOY WOY WASTE MANAGEMENT  
FACILITY - EASTERN PLATFORM


Status CONCEPT

Drawing Title TYPICAL SECTIONS

12633195-GHD-00-00-DRG-CI-00007

Size  
A3

Rev  
B

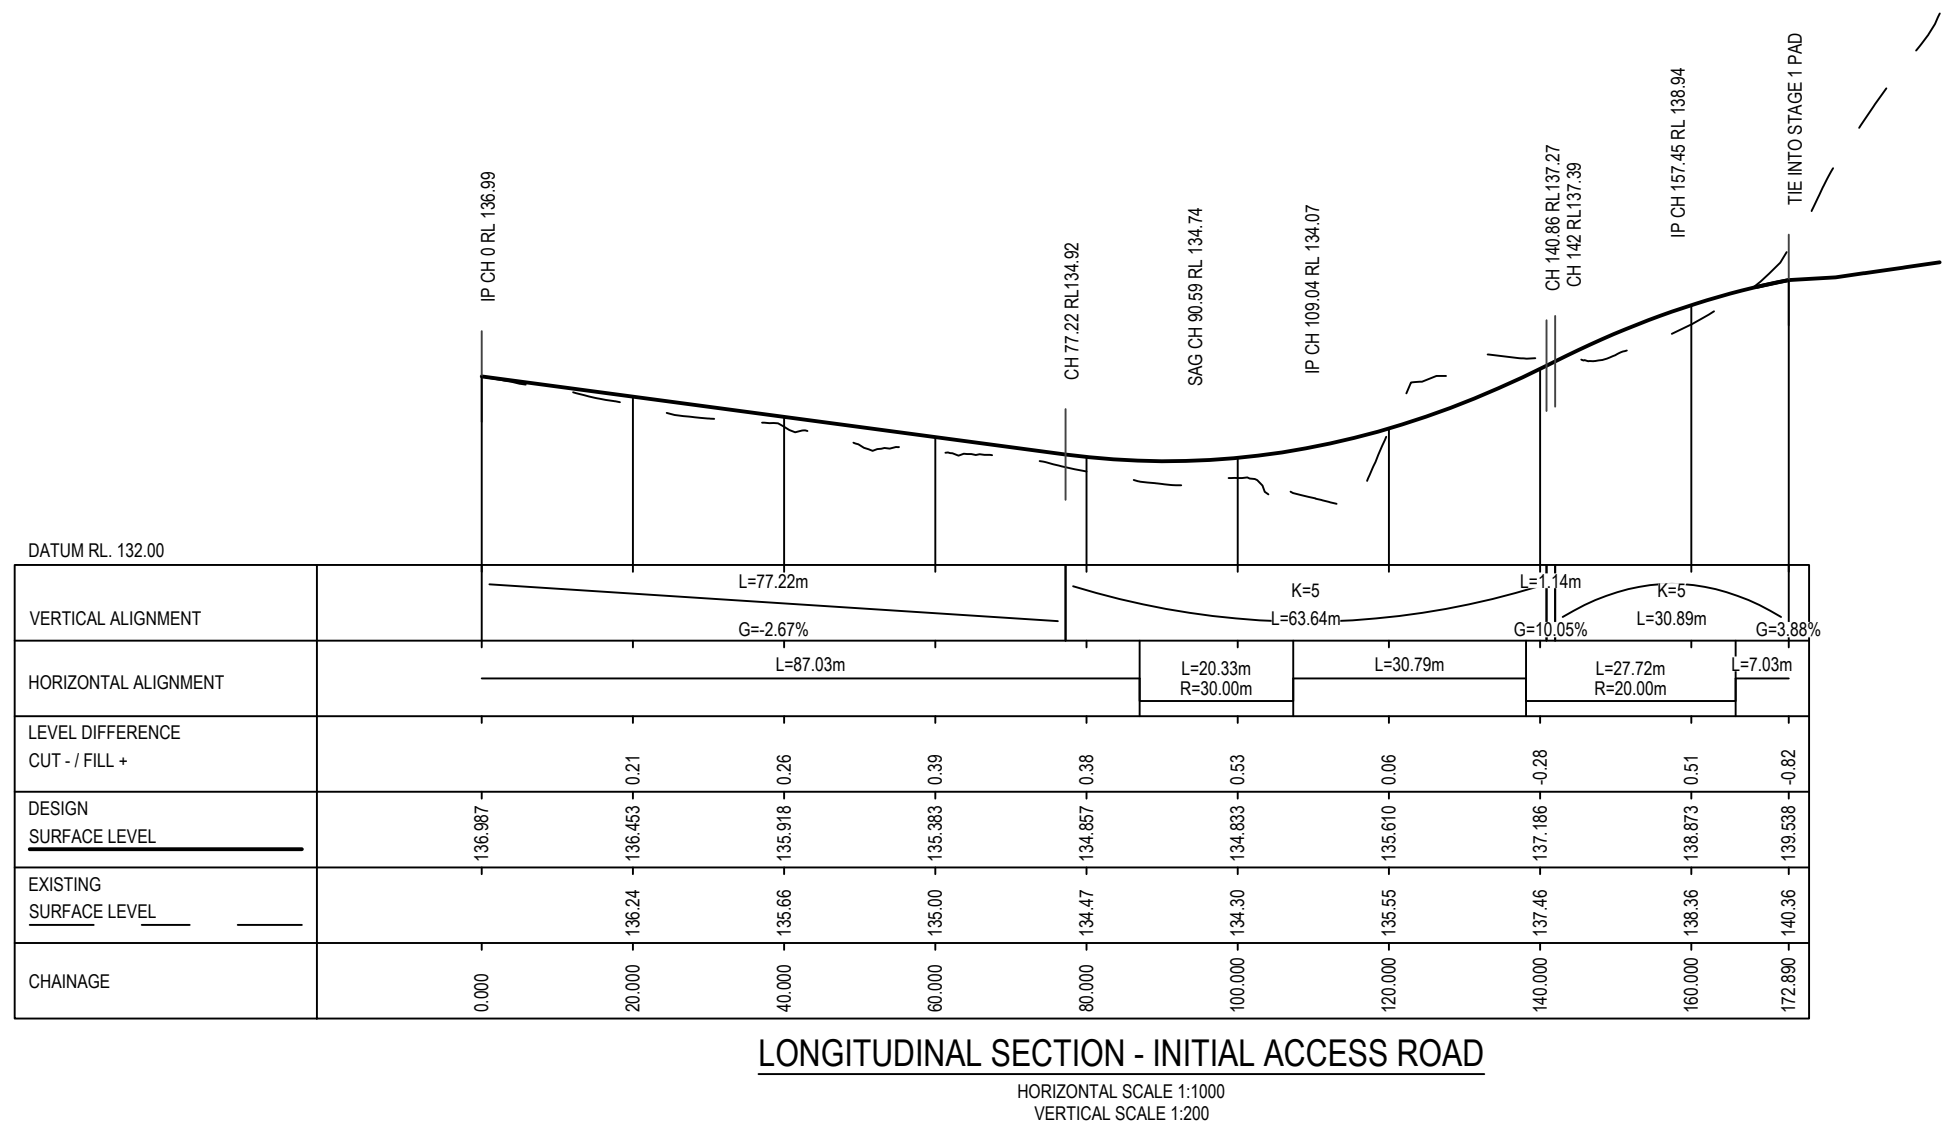

|                    |             |                |           |         |               |
|--------------------|-------------|----------------|-----------|---------|---------------|
|                    |             |                |           |         |               |
|                    |             |                |           |         |               |
|                    |             |                |           |         |               |
| B UPDATED BOUNDARY |             |                |           |         | 07.05.2025    |
| A CONCEPT          |             |                |           |         | 13.03.2025    |
| Rev                | Description |                |           | Checked | Approved Date |
| Author             | R.ENCIO     | Drafting Check | I.SMITH   |         |               |
| Designer           | B.FLINN     | Design Check   | S.FARRELL |         |               |

