

AREA PROVISIONS

FENCED DOG PARK AREA: 540m²

OPEN DOG PARK AREA: 2500m²


TOTAL FENCE LENGTH (APPROX.): 70m

TOTAL FENCE LENGTH (APPROX.): 70m

- FENCED DOG AREA
- OPEN DOG EXERCISE AREA
- DOG WASTE STATION AND SIGNAGE
- SEATING AND SHADE SAIL STRUCTURE
- EXISTING VEGETATION TO BE RETAINED
- UPGRADED PATHWAY AND ACCESS
- STAGGERED SANDSTONE BLOCKS SEPARATING DOGS FROM PEDESTRIAN PATH



PROPOSED PLANTING TO SUIT DOG PARK ENVIRONMENT
INDICATIVE DRAINAGE TREATMENT SUBJECT TO CIVIL DESIGN
WATER CONNECTION AND SERVICE SUBJECT TO CONFIRMATION OF EXISTING SERVICES
DESIGN GENERALLY IN ACCORDANCE WITH CENTRAL COAST DOGS IN OPEN SPACE ACTION PLAN 2024-2034
CONCEPT PLAN ONLY- LAYOUT AND ELEMENTS ARE INDICATIVE AND SUBJECT TO CHANGE FOLLOWING COMMUNITY CONSULTATION.

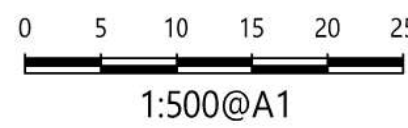


LOCATION PLAN

0 20 40 60 80 100

1:2000@A1

- BOUNDARY
- DOG PARK ETIQUETTE SIGNAGE
- PROPOSED PLANTING - PLANT SPECIES TO SUIT DOG PARK ENVIRONMENT
- EXISTING SANDSTONE BLOCKS
- PROPOSED SANDSTONE BLOCKS
- EXISTING SANDSTONE BLOCKS TO BE RELOCATED
- OPEN DOG AREA
- FENCED DOG AREA
- COLORED CONCRETE PAVING
- PROPOSED BUFFER PLANTING
- INDICATIVE DRAINAGE TREATMENT, SUBJECT TO DETAILED CIVIL DESIGN
- PROPOSED BUFFER PLANTING
- DOG WASTE BIN
- NEW PLATFORM BENCH
- EXISTING PARK BENCH TO BE RETAINED
- DOG DRINKING FOUNTAIN - INDICATIVE LOCATION ONLY
- SERVICE ACCESS GATE
- DOUBLE GATED DOG PARK ENTRY WITH CONCRETE
- SHADE SAIL STRUCTURE
- DOG AGILITY TUNNEL
- DOG WEAVE POLES
- NATURAL PLAY BOULDERS AND LOGS
- PROPOSED 1.5M HIGH FENCE
- BOLLARDS

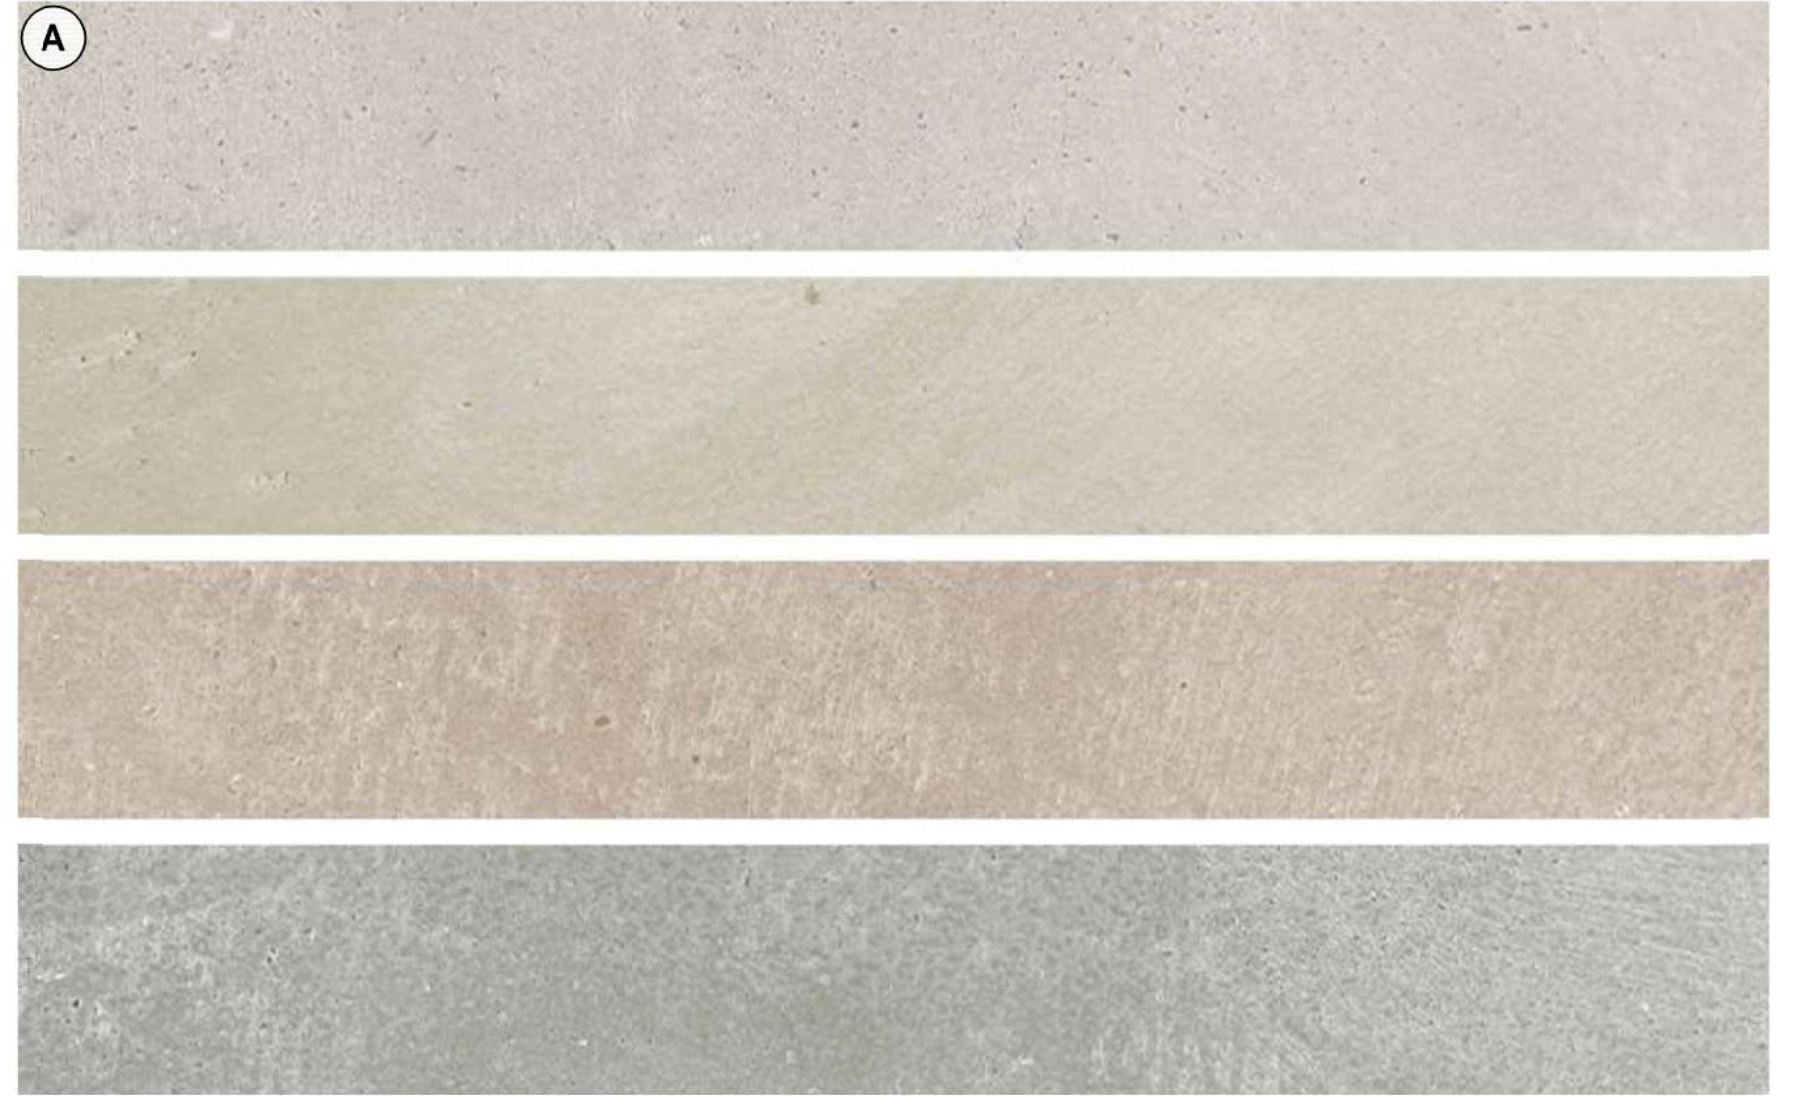

A red wooden picnic table with blue metal legs, labeled 'C'. The table is made of red wooden slats and is supported by four blue metal legs. It is situated on a dirt ground with a stone wall in the background.



DOG STICK LIBRARY



WELDED MESH PANEL FENCE WITH BLACK STEEL POSTS

					SCALE ON ORIGINAL A1 SIZE DRAWING 0510152025 1:500 020406080100 1:2000 <
--	--	--	--	--	--



TERRIGAL HAVEN DOG PARK CONCEPT PLAN A

SHEET 1 OF 1

A1

PROPOSED SMALL DOG FENCED AREA: 630m²
 PROPOSED LARGE DOG FENCED AREA: 1300m²
 TOTAL PROPOSED FENCED AREA: 1930m²
 TOTAL FENCE LENGTH (APPROX.): 250m

- FENCED SMALL DOG AREA
- FENCED LARGE DOG AREA
- EXISTING VEGETATION RETAINED
- DOG WASTE STATION
- NO MAJOR LANDFORM MODIFICATION
- SEATING AND SHADE SAIL STRUCTURE
- UPGRADED PATHWAY AND ACCESS
- DOUBLE - GATED ENTRY FOR SAFER DOG PARK ACCESS
- FULLY FENCED DOG AREAS TO REDUCE USER CONFLICTS




PROPOSED PLANTING TO SUIT DOG PARK ENVIRONMENT
INDICATIVE DRAINAGE TREATMENT SUBJECT TO CIVIL DESIGN
WATER CONNECTION AND SERVICE SUBJECT TO CONFIRMATION OF EXISTING SERVICES
DESIGN GENERALLY IN ACCORDANCE WITH CENTRAL COAST DOGS IN OPEN SPACE ACTION PLAN 2024-2034
CONCEPT PLAN ONLY- LAYOUT AND ELEMENTS ARE INDICATIVE AND SUBJECT TO CHANGE FOLLOWING COMMUNITY CONSULTATION.

LOCATION PLAN

0 20 40 60 80 100

1:2000@A1

	BOUNDARY
	DOG PARK ETIQUETTE SIGNAGE
	PROPOSED PLANTING - PLANT SPECIES TO SUIT DOG PARK ENVIRONMENT
	EXISTING SANDSTONE BLOCKS
	PROPOSED SANDSTONE BLOCKS
	EXISTING SANDSTONE BLOCKS TO BE RELOCATED
	FENCED LARGE DOG AREA
	FENCED SMALL DOG AREA
	COLORLED CONCRETE PAVING
	PROPOSED BUFFER PLANTING
	INDICATIVE DRAINAGE TREATMENT, SUBJECT TO DETAILED CIVIL DESIGN
	DOG WASTE BIN
	NEW PLATFORM BENCH
	EXISTING PARK BENCH TO BE RETAINED
	DOG DRINKING FOUNTAIN - INDICATIVE LOCATION ONLY
	SERVICE ACCESS GATE
	DOUBLE GATED DOG PARK ENTRY WITH CONCRETE
	ACCESS GATE TO SMALL AND LARGE DOG AREAS WITH CONCRETE
	SHADE SAIL STRUCTURE
	DOG AGILITY TUNNEL
	DOG WEAWE POLES
	NATURAL PLAY BOULDERS AND LOGS
	PROPOSED 1.5M HIGH FENCE
	BOLLARDS

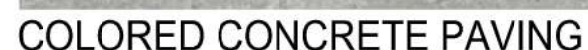

					SCALE ON ORIGINAL A1 SIZE DRAWING 0 5 10 15 20 25 1:500 0 20 40 60 80 100 1:2000 	DRAWN TL CHECKED PC DATE 06/05/26 APPROVED - UNIT MANAGER
	AMENDMENT	DATE	DRAWN	APR/D	ALL DIMENSIONS IN m UNLESS OTHERWISE SHOWN	ENVIRONMENTAL COMPLIANCE SERVICES



Central Coast Council

TERRIGAL HAVEN DOG PARK CONCEPT PLAN B

DOG PARK CONCEPT PLAN

SHEET 1 OF 1

REVISION
A
A1

AREA PROVISIONS

PROPOSED SMALL DOG FENCED AREA: 670m²
PROPOSED LARGE DOG FENCED AREA: 1500m²

TOTAL PROPOSED FENCED AREA: 2170m²
TOTAL FENCE LENGTH (APPROX.): 285m

KEY FEATURES

- FENCED SMALL DOG AREA
- FENCED LARGE DOG AREA
- EXISTING VEGETATION RETAINED
- DOG WASTE STATION
- NO MAJOR LANDFORM MODIFICATION
- SEATING AND SHADE SAIL STRUCTURE
- UPGRADED PATHWAY AND ACCESS
- DOUBLE - GATED ENTRY FOR SAFER DOG PARK ACCESS
- FENCED DOG AREAS TO REDUCE USER CONFLICTS



GENERAL NOTES
PROPOSED PLANTING TO SUIT DOG PARK ENVIRONMENT
INDICATIVE DRAINAGE TREATMENT SUBJECT TO CIVIL DESIGN
WATER CONNECTION AND SERVICE SUBJECT TO CONFIRMATION OF EXISTING SERVICES
DESIGN GENERALLY IN ACCORDANCE WITH CENTRAL COAST DOGS IN OPEN SPACE ACTION PLAN 2024-2034
CONCEPT PLAN ONLY- LAYOUT AND ELEMENTS ARE INDICATIVE AND SUBJECT TO CHANGE FOLLOWING COMMUNITY CONSULTATION.



- LEGEND
- BOUNDARY

DOG PARK ETIQUETTE SIGNAGE

EXISTING SANDSTONE BLOCKS

PROPOSED SANDSTONE BLOCKS

EXISTING SANDSTONE BLOCKS TO BE RELOCATED

FENCED LARGE DOG AREA

FENCED SMALL DOG AREA

COLORED CONCRETE PAVING

PROPOSED BUFFER PLANTING

INDICATIVE DRAINAGE TREATMENT, SUBJECT TO DETAILED CIVIL DESIGN

DOG WASTE BIN

NEW PLATFORM BENCH

EXISTING PARK BENCH TO BE RETAINED

PROPOSED PARK BENCH

DOG DRINKING FOUNTAIN - INDICATIVE LOCATION ONLY

SERVICE ACCESS GATE

DOUBLE GATED DOG PARK ENTRY WITH CONCRETE

SHADE SAIL STRUCTURE

DOG AGILITY TUNNEL

DOG WEAVE POLES

NATURAL PLAY BOULDERS AND LOGS

PROPOSED 1.5M HIGH FENCE

BOLLARDS

A

SHADE SAIL OVER PLATFORM BENCH

B

ANODISED ALUMINUM PLATFORM BENCH

C

DOG STICK LIBRARY

D

SHELTER AND SEATING TO MATCH EXISTING

E

SANDSTONE BLOCK & TIMBER LOG PLAY AREA

F

HDPE DOG AGILITY TUNNEL

G

NATURAL STYLE CHAIN MESH FENCE WITH TIMBER POSTS AND BLACK FRAMED PANELS

H

COLORED CONCRETE PAVING

					SCALE ON ORIGINAL A1 SIZE DRAWING 0510152025 1:500 020406080100 1:2000 	DRAWN TL		Central Coast Council		DOG PARK CONCEPT PLAN	
						CHECKED PC					DATE 06/05/26
						APPROVED - UNIT MANAGER		TERRIGAL HAVEN DOG PARK CONCEPT PLAN C			SHEET 1 OF 1
AMENDMENT					DATE	DRAWN	APRVD	ALL DIMENSIONS IN m UNLESS OTHERWISE SHOWN			ENVIRONMENTAL COMPLIANCE SERVICES