



OPPORTUNITIES FOR LIGHT-TRANSMITTING GRATING / BIODIVERSITY-SENSITIVE TREATMENTS TO BE CONSIDERED DURING DETAILED DESIGN

RENEW EXISTING SEAWALL (EXTENT INDICATIVE) AND RECONNECT DRAINAGE OUTLET

OPAL CARD READER (QUANTITY AND LOCATION INDICATIVE)

EXISTING SHELTER / FACILITIES TO BE RETAINED OR REPLACED WITH A SIMILAR MODERN-EQUIVALENT STRUCTURE IN THE SAME GENERAL LOCATION, SUBJECT TO COUNCIL CONFIRMATION

PEDESTRIAN MOVEMENT

INDICATIVE SPRINGER PILES

EXISTING DOLPHINS, SHOWN FOR CONTEXT. RETENTION / REMOVAL TO BE CONFIRMED DURING DESIGN DEVELOPMENT SUBJECT TO PONTOON LAYOUT, VESSEL INTERFACE AND COUNCIL DIRECTION

SOLAR POWERED DOWNLIGHT

RAMP EDGE TO BE LOWERED BY APPROXIMATELY 240MM TO COMPLY. EXISTING FOOTPRINT TO BE MAINTAINED

NEW FLOATING PONTOON AND GANGWAY ARRANGEMENT; NO NEW FIXED WHARF PLATFORM



RENEW EXISTING BOAT RAMP



LINTERN STREET WHARF CONCEPT DESIGN

EXISTING POLES AND STREET LIGHT TO BE RETAINED. LIGHTING ASSESSMENT/ SOLAR LIGHTING REQUIREMENT TO BE CONFIRMED DURING DESIGN DEVELOPMENT

EXISTING STORMWATER OUTLETS / DRAINAGE INTERFACE TO BE ASSESSED RETAINED, RECONNECTED OR ADJUSTED DURING DESIGN DEVELOPMENT



GRASSED AREA TO BE MAINTAINED

EXISTING STONE BLOCKS TO BE REUSED AND ADJUSTED TO SUIT NEW CAR PARKING LAYOUT

MIN. 1.00 M CLEARANCE

MIN. 0.50 M CLEARANCE

RENEW EXISTING PAVEMENT WITH NEW LINE MARKING

INDICATIVE PROJECT AREA

LINTERN STREET

GRASSED AREA TO BE MAINTAINED FOR TRAILER PARKING

EXISTING STONE BLOCKS TO BE REUSED AND ADJUSTED TO SUIT NEW CAR PARKING LAYOUT

EXISTING SHED AND FACILITIES TO BE RETAINED

RETAIN EXISTING SIGNAGE

REPLACE ONE SPOT WITH ACCESSIBLE PARKING SPACE SUBJECT TO FINAL CAR PARK LAYOUT

LEGEND:	
-----	EXISTING STRUCTURES
-----	EXISTING STORMWATER PIPE
	GRASSED AREA
	PAVEMENT AREA TO BE RESURFACED
	ASSETS TO BE RENEWED
	ASSETS TO BE RETAINED
	ASSETS TO BE INTRODUCED

KEY PROPOSED WORKS:

- FLOATING PONTOON AND 2.4 M GANGWAY;
- BOAT RAMP RENEWAL;
- SEAWALL RENEWAL;
- DRAINAGE OUTLET RECONNECTION;
- CAR PARK RESURFACING / LINE MARKING; ACCESSIBLE PARKING;
- SHELTER / FACILITIES RETAINED OR MODERN-EQUIVALENT REPLACEMENT SUBJECT TO COUNCIL CONFIRMATION

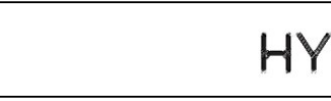
 
KEY BENEFIT:

- IMPROVED TIDAL ADAPTABILITY;
- SIMPLIFIED BOARDING INTERFACE;
- IMPROVED TWO-WAY ACCESS VIA 2.4 M GANGWAY;
- CLEARER SEPARATION OF RETAINED, RENEWED AND NEW ASSETS

GENERAL NOTES

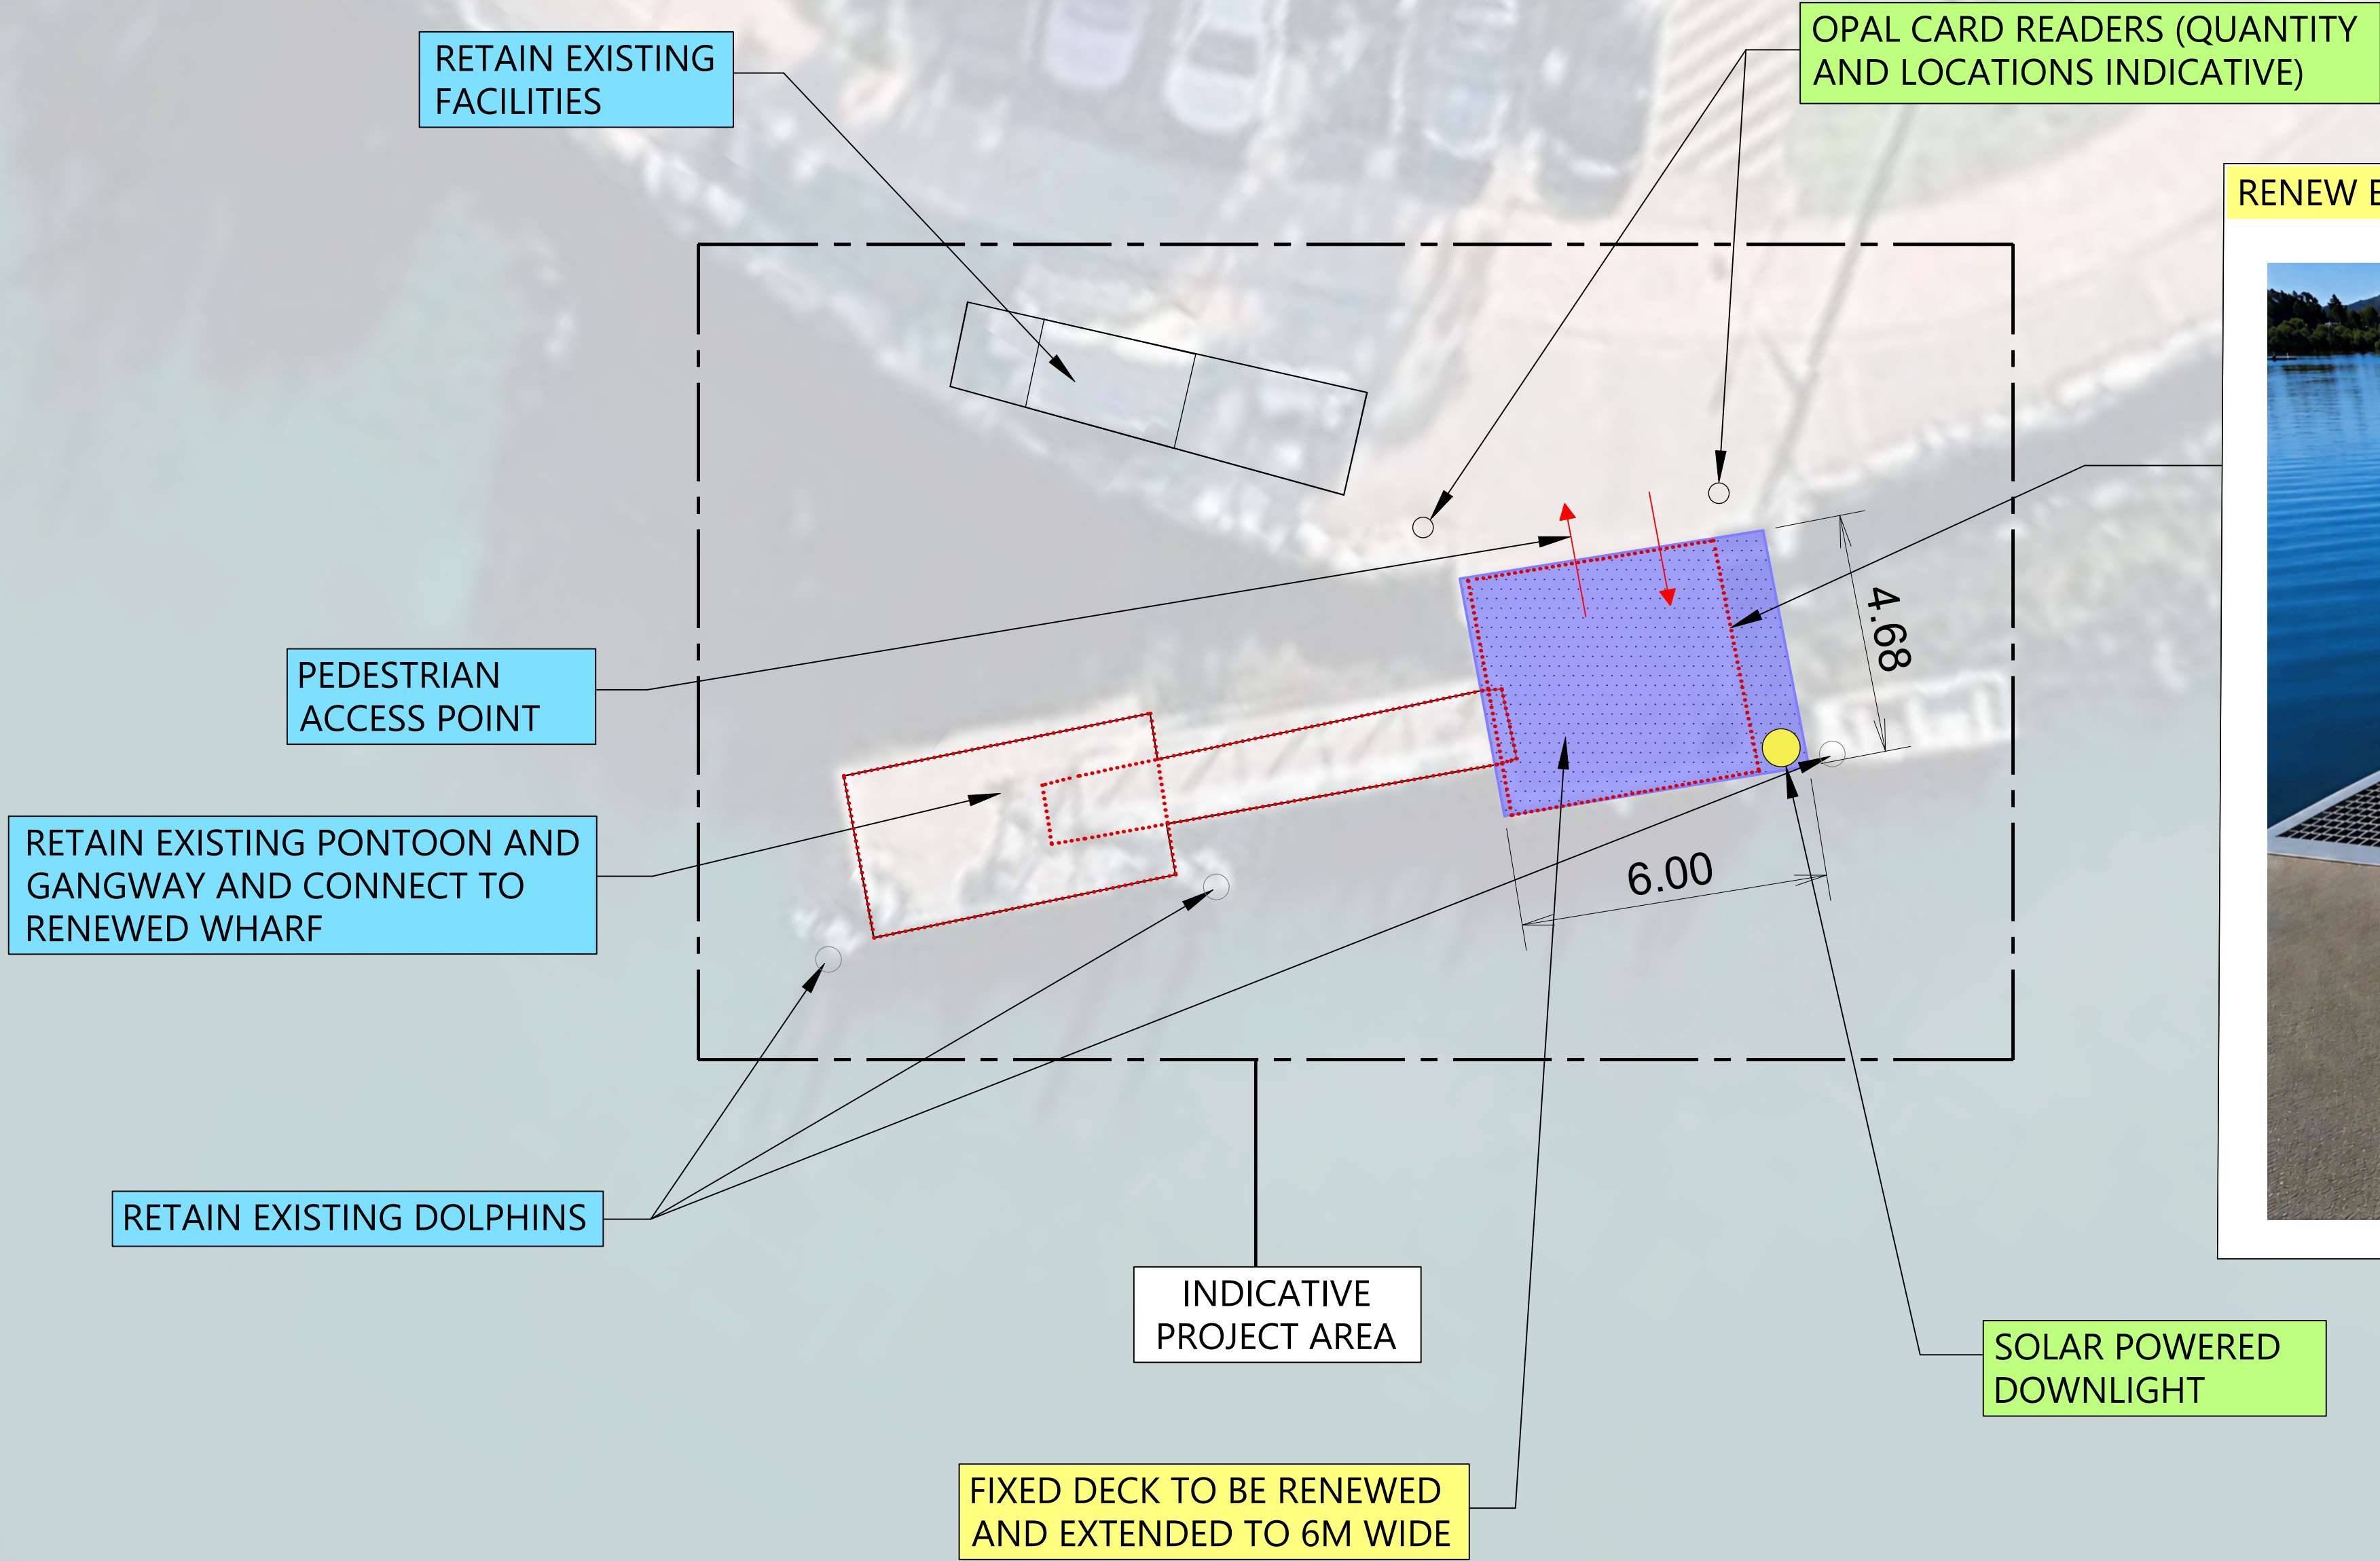
1. PRELIMINARY CONCEPT DRAWINGS FOR STAKEHOLDER DISCUSSION ONLY. COASTAL/MARINE ENGINEERING INPUT, ADOPTED TIDE/WATER LEVEL RANGE, SEA LEVEL RISE ALLOWANCE, GEOTECHNICAL DESIGN PARAMETERS, ACCESSIBILITY REVIEW, VESSEL INTERFACE ASSUMPTIONS, AND DETAILED DESIGN DEVELOPMENT.
2. GUIDE/ RESTRAINT PILES INDICATIVE ONLY. FINAL QUANTITY AND POSITION SUBJECT TO PONTOON SUPPLIER, BERTHING LOADS AND SCOUR ALLOWANCE.
3. PONTOON SIZE, LOCATION, GUIDE PILE ARRANGEMENT, FENDERING, MOORING, GANGWAY LENGTH AND LANDING LEVEL ARE INDICATIVE ONLY AND SUBJECT TO VESSEL INTERFACE CONFIRMATION, SUPPLIER INPUT, COASTAL / MARINE DESIGN, SCOUR ALLOWANCE AND DETAILED DESIGN. FINAL PONTOON ORIENTATION / POSITION SUBJECT TO NAVIGATION CLEARANCE AND VESSEL INTERFACE CONFIRMATION. RETAINED EXISTING ASSETS SHOWN FOR CONTEXT ONLY; CONDITION ASSESSMENT / CERTIFICATION NOT UNDERTAKEN AT CONCEPT STAGE.
4. IMAGES PRODUCED ARE AI-GENERATED CONCEPT FOR ILLUSTRATIVE AND CONSULTATION PURPOSES ONLY. THEY ARE NOT FINAL ENGINEERING DESIGN OR APPROVED CONSTRUCTION PLAN.
5. DAVISTOWN RSL WHARF USED AS GENERAL ARRANGEMENT BENCHMARK FOR PONTOON / GANGWAY ARRANGEMENT. PONTOON TYPE, RESTRAINT ARRANGEMENT AND DECK SYSTEM SUBJECT TO SUPPLIER INPUT AND COUNCIL CONFIRMATION.
6. FORESHORE WORKS SUBJECT TO ENVIRONMENTAL ASSESSMENT, HERITAGE CONSTRAINTS, SEAGRASS ASSESSMENT AND PERMIT REQUIREMENTS.

NOT FOR CONSTRUCTION

F	UPDATED CONCEPT DESIGN (FOR PUBLIC CONSULTATION)	28.09.26	28.09.26	APRVD	SCALE ON ORIGINAL A1 SIZE DRAWING	SURVEYED	ERIC MILLER	SURVEY REF	NO--SU009005		HYVE DESIGNS 	CPA6832 - SARATOGA VETERANS HALL WHARF AND LINTERN STREET WHARF RENEWAL WORKS	EDMS NUMBER	
						DESIGNED	MK	DRAWN	MK				PROJECT NUMBER	
					DATUM: AHD	STATUS	CONCEPT	DATE	28.09.2026				26100	
					ALL DIMENSIONS IN m UNLESS OTHERWISE SHOWN	VERIFIED - SECTION MANAGER		APPROVED - UNIT MANAGER					PLAN NUMBER	REVISION
AMENDMENT	DATE	DRAWN	APRVD	ROADS AND DRAINAGE DESIGN	ROADS AND DRAINAGE INFRASTRUCTURE	INFRASTRUCTURE SERVICES	CONCEPT-C-SK10	F						
														A1



SARATOGA VETERANS HALL WHARF
CONCEPT DESIGN



RENEW EXISTING FIXED DECK WITH LARGER DECK



LEGEND:

- EXISTING STRUCTURES
- ASSETS TO BE RENEWED
- ASSETS TO BE RETAINED
- ASSETS TO BE INTRODUCED

GENERAL NOTES

1. PRELIMINARY CONCEPT DRAWINGS FOR STAKEHOLDER DISCUSSION ONLY. LAYOUTS REMAIN SUBJECT TO COASTAL/MARINE ENGINEERING INPUT, ADOPTED TIDE/WATER LEVEL RANGE, SEA LEVEL RISE ALLOWANCE, GEOTECHNICAL DESIGN PARAMETERS, ACCESSIBILITY REVIEW, VESSEL INTERFACE ASSUMPTIONS, AND DETAILED DESIGN DEVELOPMENT.

2. IMAGES PRODUCED ARE AI-GENERATED CONCEPT FOR ILLUSTRATIVE AND CONSULTATION PURPOSES ONLY. THEY ARE NOT FINAL ENGINEERING DESIGN OR APPROVED CONSTRUCTION PLAN.

NOT FOR CONSTRUCTION

				SCALE ON ORIGINAL A1 SIZE DRAWING 0 1 2 4 6 SCALE (m) 1:100	SURVEYED ERIC MILLER	SURVEY REF NO--SU009005	Central Coast Council INFRASTRUCTURE SERVICES	HYVE DESIGNS I		EDMS NUMBER		
				DESIGNED MK	DRAWN MK	PROJECT NUMBER 26100						
				STATUS CONCEPT	DATE 28.09.2026	PLAN NUMBER CONCEPT-C-SK14						
				VERIFIED - SECTION MANAGER		APPROVED - UNIT MANAGER		REVISION F				
F	UPDATED CONCEPT DESIGN (FOR PUBLIC CONSULTATION)			28.09.26	28.09.26		DATUM: AHD		CPA6832 - SARATOGA VETERANS HALL WHARF AND LINTERN STREET WHARF RENEWAL WORKS			
	AMENDMENT			DATE	DRAWN	APRVD	ALL DIMENSIONS IN m UNLESS OTHERWISE SHOWN					
							ROADS AND DRAINAGE DESIGN		ROADS AND DRAINAGE INFRASTRUCTURE		A1	