


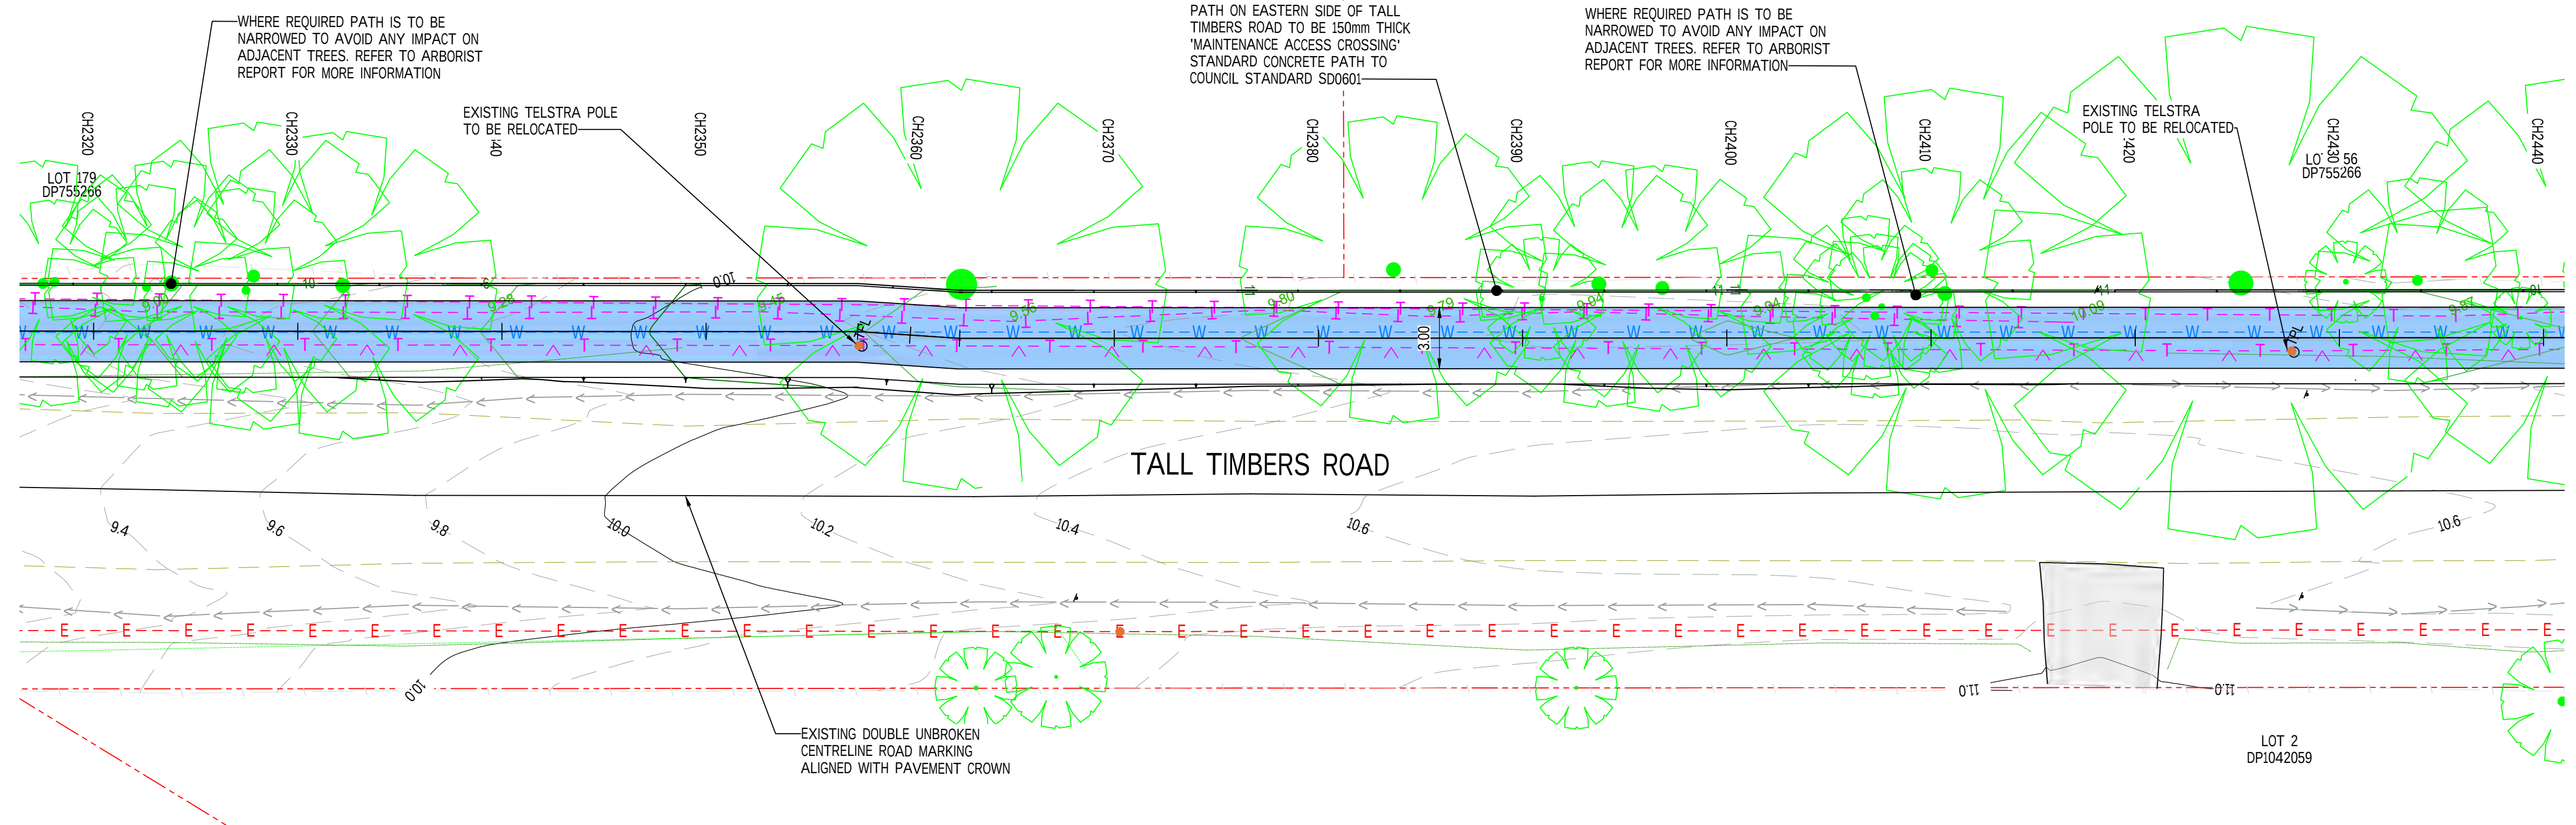

- | | |
|--|---|
| | BOUNDARY (SUPPLIED BY SURVEY) |
| | CONTOURS MAJOR (LIDAR) |
| | CONTOURS MINOR - 0.2m INTERVALS (LIDAR) |
| | CONTOURS MAJOR (SURVEY) |
| | CONTOURS MINOR (SURVEY) |
| | LAKE WATERLINE (APPROX 0m) |
| | 1.5m AHD |
| | FIRST NATIONS PEOPLE HERITAGE SITE |
| | OVERHEAD POWERLINE EASEMENT |
| | OVERHEAD POWERLINE EXCLUSION ZONE |
| | PROPOSED CONCRETE PATH |
| | PROPOSED ELEVATED BOARDWALK |
| | PROPOSED BRIDGE |
| | TREES TO BE RETAINED |
| | TREES TO BE REMOVED |
| | PROPOSED STORMWATER DRAINAGE PIPE |
| | PROPOSED STORMWATER PIPE HEADWALL |
| | PROPOSED TABLE DRAIN |
| | PROPOSED FENCE |
| | PROPOSED PATH DROP EDGE BEAM |
| | EXISTING PRIVATE DRIVEWAY / FOOTPATH / PAVEMENT |
| | EXISTING POWER POLE |
| | EXISTING COMMS PIT |
| | EXISTING DRAINAGE PIPE |
| | EXISTING EDGE OF BITUMEN |
| | EXISTING FENCE |
| | EXISTING TABLE DRAIN |
| | EXISTING STORMWATER PIT |
| | DBYD SEWER LOCATION |
| | EXISTING SEWER |
| | EXISTING SEWER RISING MAIN TRACED BY BYDA |
| | EXISTING COMMS OVERHEAD |
| | EXISTING ELECTRICITY SUPPLY OVERHEAD |
| | EXISTING WATER |
| | EXISTING COMMS |
| | EXISTING GROUNDWATER MONITORING WELL |




CURRENT






STATUS		DETAILED DESIGN NOT TO BE USED FOR CONSTRUCTION			
DRAWN	DESIGNED	CHECKED	APPROVED		
JL	JL	BC	BC		
DATUM	GRID	SCALE			
AHD	GDA-20	AS SHOWN		AT	A1 SIZE

TITLE		
GENERAL ARRANGEMENT PLAN AND LONGSECTION SHEET 24		
PROJECT No.	DRAWING No.	REV.
S24098	C-0223	E

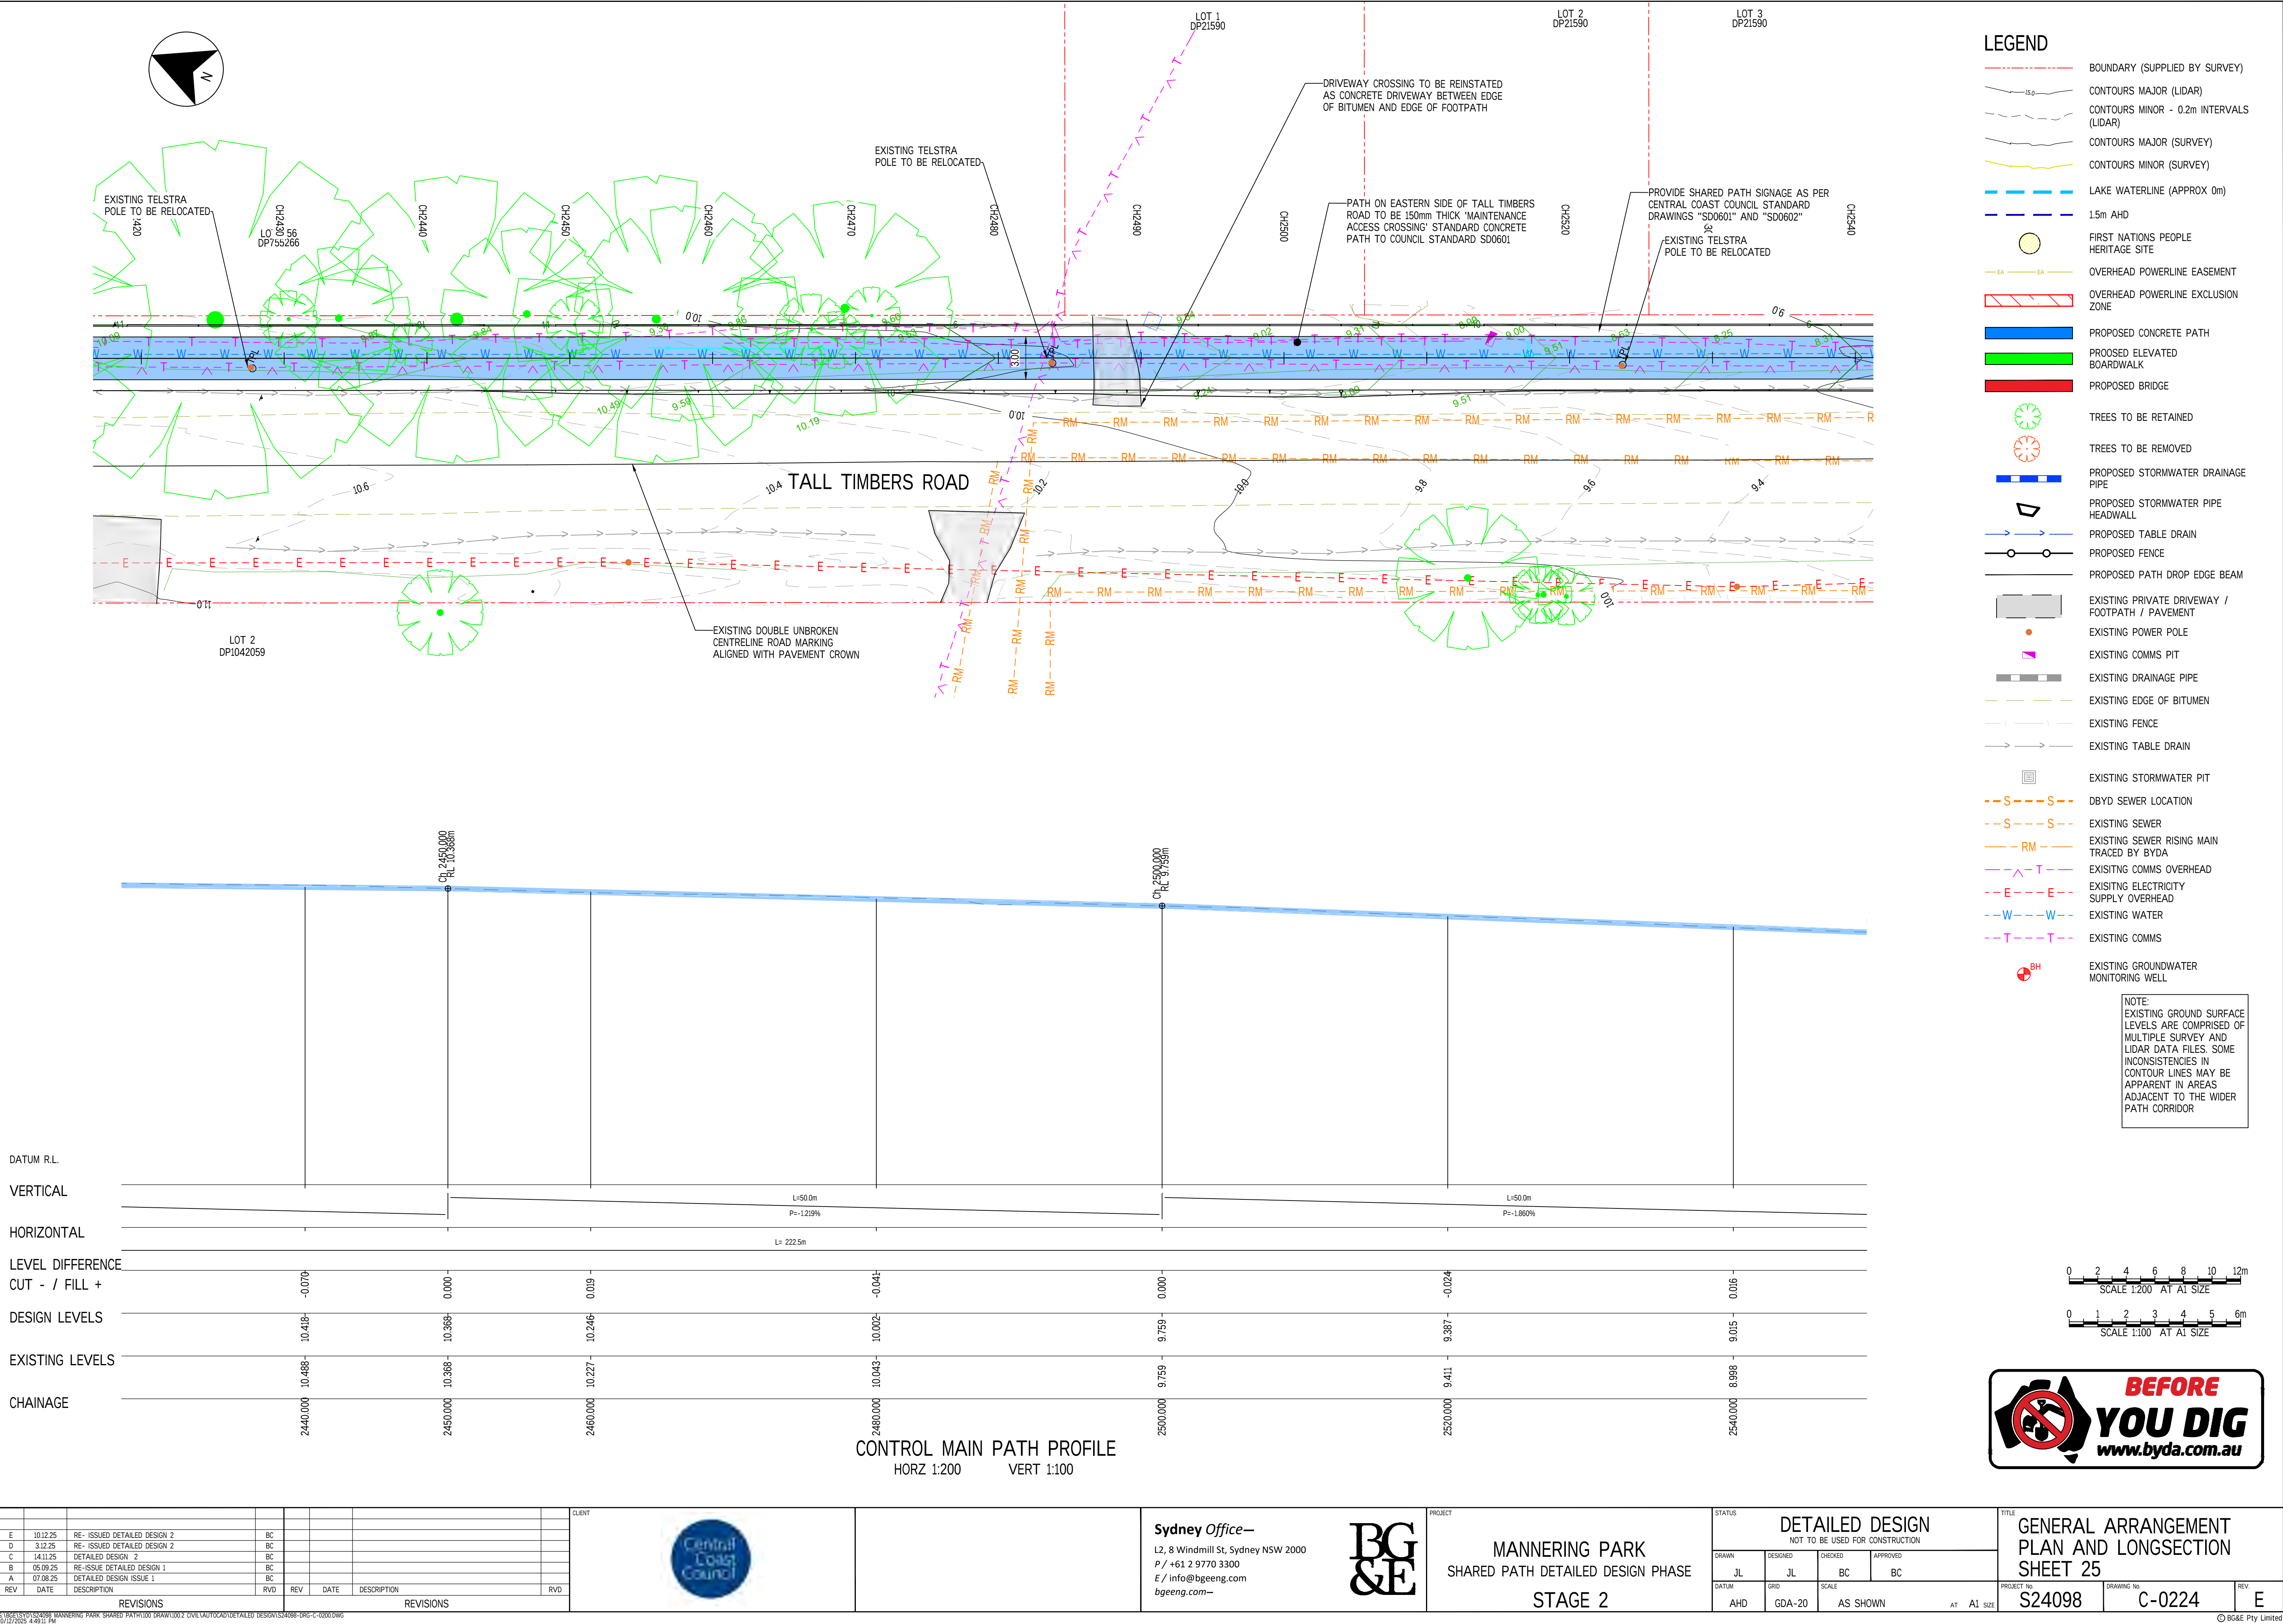

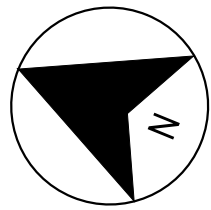

LOT 2
DP1247017

PATH ON EASTERN SIDE OF TALL TIMBERS ROAD TO BE 150mm THICK 'MAINTENANCE ACCESS CROSSING' STANDARD CONCRETE PATH TO COUNCIL STANDARD SD0601

WHERE REQUIRED PATH IS TO BE NARROWED TO AVOID ANY IMPACT ON ADJACENT TREES. REFER TO ARBORIST REPORT FOR MORE INFORMATION

CONSTRUCT BRIDGE CROSSING OVER EXISTING WATERWAY, APPROX. 5m SPAN WITH FIBRE-REINFORCED PLASTIC (FRP) DECKING AND SUBSTRUCTURE. SUPPORTS, SUB-STRUCTURE AND DECKING TO MANUFACTURER'S DESIGN STANDARDS AND SPECIFICATIONS FOR 5kPa LIVE LOADING AND 3t POINT LOADING. SUPPLIER TO PROVIDE DESIGN CERTIFICATION TO COUNCIL AHEAD OF COMMENCEMENT OF WORKS

WHERE REQUIRED PATH IS TO BE NARROWED TO AVOID ANY IMPACT ON ADJACENT TREES. REFER TO ARBORIST REPORT FOR MORE INFORMATION

TREES TO BE REMOVED WHEN SITUATED WITHIN THE PROPOSED PATH PAVEMENT AREA AND NARROWING IS NOT PRACTICAL OR ACHIEVABLE

WHERE REQUIRED PATH IS TO BE NARROWED TO AVOID ANY IMPACT ON ADJACENT TREES. REFER TO ARBORIST REPORT FOR MORE INFORMATION

TREES TO BE REMOVED WHEN SITUATED WITHIN THE PATH LOCATION AND NARROWING IS NOT ACHIEVABLE

TREES TO BE REMOVED WHEN SITUATED WITHIN THE PROPOSED PATH PAVEMENT AREA AND NARROWING IS NOT PRACTICAL OR ACHIEVABLE

EXISTING DOUBLE UNBROKEN CENTRELINE ROAD MARKING ALIGNED WITH PAVEMENT CROWN

LOT 2
DP1042059

LEGEND

- BOUNDARY (SUPPLIED BY SURVEY)
- CONTOURS MAJOR (LIDAR)
- CONTOURS MINOR - 0.2m INTERVALS (LIDAR)
- CONTOURS MAJOR (SURVEY)
- CONTOURS MINOR (SURVEY)
- LAKE WATERLINE (APPROX 0m)
- 1.5m AHD
- FIRST NATIONS PEOPLE HERITAGE SITE
- OVERHEAD POWERLINE EASEMENT
- OVERHEAD POWERLINE EXCLUSION ZONE
- PROPOSED CONCRETE PATH
- PROPOSED ELEVATED BOARDWALK
- PROPOSED BRIDGE
- TREES TO BE RETAINED
- TREES TO BE REMOVED
- PROPOSED STORMWATER DRAINAGE PIPE
- PROPOSED STORMWATER PIPE HEADWALL
- PROPOSED TABLE DRAIN
- PROPOSED FENCE
- PROPOSED PATH DROP EDGE BEAM
- EXISTING PRIVATE DRIVEWAY / FOOTPATH / PAVEMENT
- EXISTING POWER POLE
- EXISTING COMMS PIT
- EXISTING DRAINAGE PIPE
- EXISTING EDGE OF BITUMEN
- EXISTING FENCE
- EXISTING TABLE DRAIN
- EXISTING STORMWATER PIT
- DBYD SEWER LOCATION
- EXISTING SEWER
- EXISTING SEWER RISING MAIN TRACED BY BYDA
- EXISTING COMMS OVERHEAD
- EXISTING ELECTRICITY SUPPLY OVERHEAD
- EXISTING WATER
- EXISTING COMMS
- EXISTING GROUNDWATER MONITORING WELL

NOTE:
EXISTING GROUND SURFACE LEVELS ARE COMPRISED OF MULTIPLE SURVEY AND LIDAR DATA FILES. SOME INCONSISTENCIES IN CONTOUR LINES MAY BE APPARENT IN AREAS ADJACENT TO THE WIDER PATH CORRIDOR

DATUM R.L.

VERTICAL

HORIZONTAL

LEVEL DIFFERENCE

CUT - / FILL +


DESIGN LEVELS

EXISTING LEVELS

CHAINAGE

CONTROL MAIN PATH PROFILE

HORZ 1:200 VERT 1:100

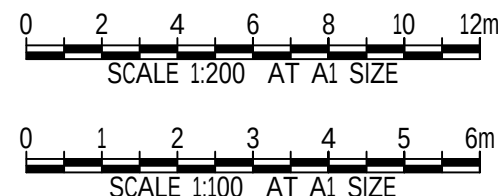

REV	DATE	DESCRIPTION	REVISED	REV	DATE	DESCRIPTION	REVISED
E	10.12.25	RE- ISSUED DETAILED DESIGN 2	BC				
D	3.12.25	RE- ISSUED DETAILED DESIGN 2	BC				
C	14.11.25	DETAILED DESIGN 2	BC				
B	05.09.25	RE- ISSUE DETAILED DESIGN 1	BC				
A	07.08.25	DETAILED DESIGN ISSUE 1	BC				

CLIENT





Sydney Office—
L2, 8 Windmill St, Sydney NSW 5000
P / +61 2 9770 3300
E / info@bgeeng.com
bgeeng.com—



PROJECT
MANNERING PARK
SHARED PATH DETAILED DESIGN PHASE
STAGE 2

STATUS			
DETAILED DESIGN			
NOT TO BE USED FOR CONSTRUCTION			
DRAWN	DESIGNED	CHECKED	APPROVED
JL	JL	BC	BC
DATUM	GRID	SCALE	AT
AHD	GDA-20	AS SHOWN	A1 SIZE

TITLE		
GENERAL ARRANGEMENT PLAN AND LONGSECTION SHEET 28		
PROJECT No.	DRAWING No.	REV
S24098	C-0227	E

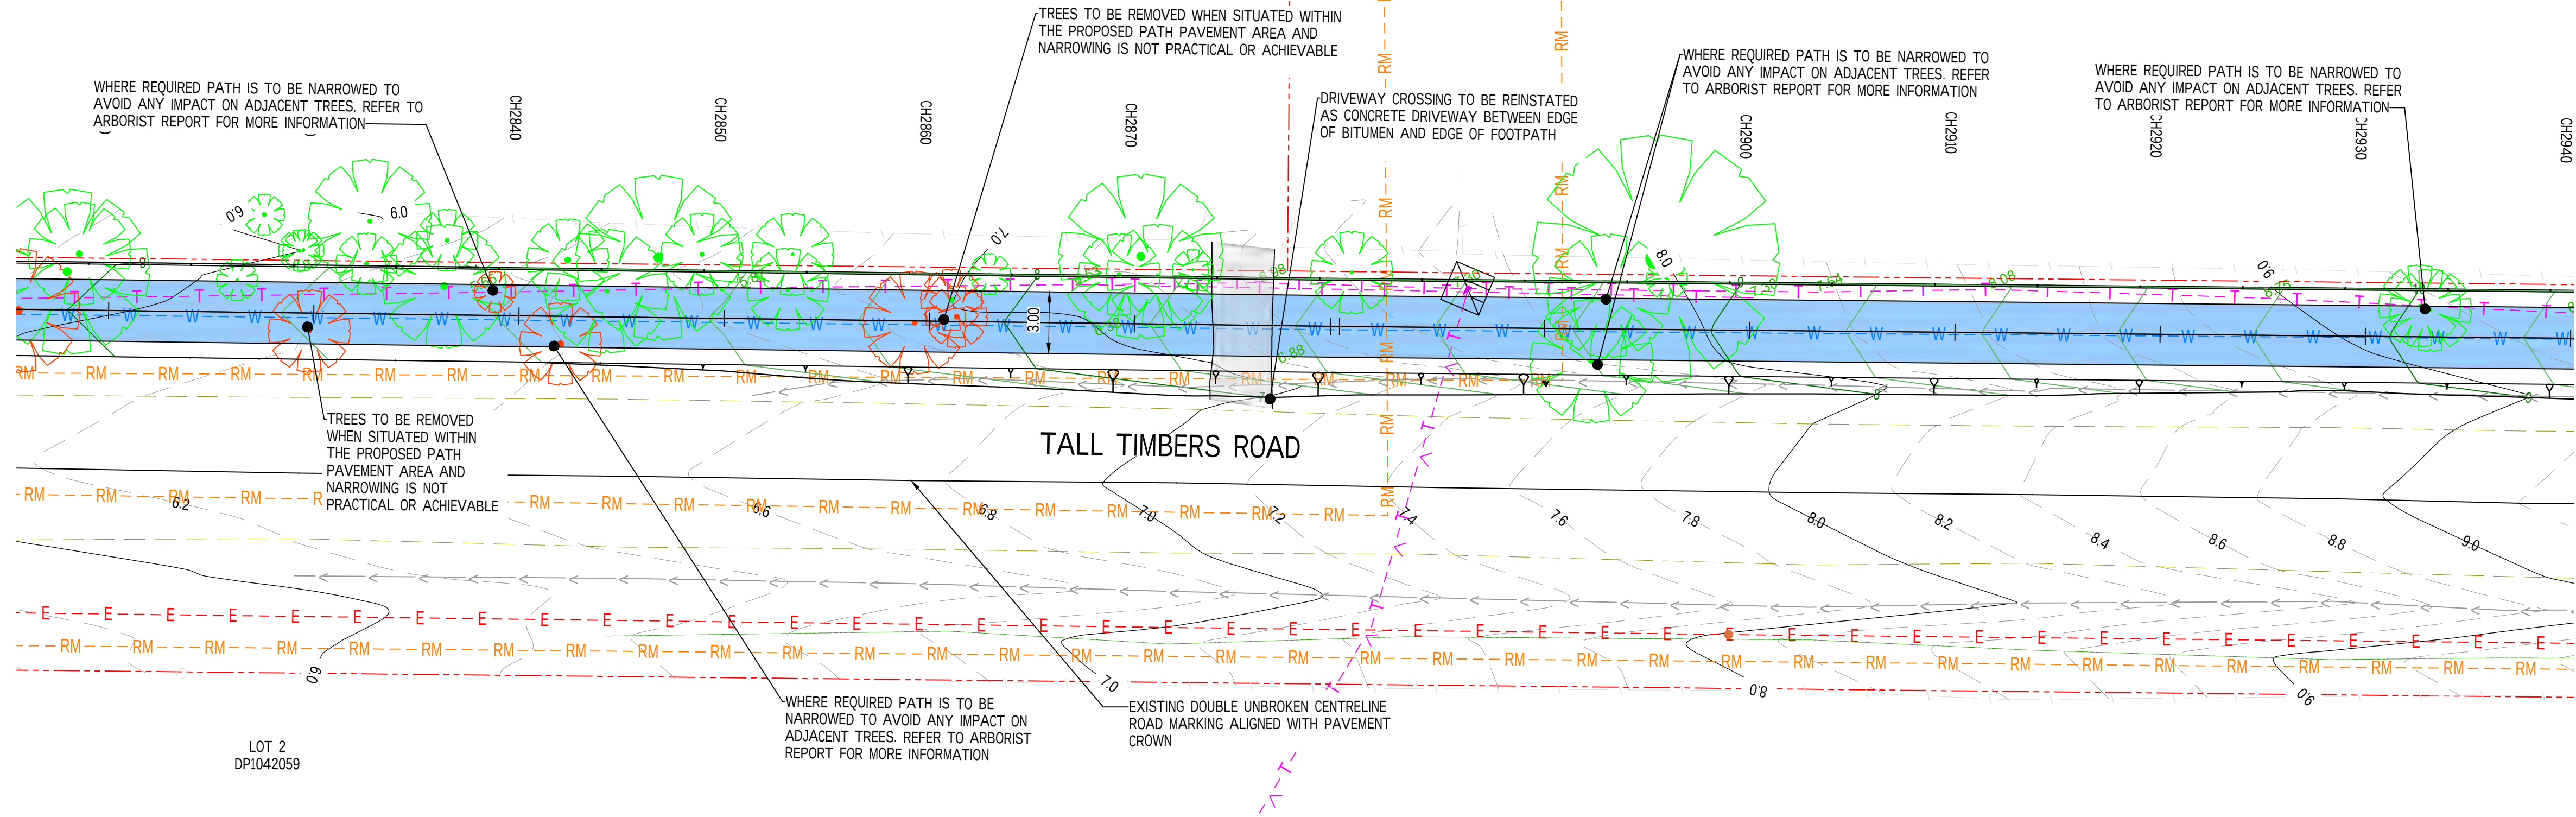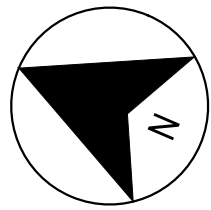

LEGEND

- BOUNDARY (SUPPLIED BY SURVEY)
- CONTOURS MAJOR (LIDAR)
- CONTOURS MINOR - 0.2m INTERVALS (LIDAR)
- CONTOURS MAJOR (SURVEY)
- CONTOURS MINOR (SURVEY)
- LAKE WATERLINE (APPROX 0m)
- 1.5m AHD
- FIRST NATIONS PEOPLE HERITAGE SITE
- OVERHEAD POWERLINE EASEMENT
- OVERHEAD POWERLINE EXCLUSION ZONE
- PROPOSED CONCRETE PATH
- PROPOSED ELEVATED BOARDWALK
- PROPOSED BRIDGE
- TREES TO BE RETAINED
- TREES TO BE REMOVED
- PROPOSED STORMWATER DRAINAGE PIPE
- PROPOSED STORMWATER PIPE HEADWALL
- PROPOSED TABLE DRAIN
- PROPOSED FENCE
- PROPOSED PATH DROP EDGE BEAM
- EXISTING PRIVATE DRIVEWAY / FOOTPATH / PAVEMENT
- EXISTING POWER POLE
- EXISTING COMMS PIT
- EXISTING DRAINAGE PIPE
- EXISTING EDGE OF BITUMEN
- EXISTING FENCE
- EXISTING TABLE DRAIN
- EXISTING STORMWATER PIT
- DBYD SEWER LOCATION
- EXISTING SEWER
- EXISTING SEWER RISING MAIN TRACED BY BYDA
- EXISTING COMMS OVERHEAD
- EXISTING ELECTRICITY SUPPLY OVERHEAD
- EXISTING WATER
- EXISTING COMMS
- EXISTING GROUNDWATER MONITORING WELL

NOTE:
EXISTING GROUND SURFACE LEVELS ARE COMPRISED OF MULTIPLE SURVEY AND LIDAR DATA FILES. SOME INCONSISTENCIES IN CONTOUR LINES MAY BE APPARENT IN AREAS ADJACENT TO THE WIDER PATH CORRIDOR

DATUM R.L.

VERTICAL

HORIZONTAL

LEVEL DIFFERENCE

CUT - / FILL +


DESIGN LEVELS

EXISTING LEVELS

CHAINAGE

CONTROL MAIN PATH PROFILE

HORZ 1:200 VERT 1:100

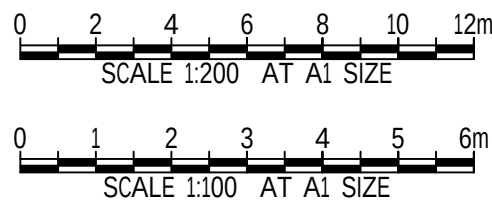

REV	DATE	DESCRIPTION	REV	DATE	DESCRIPTION
E	10.12.25	RE- ISSUED DETAILED DESIGN 2	BC		
D	3.12.25	RE- ISSUED DETAILED DESIGN 2	BC		
C	14.11.25	DETAILED DESIGN 2	BC		
B	05.09.25	RE-ISSUE DETAILED DESIGN 1	BC		
A	07.08.25	DETAILED DESIGN ISSUE 1	BC		

REV	DATE	DESCRIPTION	REV	DATE	DESCRIPTION





Sydney Office—
L2, 8 Windmill St, Sydney NSW 2000
P / +61 2 9770 3300
E / info@bgeeng.com
bgeeng.com—



PROJECT
MANNERING PARK
SHARED PATH DETAILED DESIGN PHASE
STAGE 2

STATUS			
DETAILED DESIGN			
NOT TO BE USED FOR CONSTRUCTION			
DRAWN	DESIGNED	CHECKED	APPROVED
JL	JL	BC	BC
DATUM	GRID	SCALE	
AHD	GDA-20	AS SHOWN	


TITLE		
GENERAL ARRANGEMENT PLAN AND LONGSECTION SHEET 29		
PROJECT No.	DRAWING No.	REV
S24098	C-0228	E

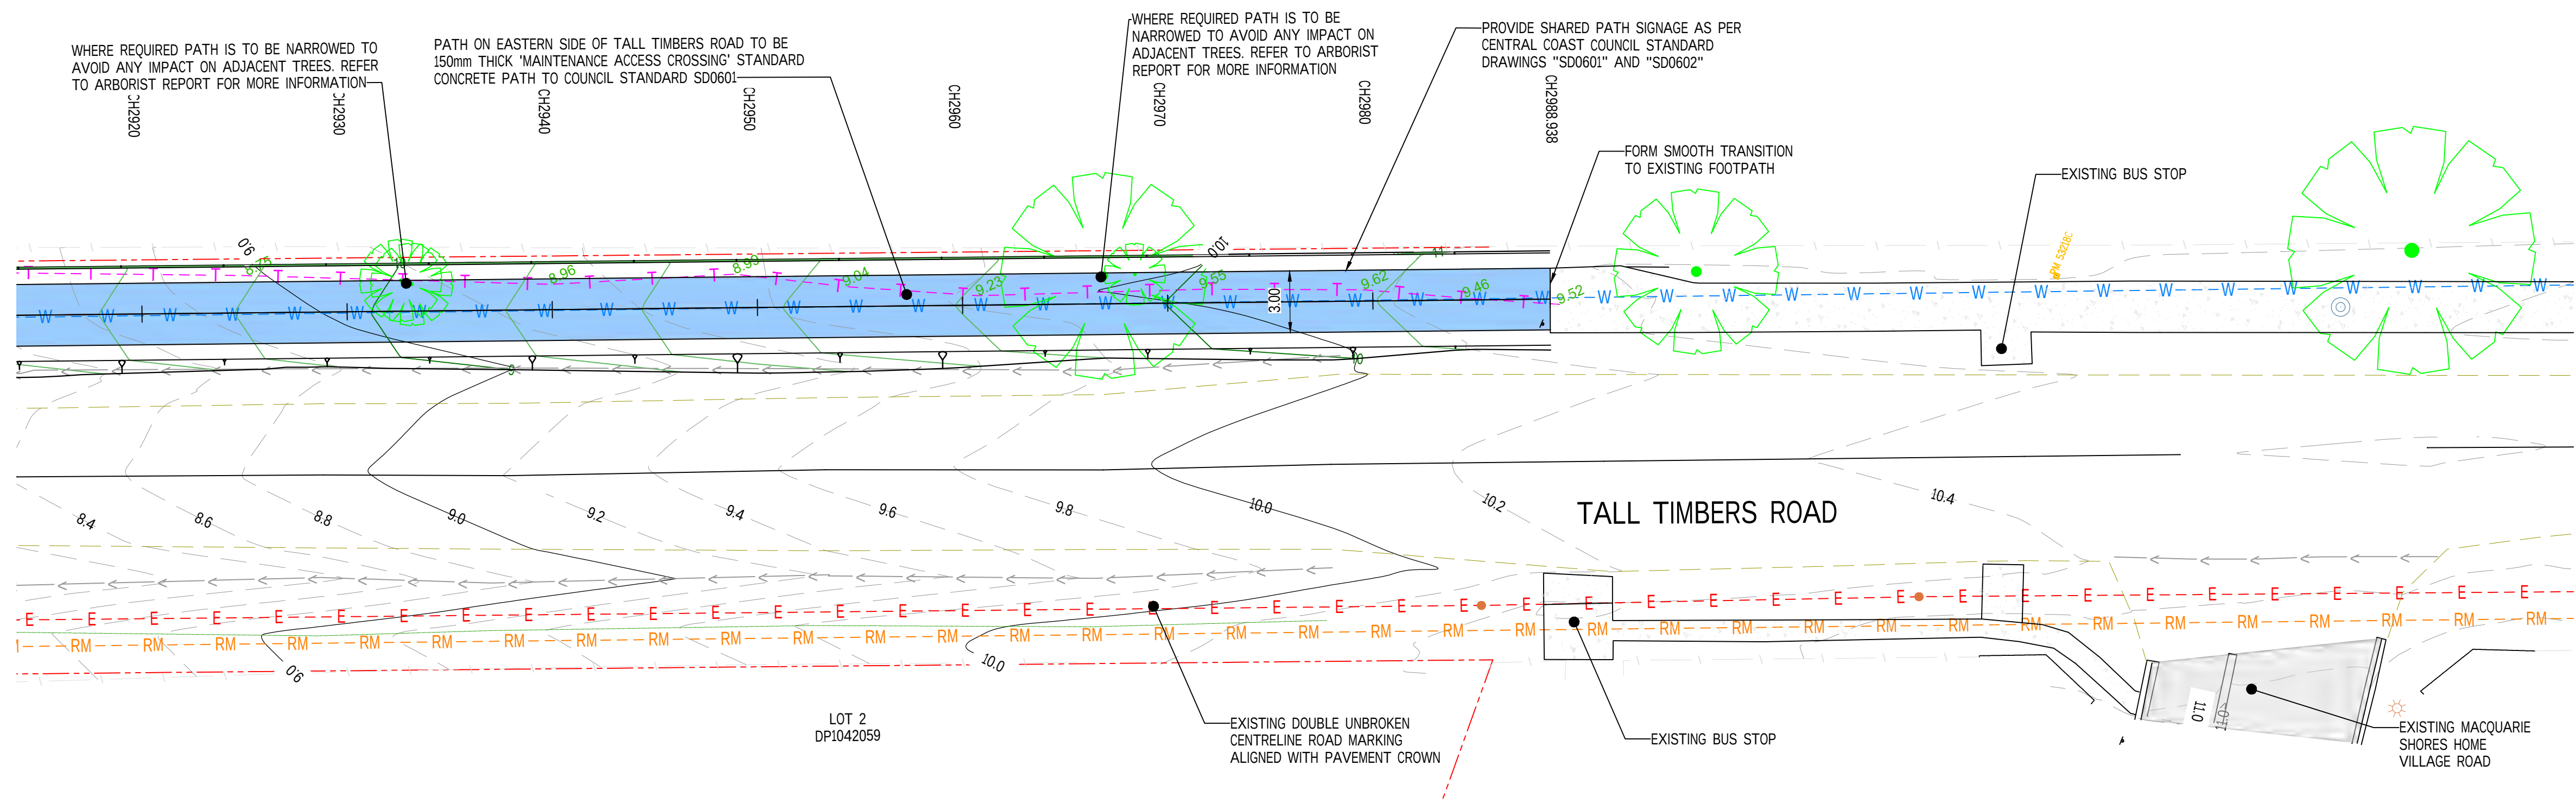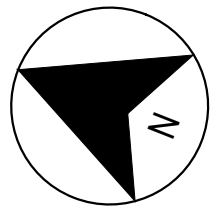


LEGEND

- BOUNDARY (SUPPLIED BY SURVEY)
- CONTOURS MAJOR (LIDAR)
- CONTOURS MINOR - 0.2m INTERVALS (LIDAR)
- CONTOURS MAJOR (SURVEY)
- CONTOURS MINOR (SURVEY)
- LAKE WATERLINE (APPROX 0m)
- 1.5m AHD
- FIRST NATIONS PEOPLE HERITAGE SITE
- OVERHEAD POWERLINE EASEMENT
- OVERHEAD POWERLINE EXCLUSION ZONE
- PROPOSED CONCRETE PATH
- PROPOSED ELEVATED BOARDWALK
- PROPOSED BRIDGE
- TREES TO BE RETAINED
- TREES TO BE REMOVED
- PROPOSED STORMWATER DRAINAGE PIPE
- PROPOSED STORMWATER PIPE HEADWALL
- PROPOSED TABLE DRAIN
- PROPOSED FENCE
- PROPOSED PATH DROP EDGE BEAM
- EXISTING PRIVATE DRIVEWAY / FOOTPATH / PAVEMENT
- EXISTING POWER POLE
- EXISTING COMMS PIT
- EXISTING DRAINAGE PIPE
- EXISTING EDGE OF BITUMEN
- EXISTING FENCE
- EXISTING TABLE DRAIN
- EXISTING STORMWATER PIT
- DBYD SEWER LOCATION
- EXISTING SEWER
- EXISTING SEWER RISING MAIN TRACED BY BYDA
- EXISTING COMMS OVERHEAD
- EXISTING ELECTRICITY SUPPLY OVERHEAD
- EXISTING WATER
- EXISTING COMMS
- EXISTING GROUNDWATER MONITORING WELL

NOTE:
EXISTING GROUND SURFACE LEVELS ARE COMPRISED OF MULTIPLE SURVEY AND LIDAR DATA FILES. SOME INCONSISTENCIES IN CONTOUR LINES MAY BE APPARENT IN AREAS ADJACENT TO THE WIDER PATH CORRIDOR

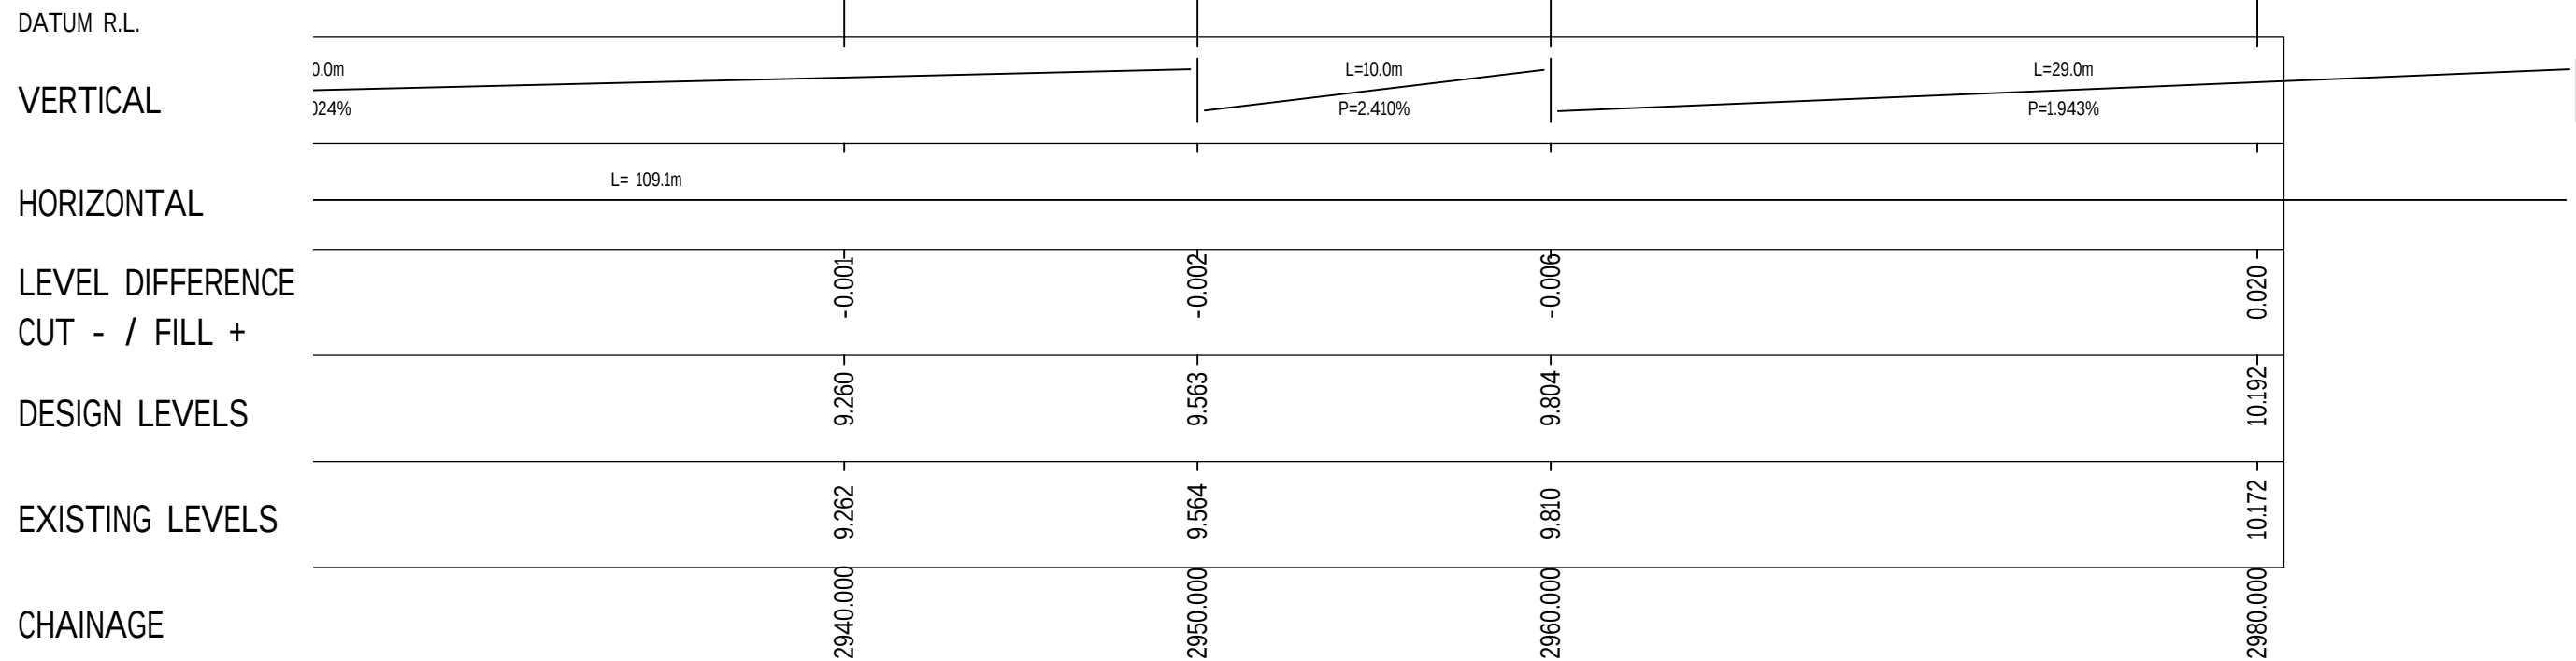

CONTROL MAIN PATH PROFILE
HORZ 1:200 VERT 1:100

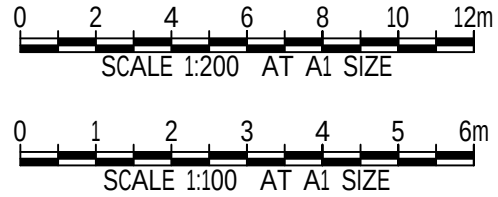

REV	DATE	DESCRIPTION	REV	DATE	DESCRIPTION
E	10.12.25	RE- ISSUED DETAILED DESIGN 2	BC		
D	3.12.25	RE- ISSUED DETAILED DESIGN 2	BC		
C	14.11.25	DETAILED DESIGN 2	BC		
B	05.09.25	RE- ISSUE DETAILED DESIGN 1	BC		
A	07.08.25	DETAILED DESIGN ISSUE 1	BC		
REV	DATE	DESCRIPTION	RVD	REV	DATE
		REVISIONS			REVISIONS




CLIENT

Sydney Office—
L2, 8 Windmill St, Sydney NSW 2000
P / +61 2 9770 3300
E / info@bgeeng.com
bgeeng.com—

PROJECT
MANNERING PARK
SHARED PATH DETAILED DESIGN PHASE
STAGE 2


STATUS			
DETAILED DESIGN NOT TO BE USED FOR CONSTRUCTION			
DRAWN	DESIGNED	CHECKED	APPROVED
JL	JL	BC	BC
DATUM	GRID	SCALE	AT
AHD	GDA-20	AS SHOWN	A1 SIZE

TITLE		
GENERAL ARRANGEMENT PLAN AND LONGSECTION SHEET 30		
PROJECT No.	DRAWING No.	REV
S24098	C-0229	E

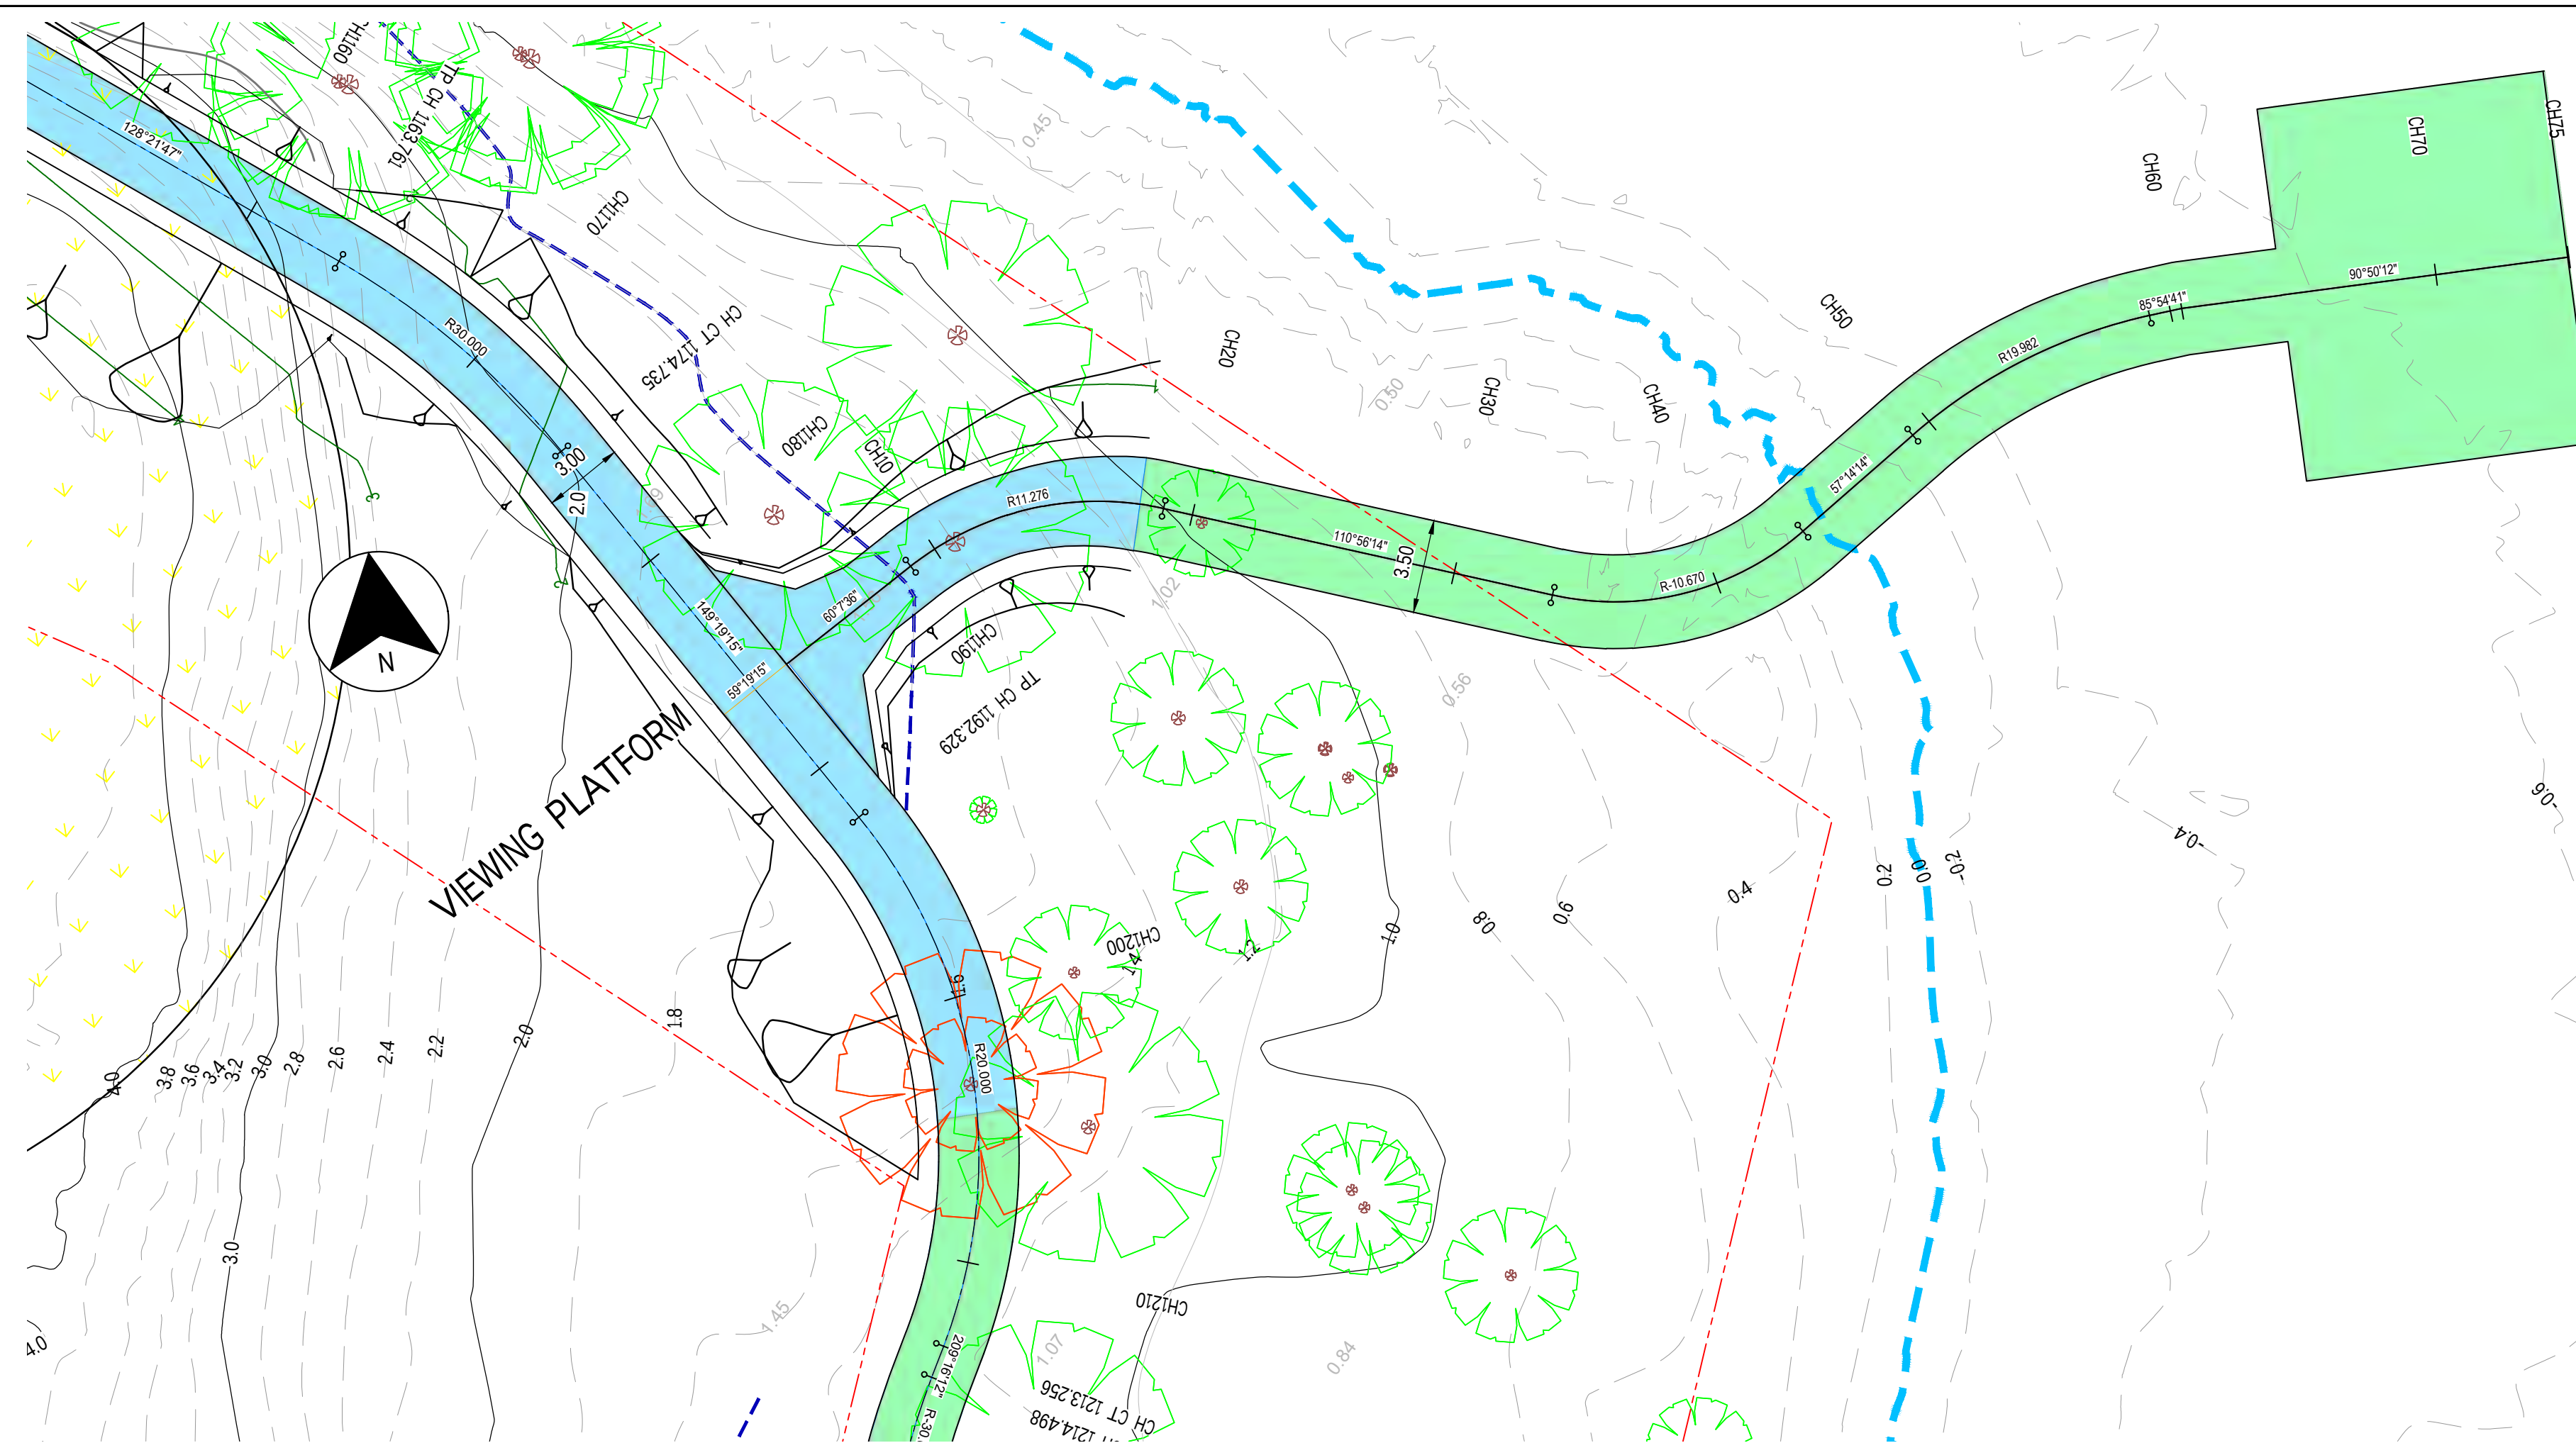

- # LEGEND
- | | |
|--|---|
| | BOUNDARY (SUPPLIED BY SURVEY) |
| | CONTOURS MAJOR (LIDAR) |
| | CONTOURS MINOR - 0.2m INTERVALS (LIDAR) |
| | CONTOURS MAJOR (SURVEY) |
| | CONTOURS MINOR (SURVEY) |
| | LAKE WATERLINE (APPROX 0m) |
| | 1.5m AHD |
| | FIRST NATIONS PEOPLE HERITAGE SITE |
| | OVERHEAD POWERLINE EASEMENT |
| | OVERHEAD POWERLINE EXCLUSION ZONE |
| | PROPOSED CONCRETE PATH |
| | PROPOSED ELEVATED BOARDWALK |
| | PROPOSED BRIDGE |
| | TREES TO BE RETAINED |
| | TREES TO BE REMOVED |
| | PROPOSED STORMWATER DRAINAGE PIPE |
| | PROPOSED STORMWATER PIPE HEADWALL |
| | PROPOSED TABLE DRAIN |
| | PROPOSED FENCE |
| | PROPOSED PATH DROP EDGE BEAM |
| | EXISTING PRIVATE DRIVEWAY / FOOTPATH / PAVEMENT |
| | EXISTING POWER POLE |
| | EXISTING COMMS PIT |
| | EXISTING DRAINAGE PIPE |
| | EXISTING EDGE OF BITUMEN |
| | EXISTING FENCE |
| | EXISTING TABLE DRAIN |
| | EXISTING STORMWATER PIT |
| | DBYD SEWER LOCATION |
| | EXISTING SEWER |
| | EXISTING SEWER RISING MAIN TRACED BY BYDA |
| | EXISTING COMMS OVERHEAD |
| | EXISTING ELECTRICITY SUPPLY OVERHEAD |
| | EXISTING WATER |
| | EXISTING COMMS |
| | EXISTING GROUNDWATER MONITORING WELL |

NOTE:
EXISTING GROUND SURFACE
LEVELS ARE COMPRISED OF
MULTIPLE SURVEY AND
LIDAR DATA FILES. SOME
INCONSISTENCIES IN
CONTOUR LINES MAY BE
APPARENT IN AREAS
ADJACENT TO THE WIDER
PATH CORRIDOR

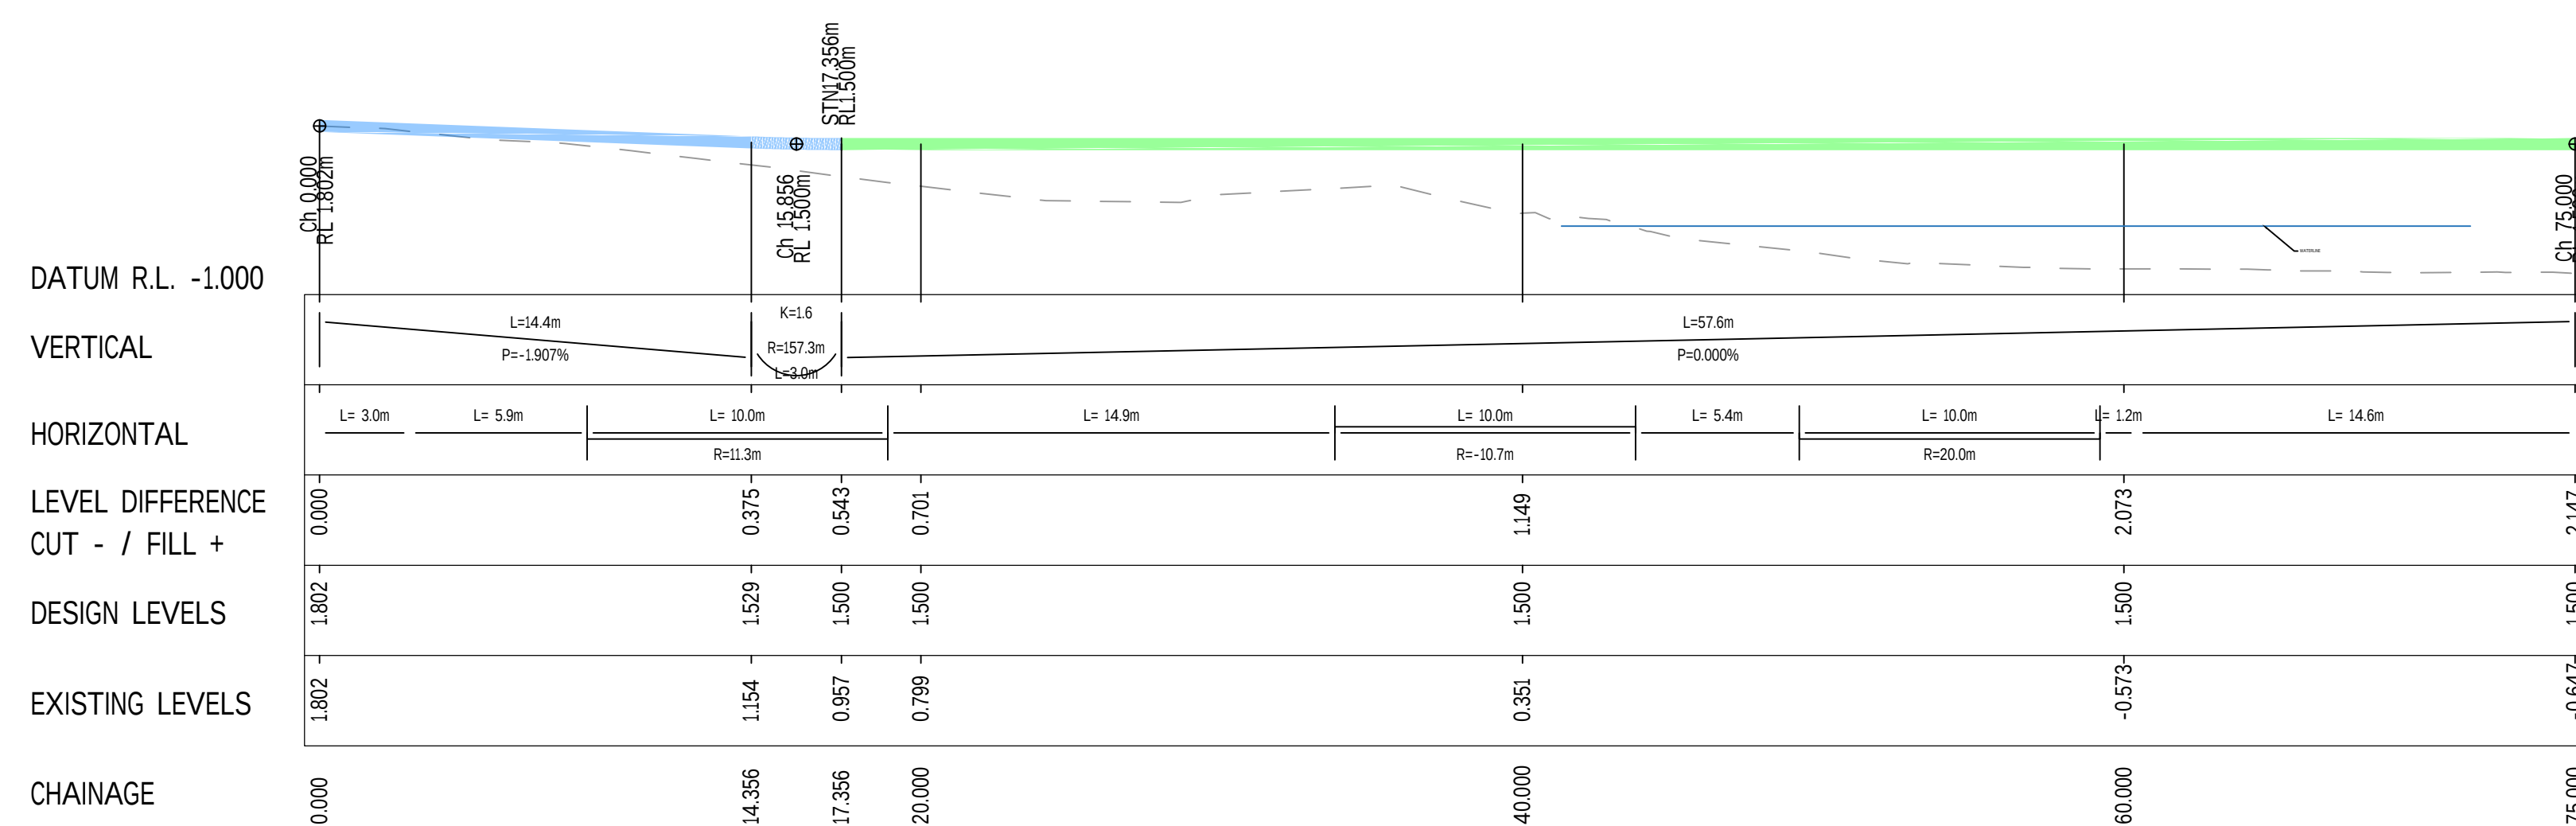

LONGSECTION - VIEWING PLATFORM

[illegible]

Sydney Office—
L2, 8 Windmill St, Sydney NSW 2000
P / +61 2 9770 3300
E / info@bgeeng.com
bgeeng.com—



PROJECT

MANNERING PARK





SHARED PATH DETAILED DESIGN PHASE

STAGE 1

STATUS		DETAILED DESIGN NOT TO BE USED FOR CONSTRUCTION	
DRAWN	DESIGNED	CHECKED	APPROVED
JL	JL	BC	BC
DATUM	GRID	SCALE	
AHD	GDA-20	AS SHOWN	
		AT	AS

TITLE		GENERAL ARRANGEMENT PLAN AND LONGSECTION SHEET 31	
PROJECT No.	DRAWING No.	REV.	
S24098	C-0230	B	

TYPICAL SECTIONS SHOWN AS INDICATIVE ONLY REFER TO STRUCTURAL ENGINEERS DRAWING PACKAGE AND FINAL CIVIL DETAILED DESIGN PACKAGES FOR MORE INFORMATION

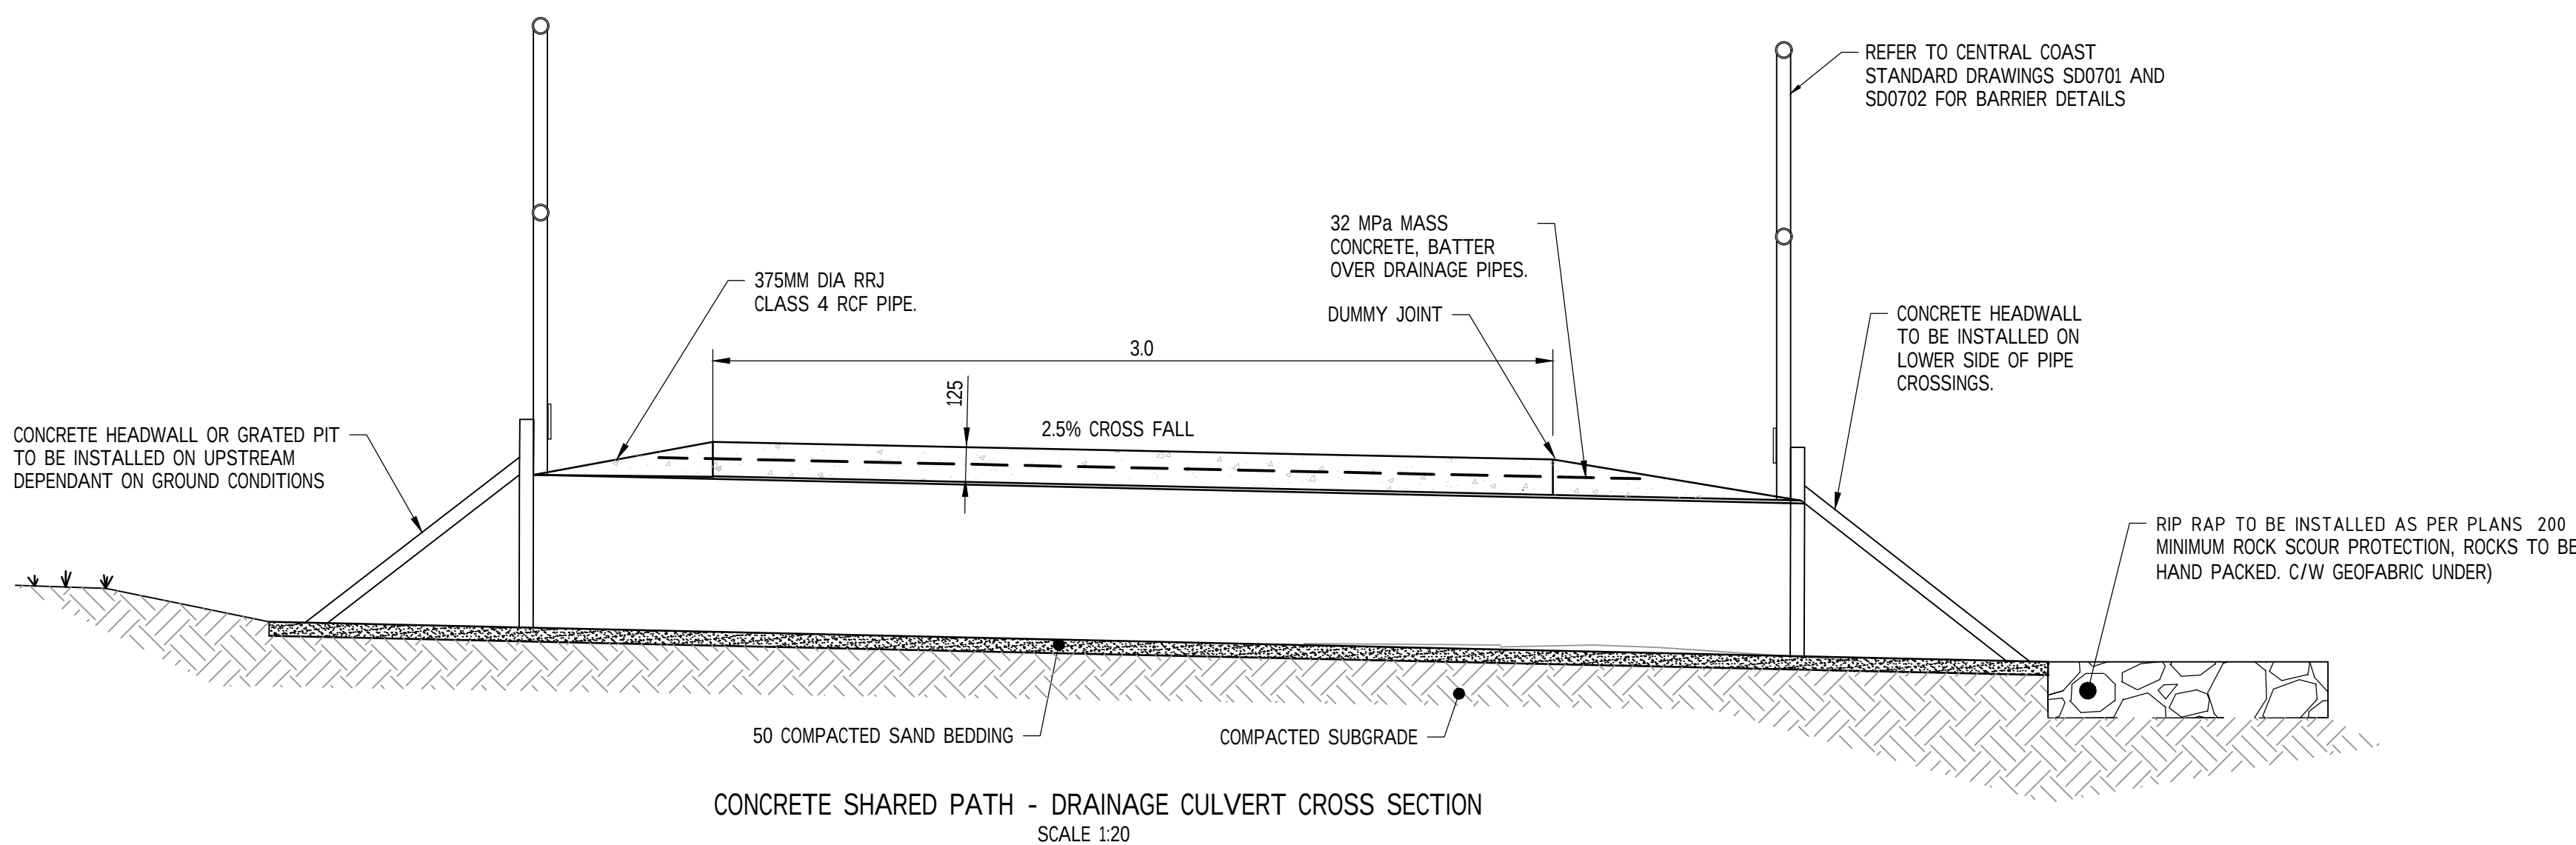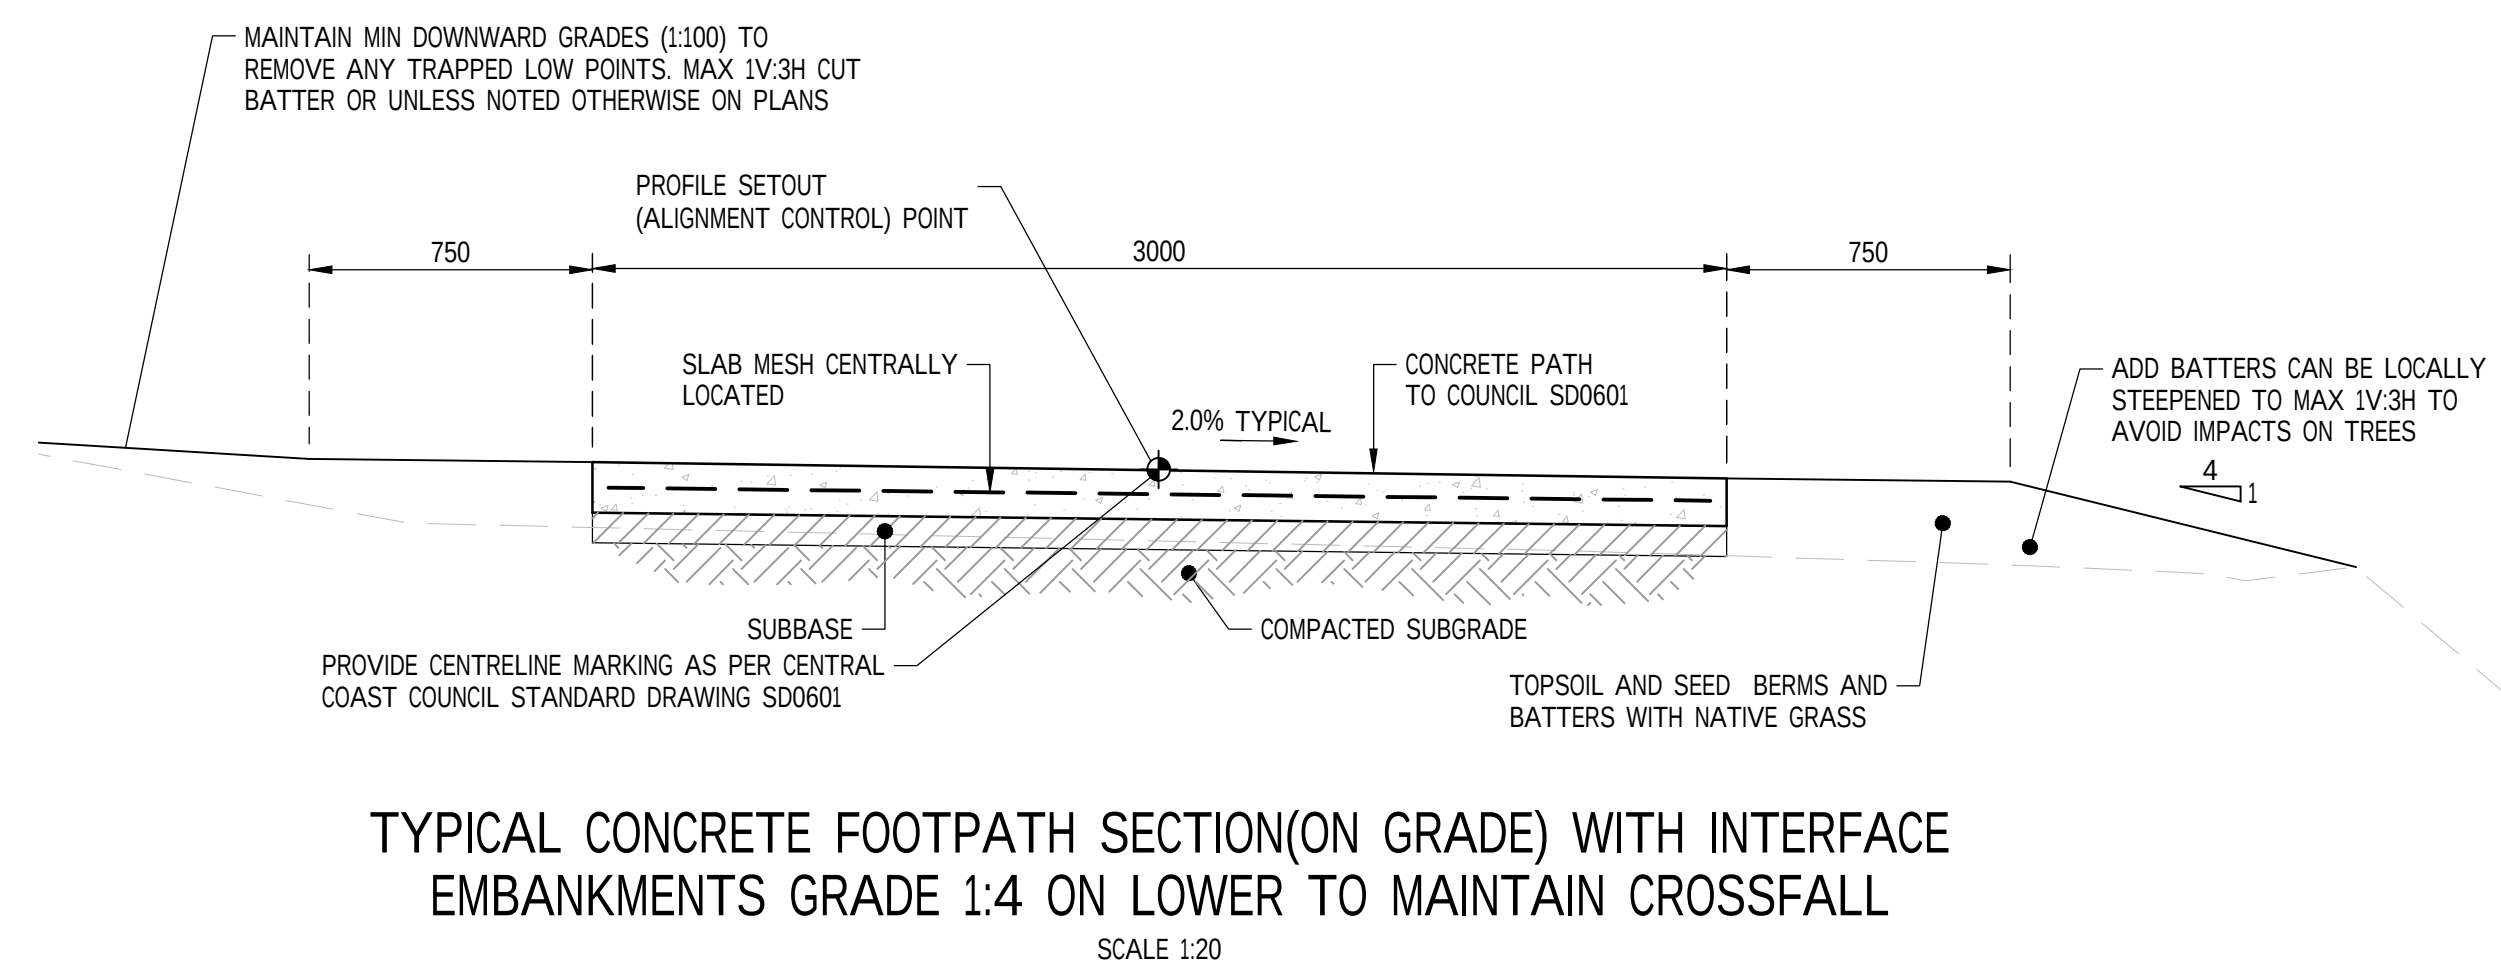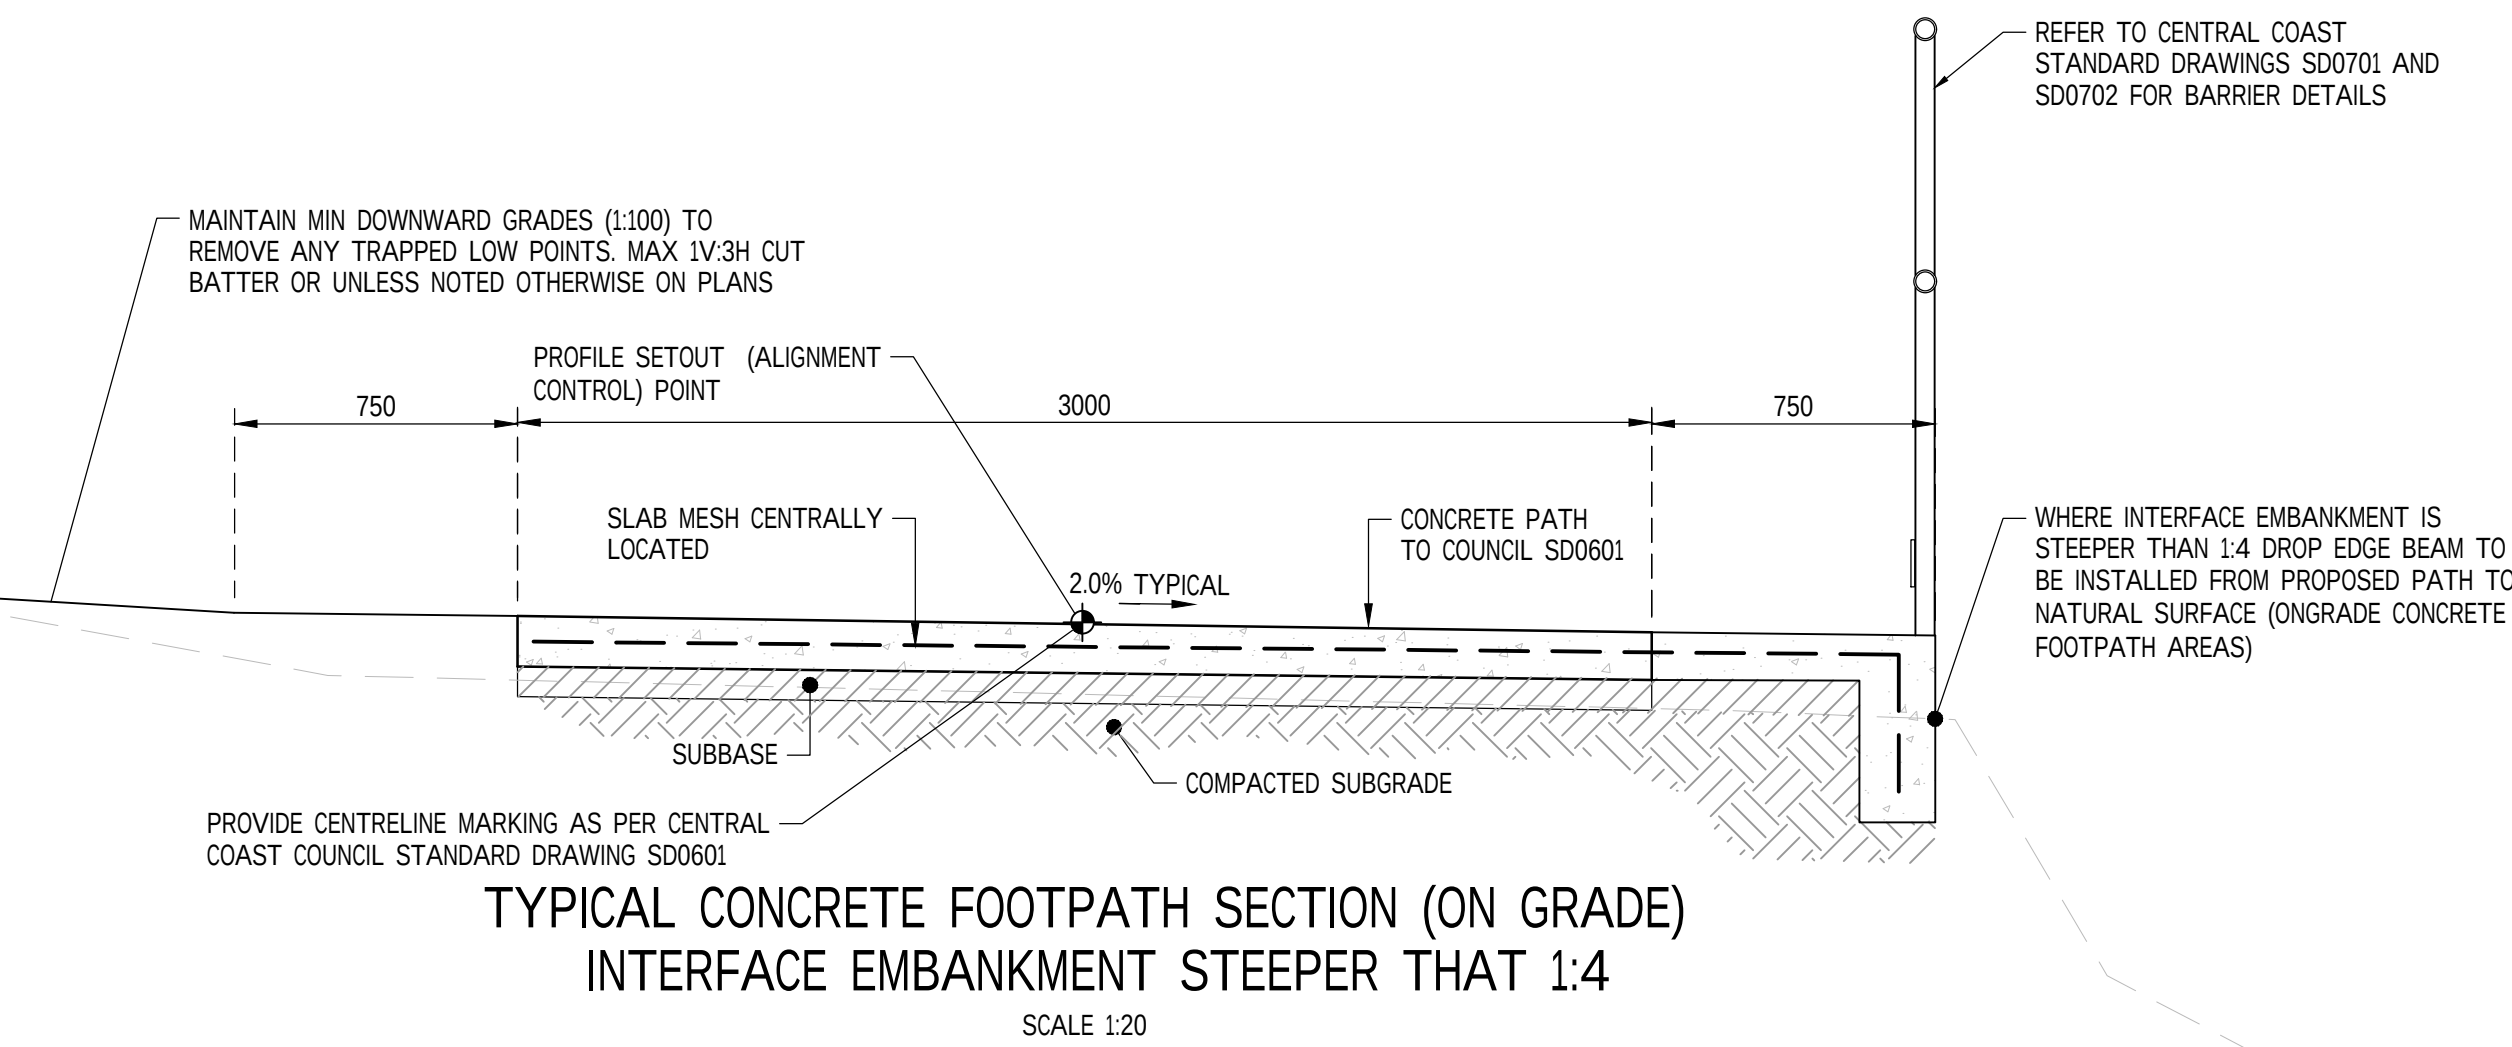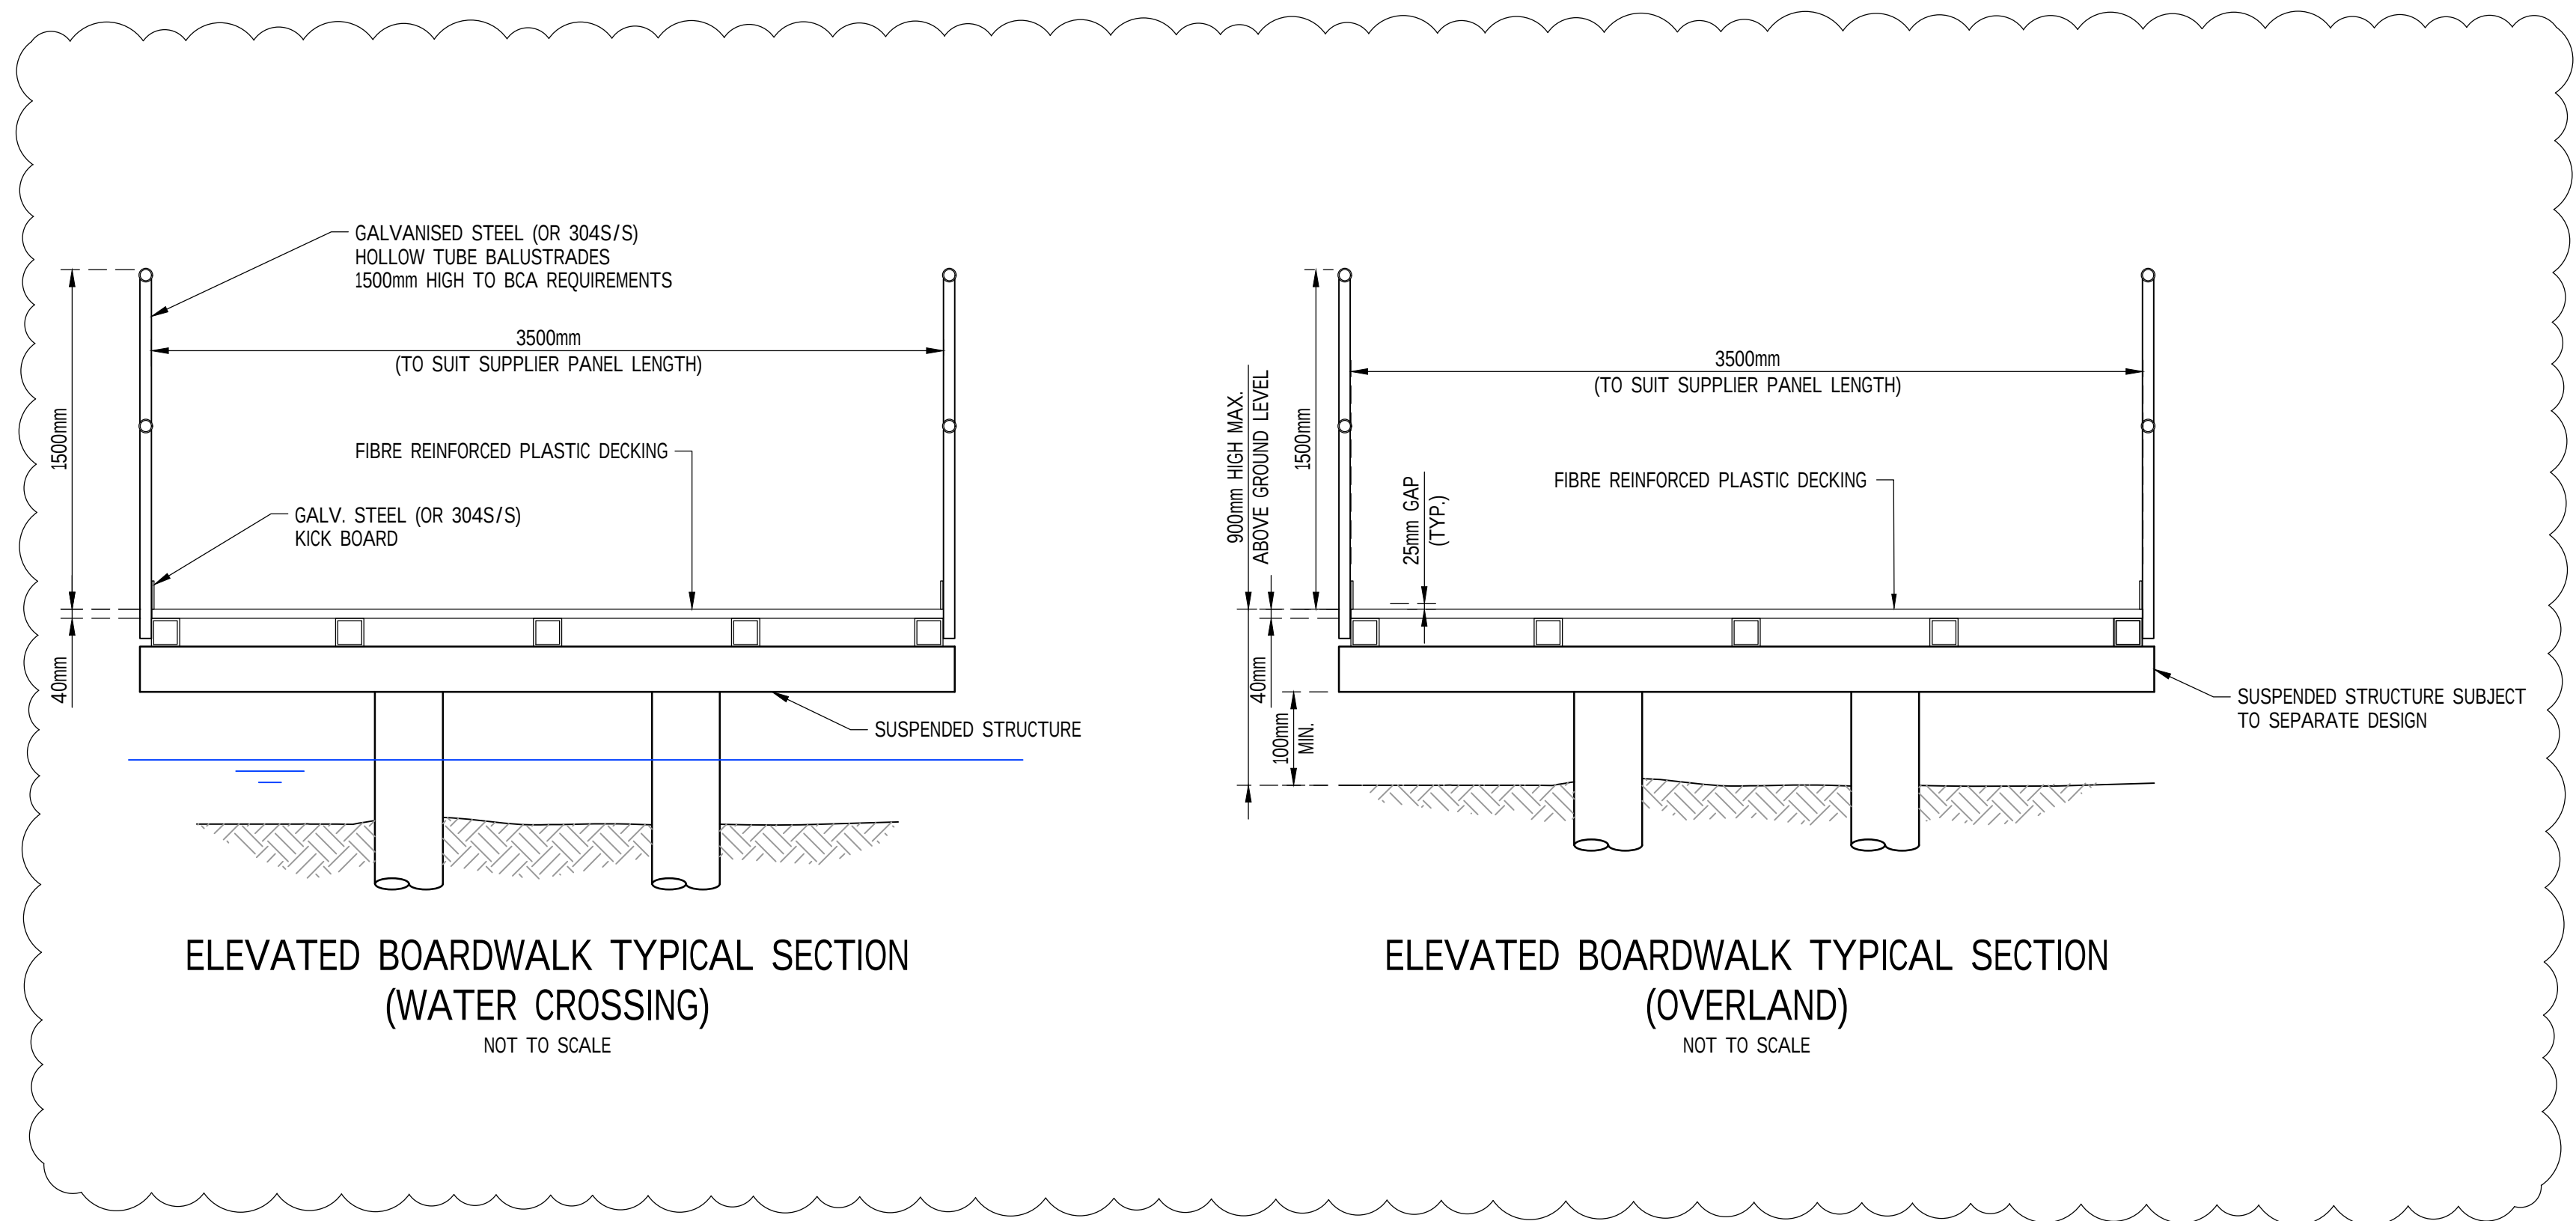

REV	DATE	DESCRIPTION	RVD	REV	DATE	DESCRIPTION	RVD
E	10.12.25	RE- ISSUED DETAILED DESIGN 2	BC				
D	3.12.25	RE- ISSUED DETAILED DESIGN 2	BC				
C	14.11.25	DETAILED DESIGN 2	BC				
B	05.09.25	RE-ISSUE DETAILED DESIGN 1	BC				
A	07.08.25	DETAILED DESIGN ISSUE 1	BC				
REVISIONS							




Sydney Office—
L2, 8 Windmill St, Sydney NSW 2000
P / +61 2 9770 3300
E / info@bgeeng.com
bgeeng.com—

MANNERING PARK
SHARED PATH DETAILED DESIGN PHASE


STATUS			
DETAILED DESIGN			
NOT TO BE USED FOR CONSTRUCTION			
DRAWN	DESIGNED	CHECKED	APPROVED
JL	JL	BC	BC
DATUM	GRID	SCALE	AT
AHD	GDA-20	AS SHOWN	A1 SIZE

TITLE		
TYPICAL SECTIONS		
SHEET 1		
PROJECT No.	DRAWING No.	REV
S24098	C-0250	E

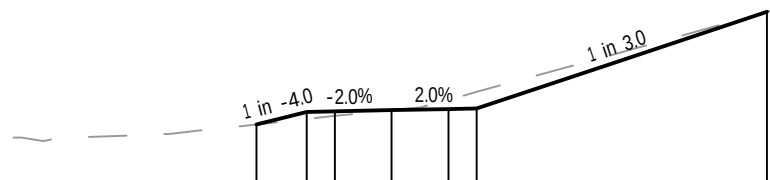


DATUM R.L -3.000				
DESIGN LEVELS		0.853		3.833
LEVEL DIFFERENCE CUT-/FILL+		0.000	0.88	0.000
EXISTING LEVELS		0.853	0.997	3.833
DESIGN OFFSET		-3.578	-2.250	9.924

CH 40.000

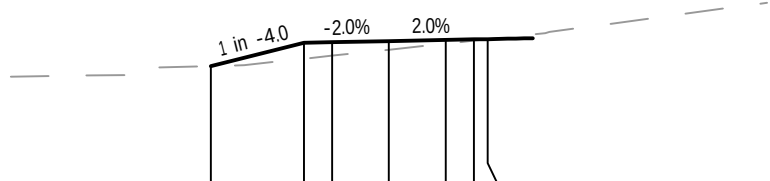


DATUM R.L -3.000				
DESIGN LEVELS		0.570		1.260
LEVEL DIFFERENCE CUT-/FILL+		0.000	0.421	0.000
EXISTING LEVELS		0.570	0.764	1.260
DESIGN OFFSET		-4.711	-2.250	2.000

CH 100.000

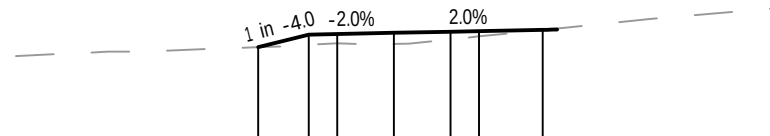


DATUM R.L -3.000				
DESIGN LEVELS		0.850		1.309
LEVEL DIFFERENCE CUT-/FILL+		0.000	0.274	0.000
EXISTING LEVELS		0.850	0.911	1.309
DESIGN OFFSET		-3.588	-2.250	3.938

CH 160.000

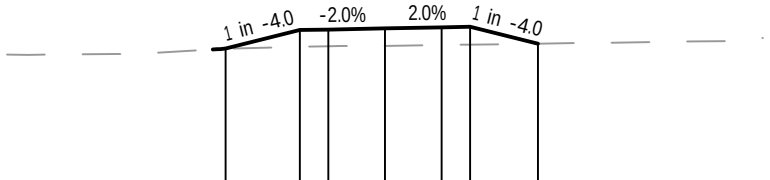


DATUM R.L -3.000				
DESIGN LEVELS		0.964		1.095
LEVEL DIFFERENCE CUT-/FILL+		0.000	0.446	0.000
EXISTING LEVELS		0.964	1.009	1.095
DESIGN OFFSET		-4.212	-2.250	4.051

CH 220.000

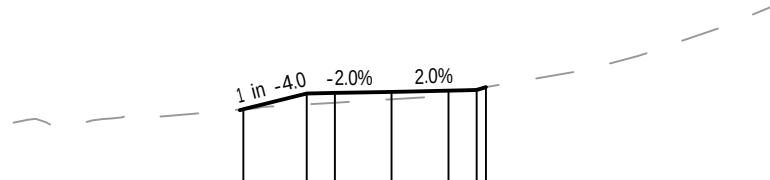


DATUM R.L -3.000				
DESIGN LEVELS		0.766		1.350
LEVEL DIFFERENCE CUT-/FILL+		0.000	0.287	0.000
EXISTING LEVELS		0.766	0.941	1.350
DESIGN OFFSET		-3.926	-2.250	2.494

CH 20.000

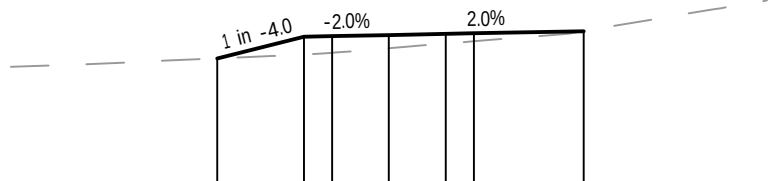


DATUM R.L -3.000				
DESIGN LEVELS		0.613		1.333
LEVEL DIFFERENCE CUT-/FILL+		0.000	0.436	0.000
EXISTING LEVELS		0.613	0.729	1.333
DESIGN OFFSET		-4.538	-2.250	5.151

CH 80.000

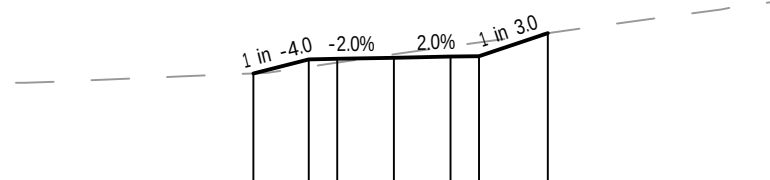


DATUM R.L -3.000				
DESIGN LEVELS		0.817		1.883
LEVEL DIFFERENCE CUT-/FILL+		0.000	0.191	0.000
EXISTING LEVELS		0.817	0.994	1.883
DESIGN OFFSET		-3.722	-2.250	4.073

CH 140.000

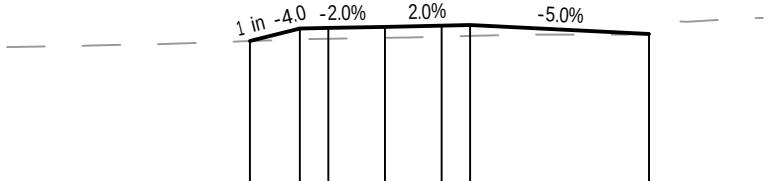


DATUM R.L -3.000				
DESIGN LEVELS		1.125		1.309
LEVEL DIFFERENCE CUT-/FILL+		0.000	0.286	0.000
EXISTING LEVELS		1.125	1.169	1.309
DESIGN OFFSET		-3.571	-2.250	6.987

CH 200.000

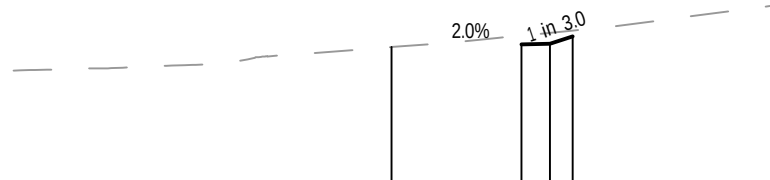


DATUM R.L -3.000				
DESIGN LEVELS		1.589		1.872
LEVEL DIFFERENCE CUT-/FILL+		0.001	-0.233	-0.151
EXISTING LEVELS		1.588	1.891	2.023
DESIGN OFFSET		0.000	3.438	4.785

CH 2.381

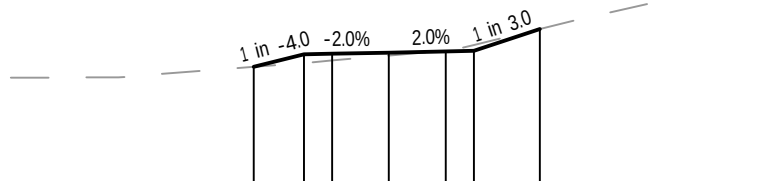


DATUM R.L -3.000				
DESIGN LEVELS		0.853		1.856
LEVEL DIFFERENCE CUT-/FILL+		0.000	0.229	0.000
EXISTING LEVELS		0.853	1.045	1.856
DESIGN OFFSET		-3.577	-2.250	3.993

CH 60.000

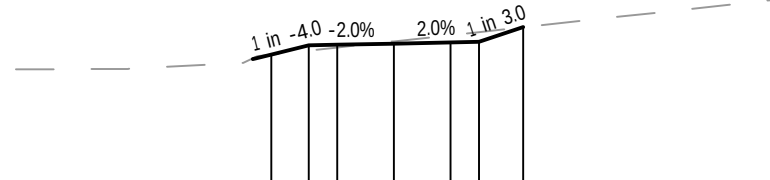

DATUM R.L -3.000				
DESIGN LEVELS		0.937		1.664
LEVEL DIFFERENCE CUT-/FILL+		0.000	0.232	0.000
EXISTING LEVELS		0.937	1.045	1.664
DESIGN OFFSET		-3.243	-2.250	3.416

CH 120.000

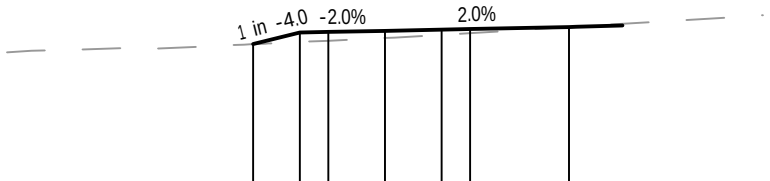

DATUM R.L -3.000				
DESIGN LEVELS		1.004		1.456
LEVEL DIFFERENCE CUT-/FILL+		0.000	0.194	0.000
EXISTING LEVELS		1.004	1.061	1.456
DESIGN OFFSET		-3.488	-2.250	4.870

CH 180.000



REV	DATE	DESCRIPTION	RVD	REV	DATE	DESCRIPTION	RVD
E	10.12.25	RE- ISSUED DETAILED DESIGN 2	BC				
D	3.12.25	RE- ISSUED DETAILED DESIGN 2	BC				
B	05.09.25	RE- ISSUE DETAILED DESIGN 1	BC				
A	07.08.25	DETAILED DESIGN ISSUE 1	BC				
REVISIONS							




Sydney Office—
12, 8 Windmill St, Sydney NSW 2000
P / +61 2 9770 3300
E / info@bgeeng.com
bgeeng.com—


PROJECT
MANNERING PARK
SHARED PATH DETAILED DESIGN PHASE
STAGE 1

STATUS			
DETAILED DESIGN NOT TO BE USED FOR CONSTRUCTION			
DRAWN JL	DESIGNED JL	CHECKED BC	APPROVED BC
DATUM AHD	GRID GDA-20	SCALE AS SHOWN	AT A1 SIZE


TITLE		
CROSS SECTIONS MAIN PATH SHEET 1 OF 13		
PROJECT No. S24098	DRAWING No. C-0260	REV E

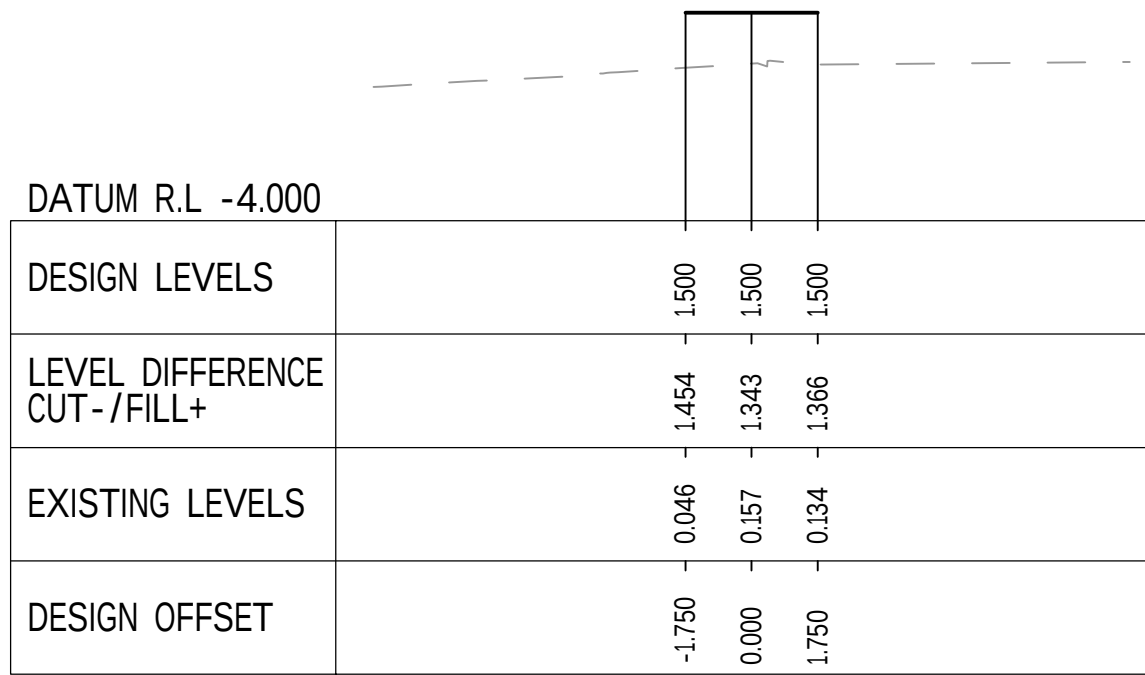


CH 280.000

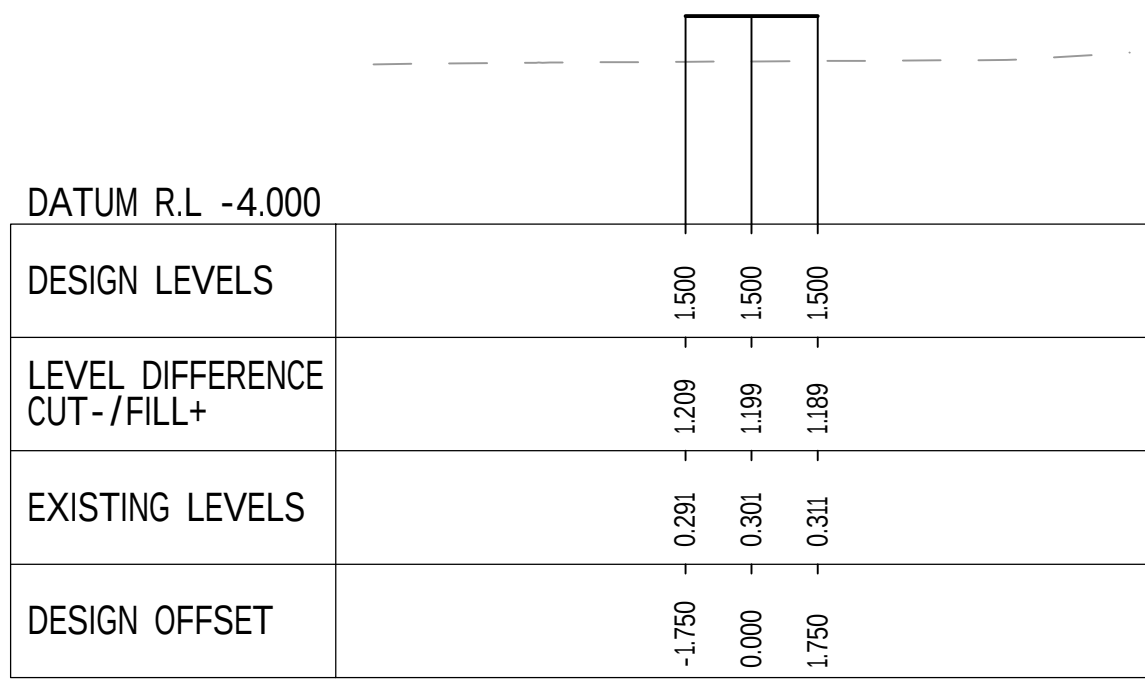


CH 260.000

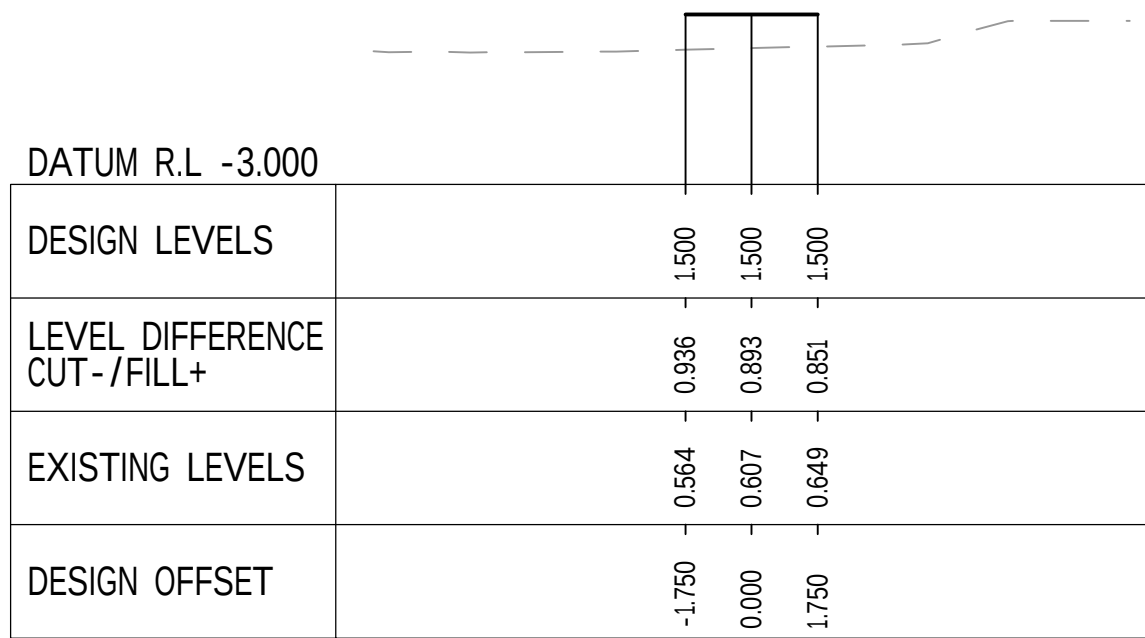


CH 240.000

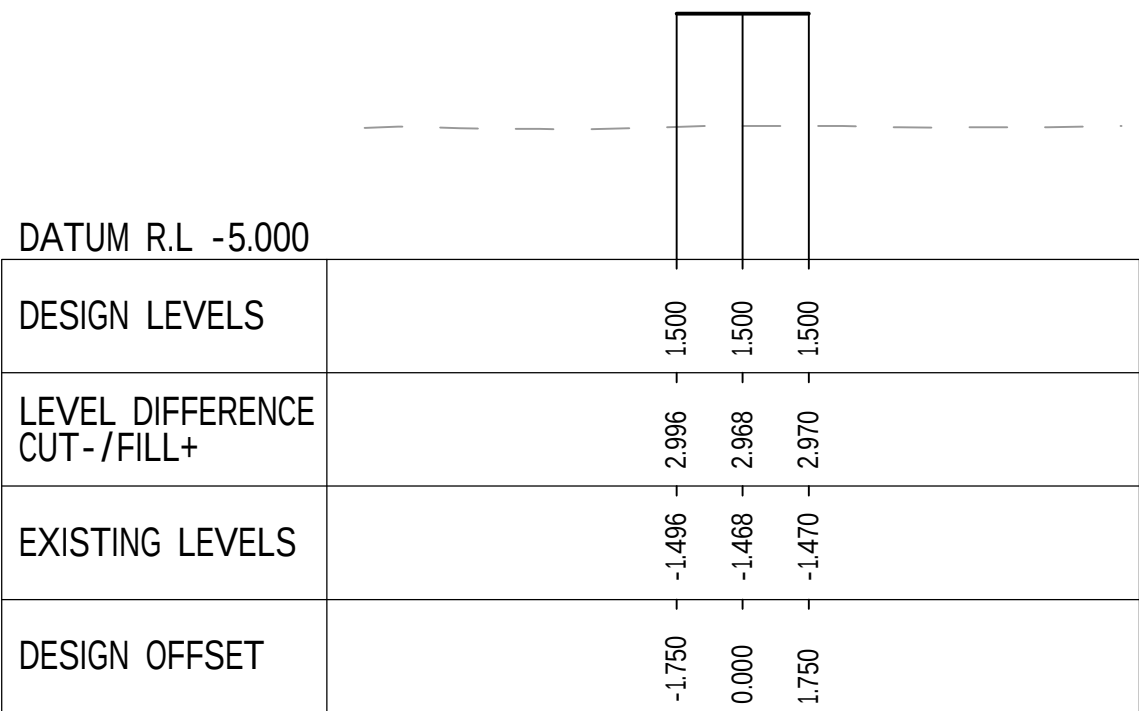


CH 340.000

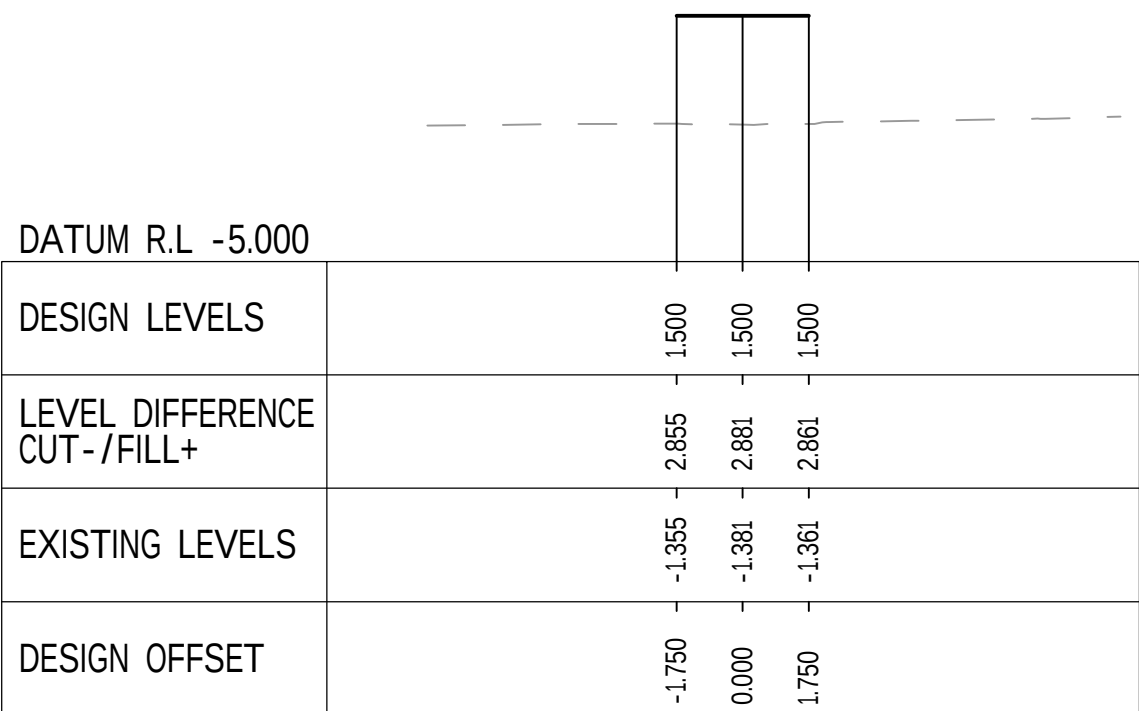


CH 320.000

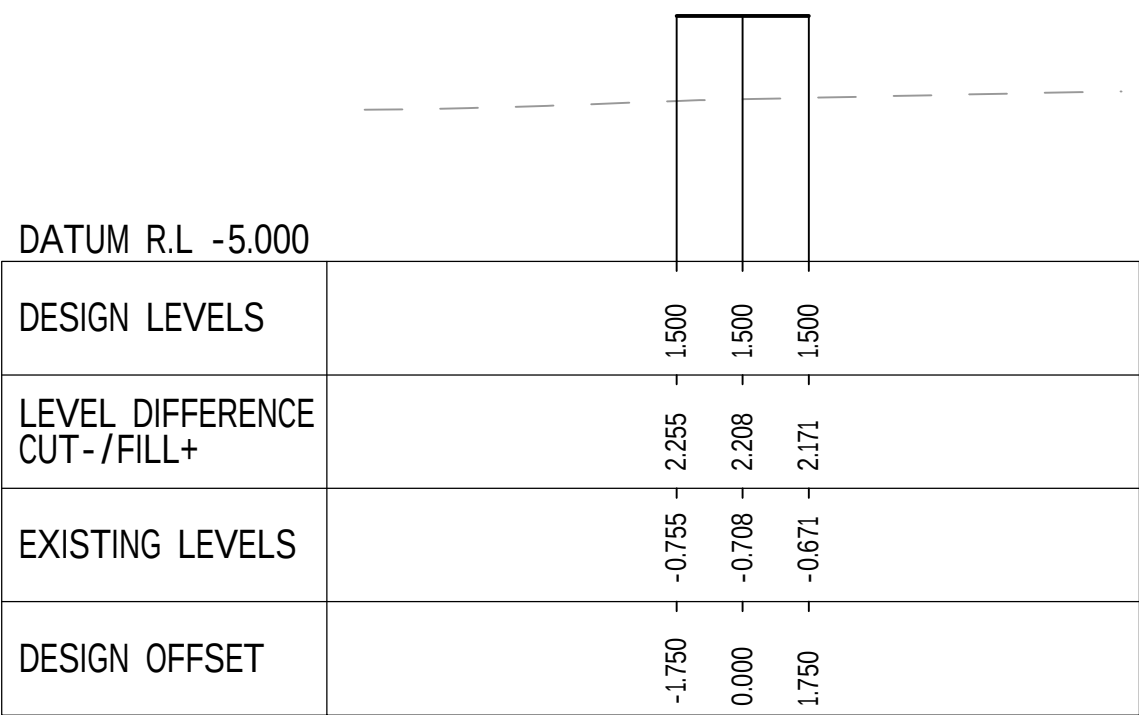


CH 300.000

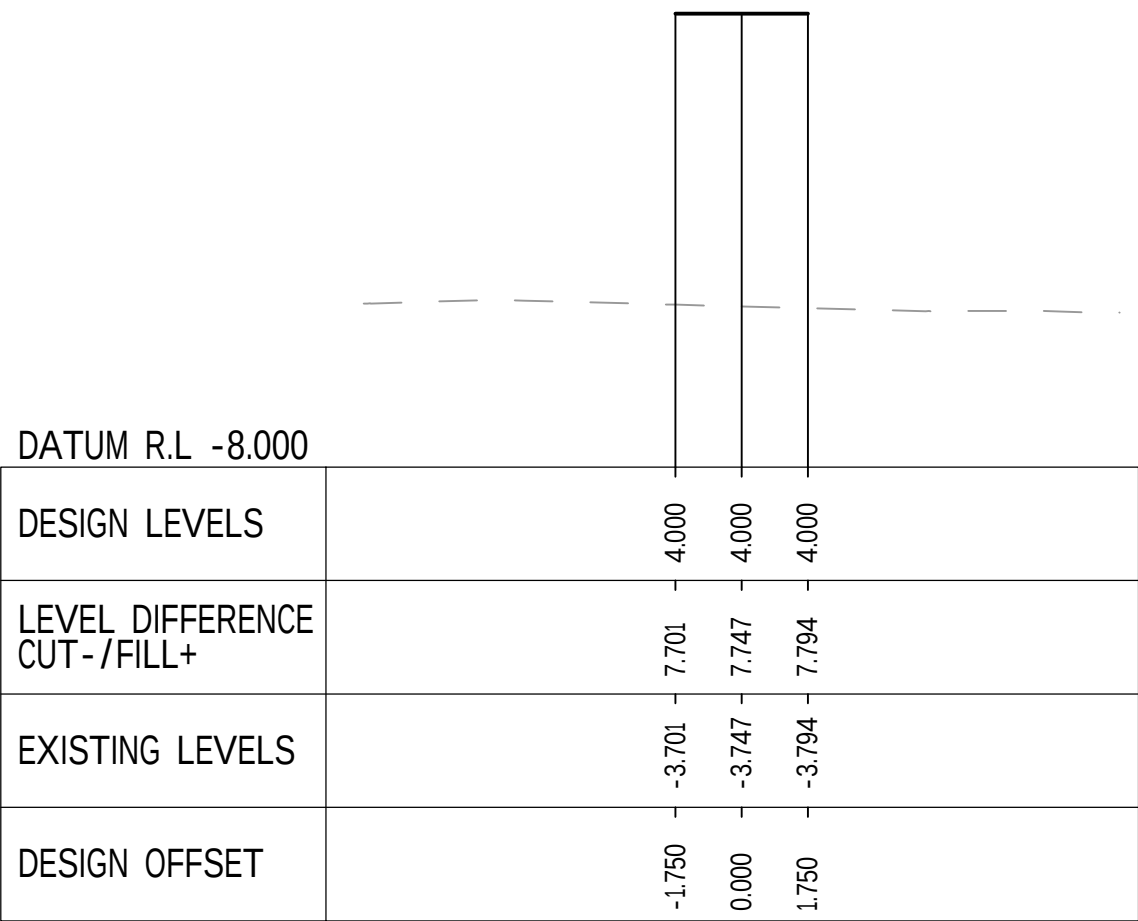


CH 400.000

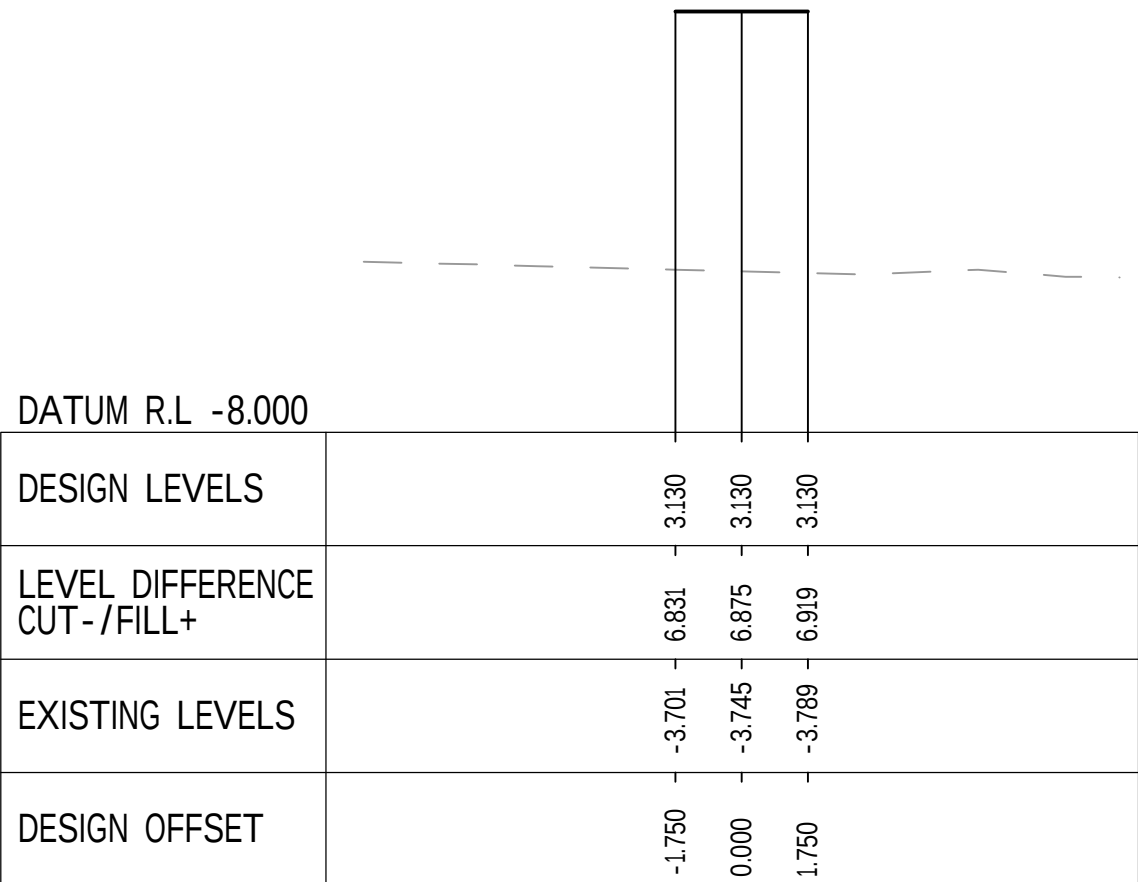


CH 380.000

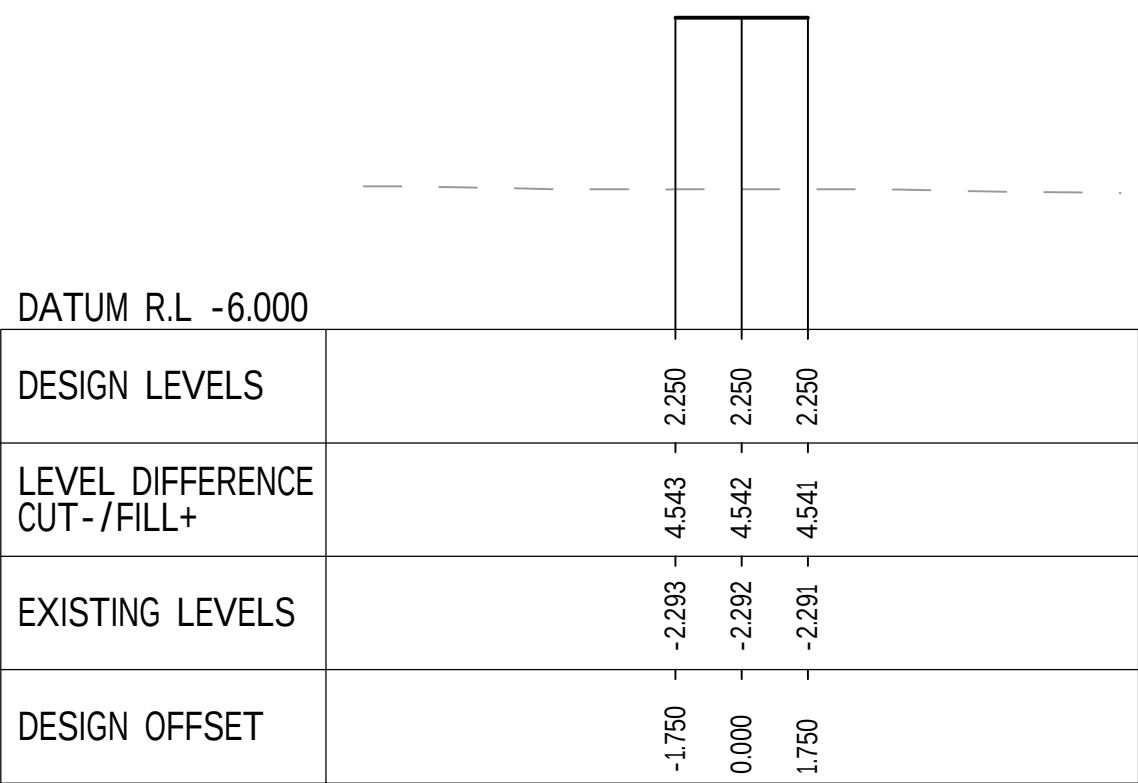


CH 360.000

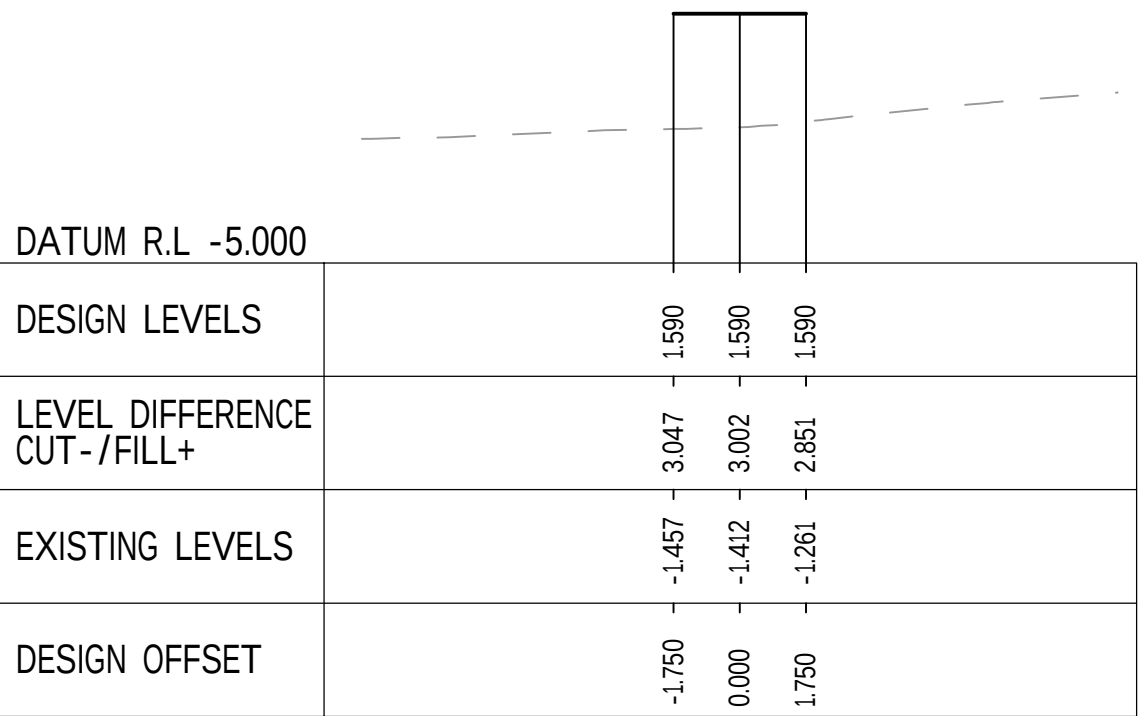


CH 460.000

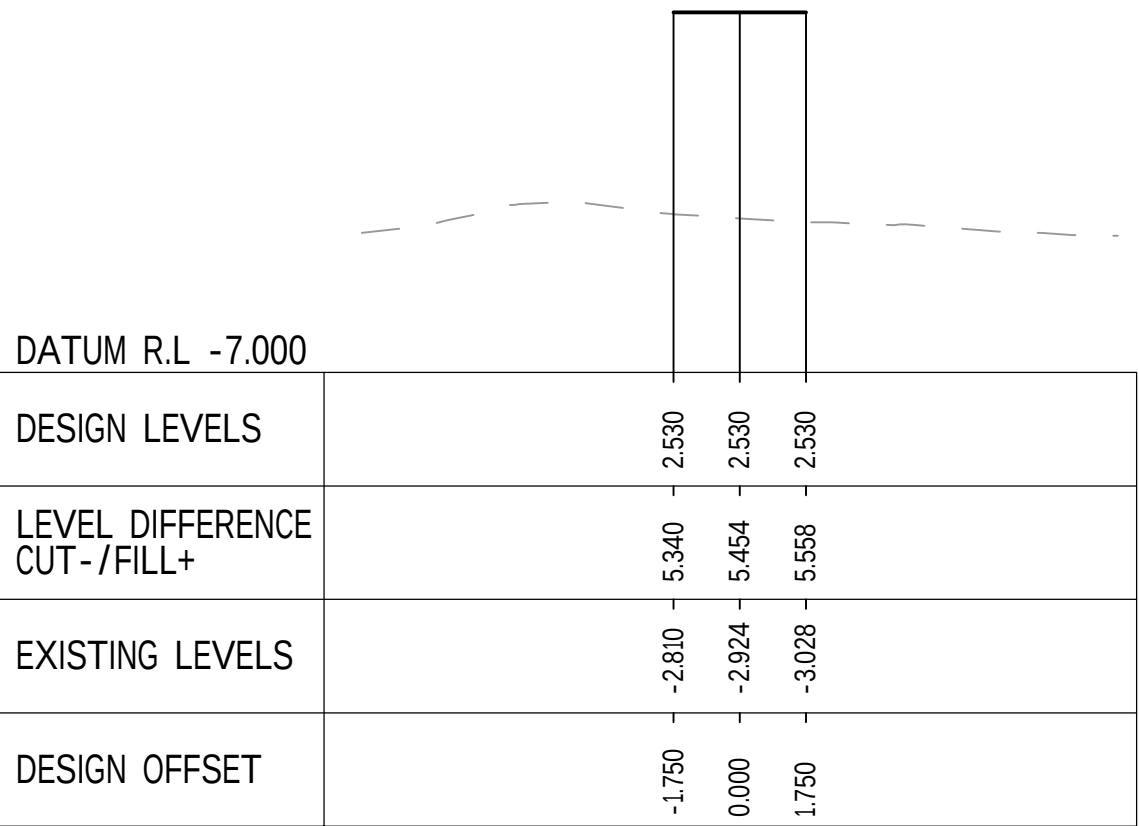

CH 440.000

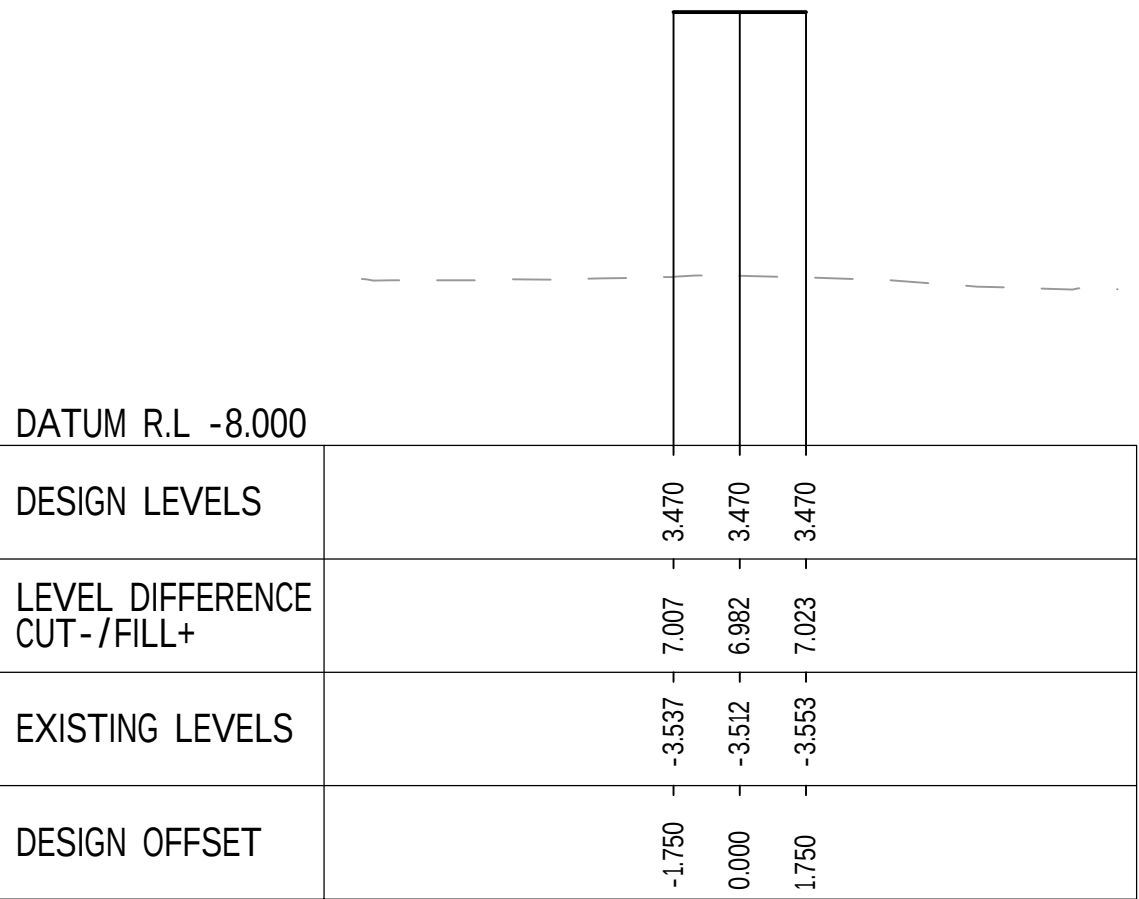

CH 420.000

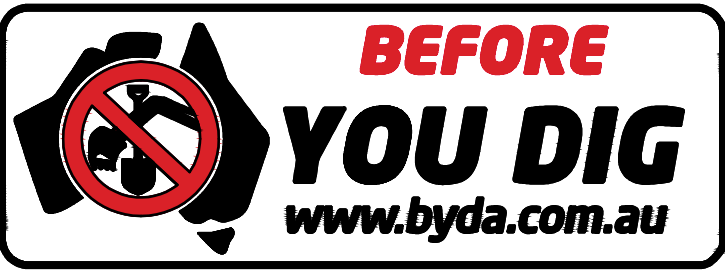

REV	DATE	DESCRIPTION	RVD	REV	DATE	DESCRIPTION	RVD
E	10.12.25	RE- ISSUED DETAILED DESIGN 2	BC				
D	3.12.25	RE- ISSUED DETAILED DESIGN 2	BC				
B	05.09.25	RE-ISSUE DETAILED DESIGN 1	BC				
A	07.08.25	DETAILED DESIGN ISSUE 1	BC				
REVISIONS							




Sydney Office—
L2, 8 Windmill St, Sydney NSW 2000
P / +61 2 9770 3300
E / info@bgeeng.com
bgeeng.com—




MANNERING PARK
SHARED PATH DETAILED DESIGN PHASE
STAGE 1

STATUS			
DETAILED DESIGN			
NOT TO BE USED FOR CONSTRUCTION			
DRAWN	DESIGNED	CHECKED	APPROVED
JL	JL	BC	BC
DATUM	GRID	SCALE	AT A1 SIZE
AHD	GDA-20	AS SHOWN	


TITLE		
CROSS SECTIONS MAIN PATH SHEET 2 OF 13		
PROJECT No.	DRAWING No.	REV
S24098	C-0261	E

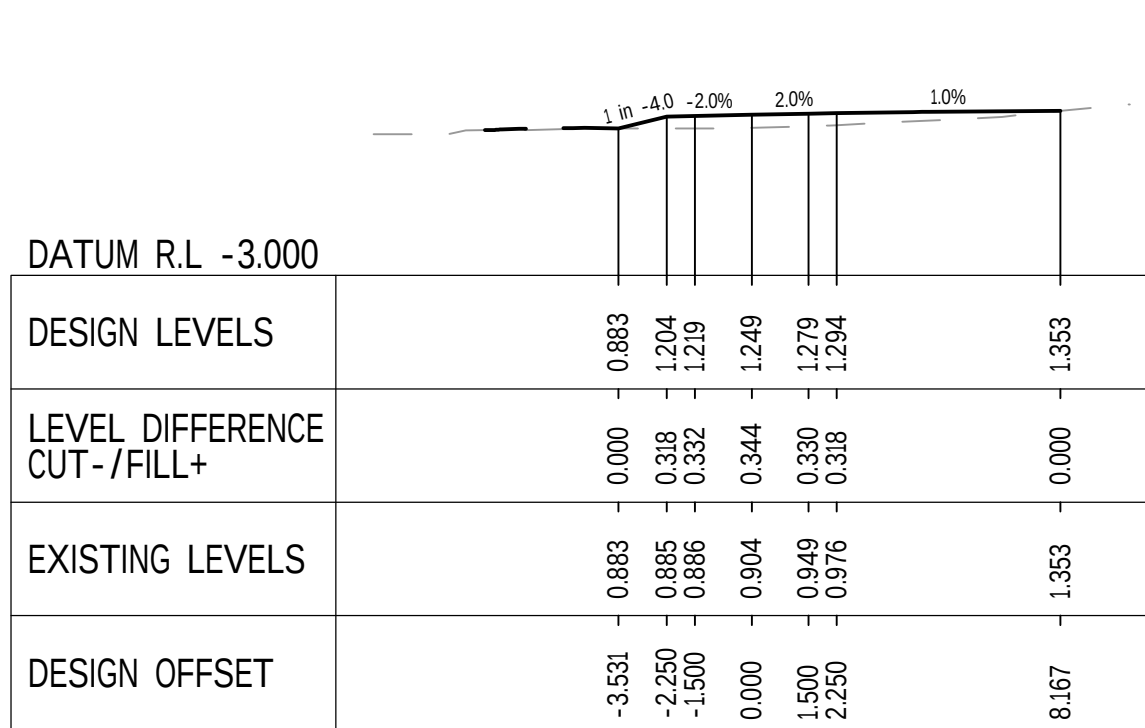


CH 520.000

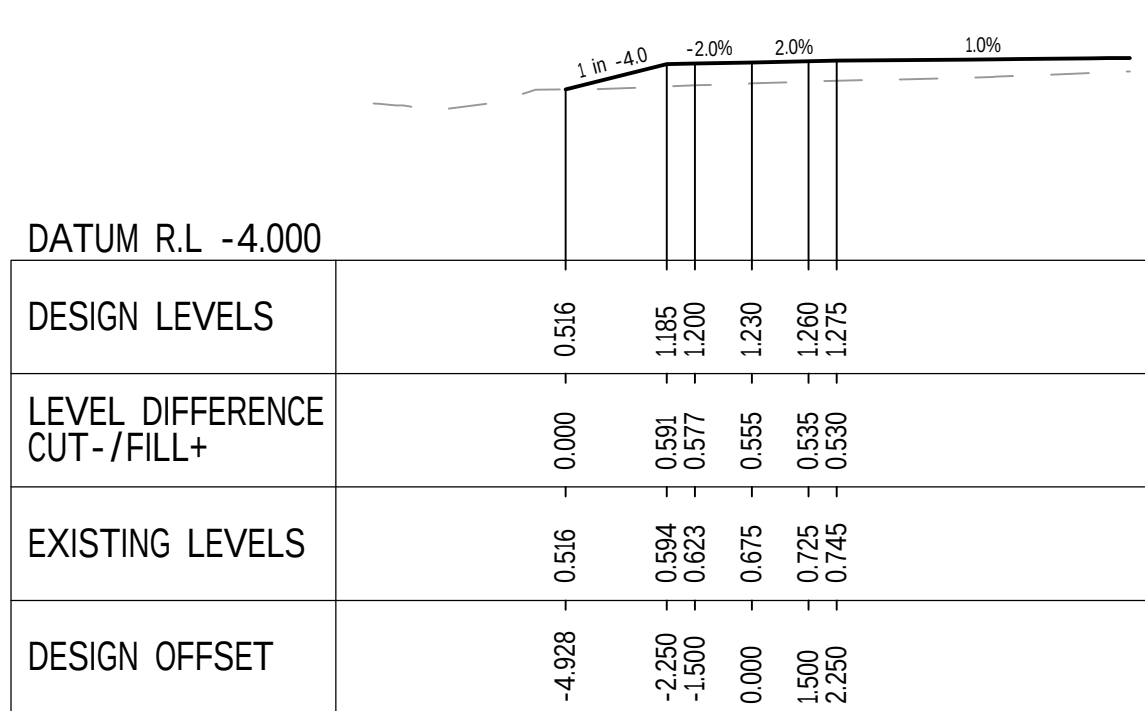


CH 500.000

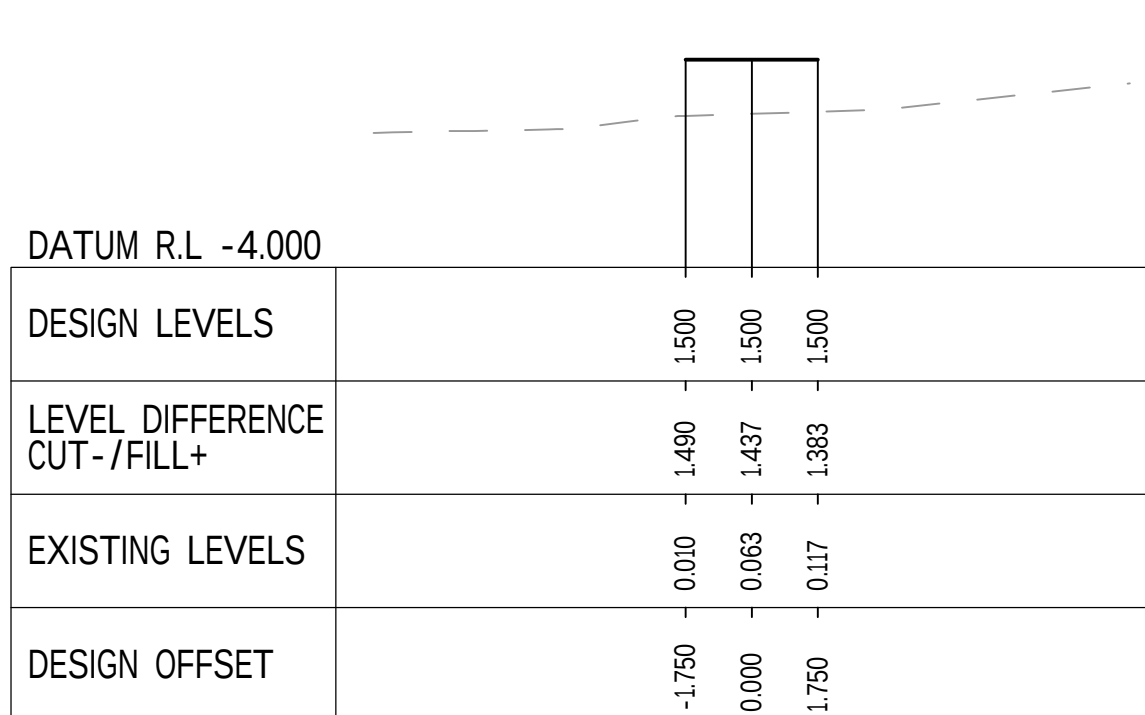


CH 480.000

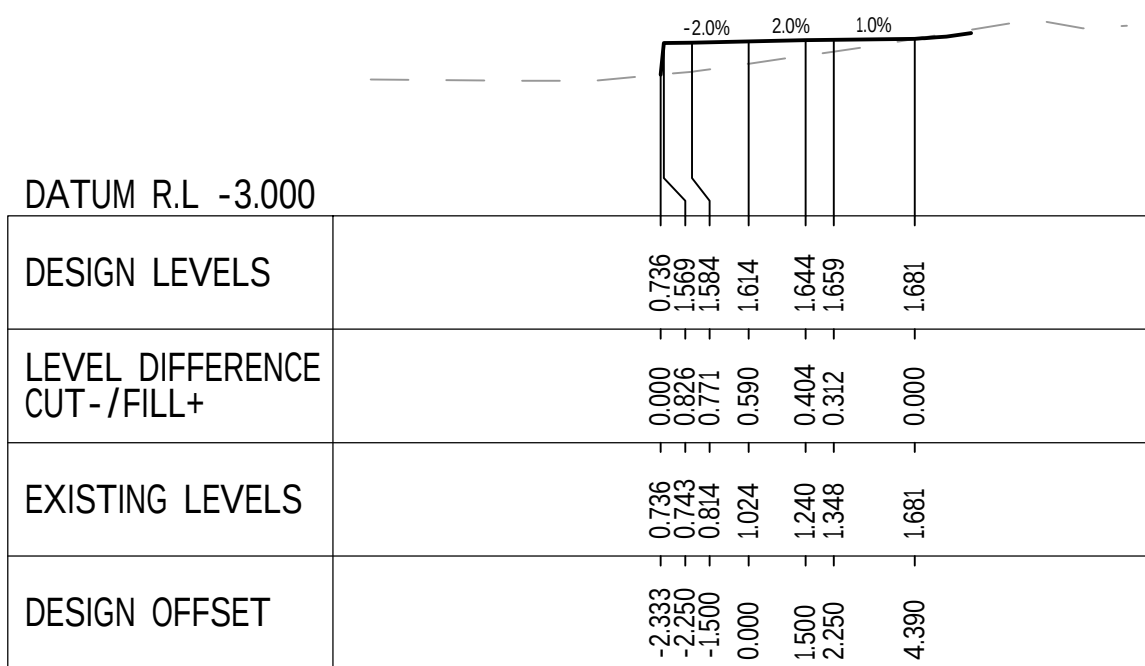


CH 580.000

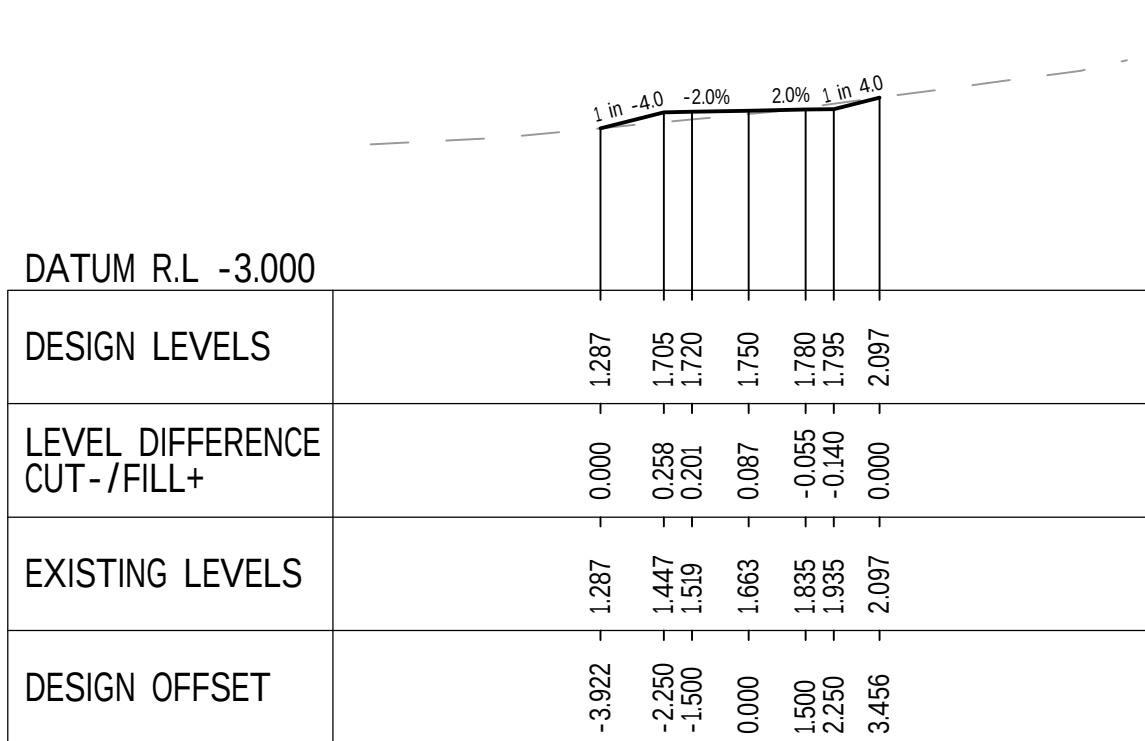


CH 560.000

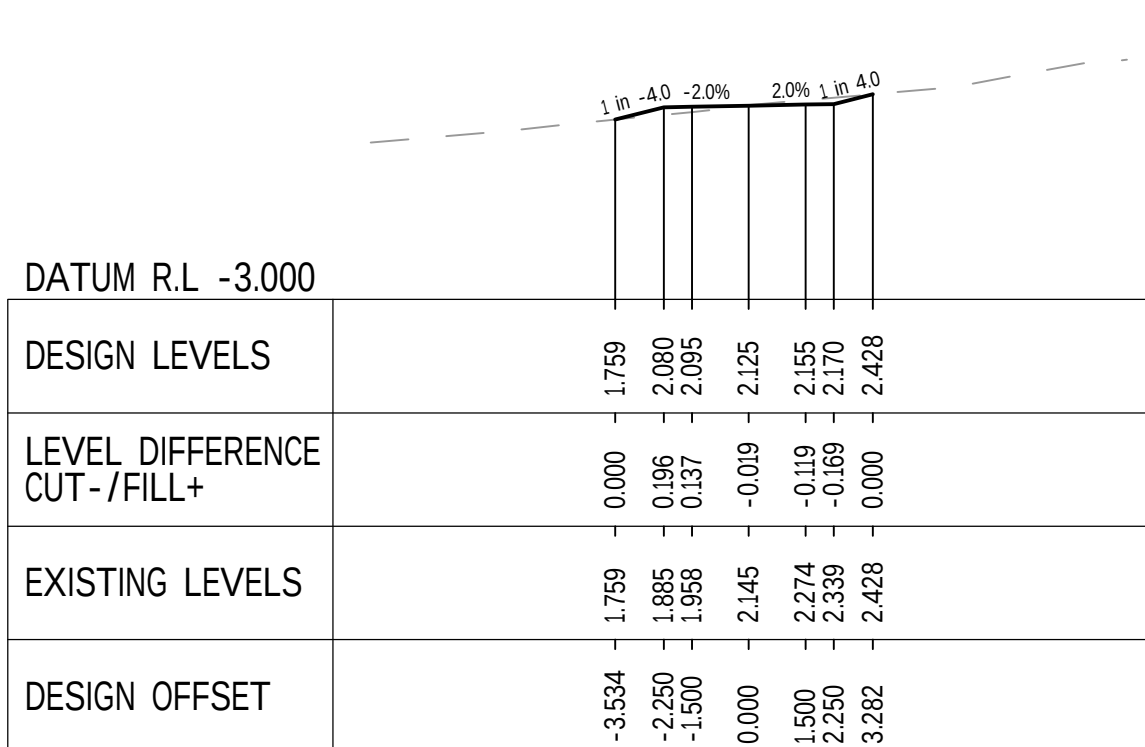


CH 540.000

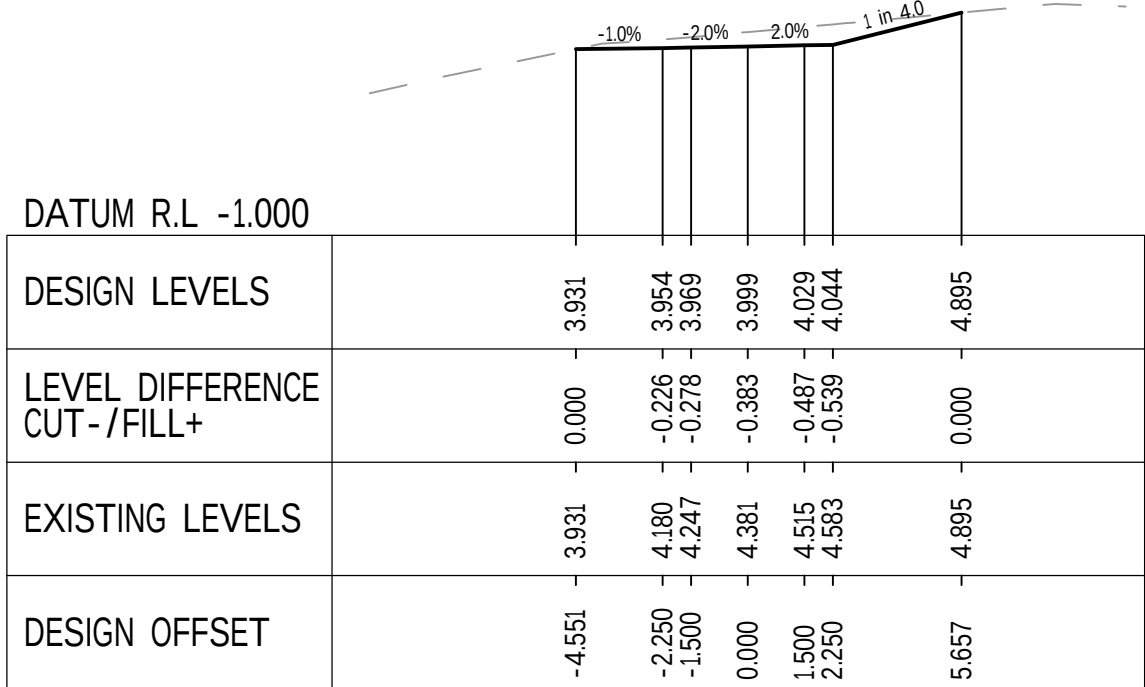


CH 640.000

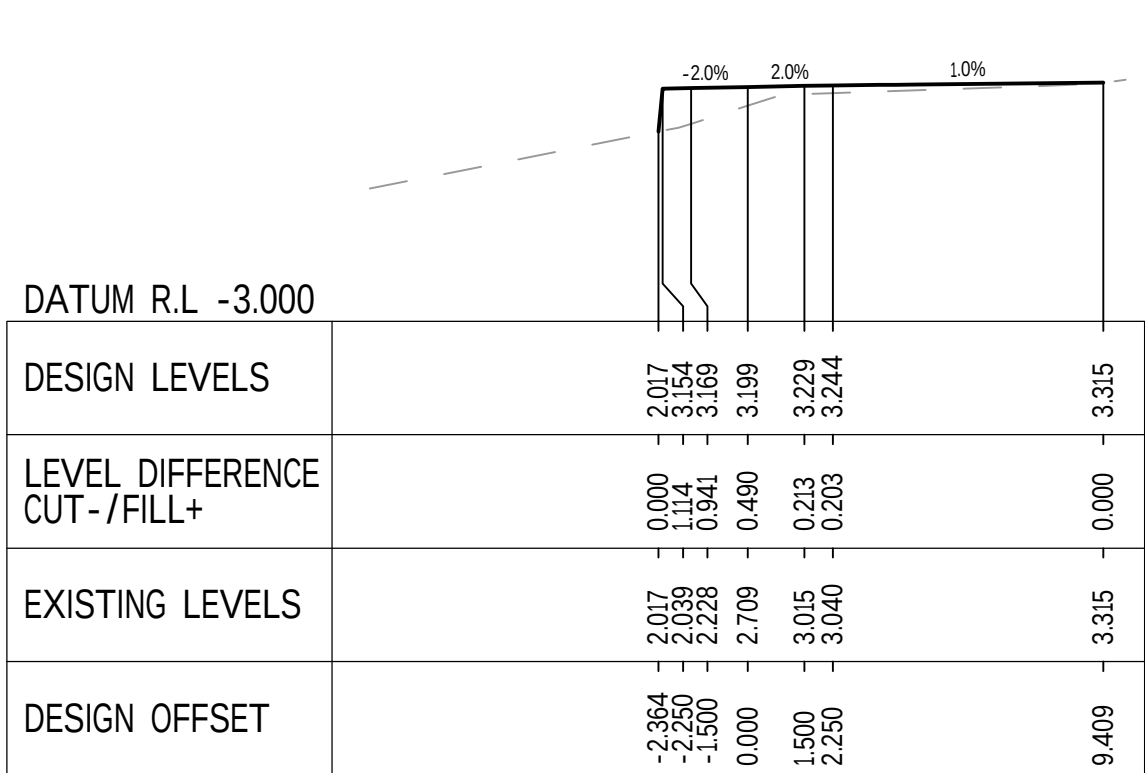


CH 620.000

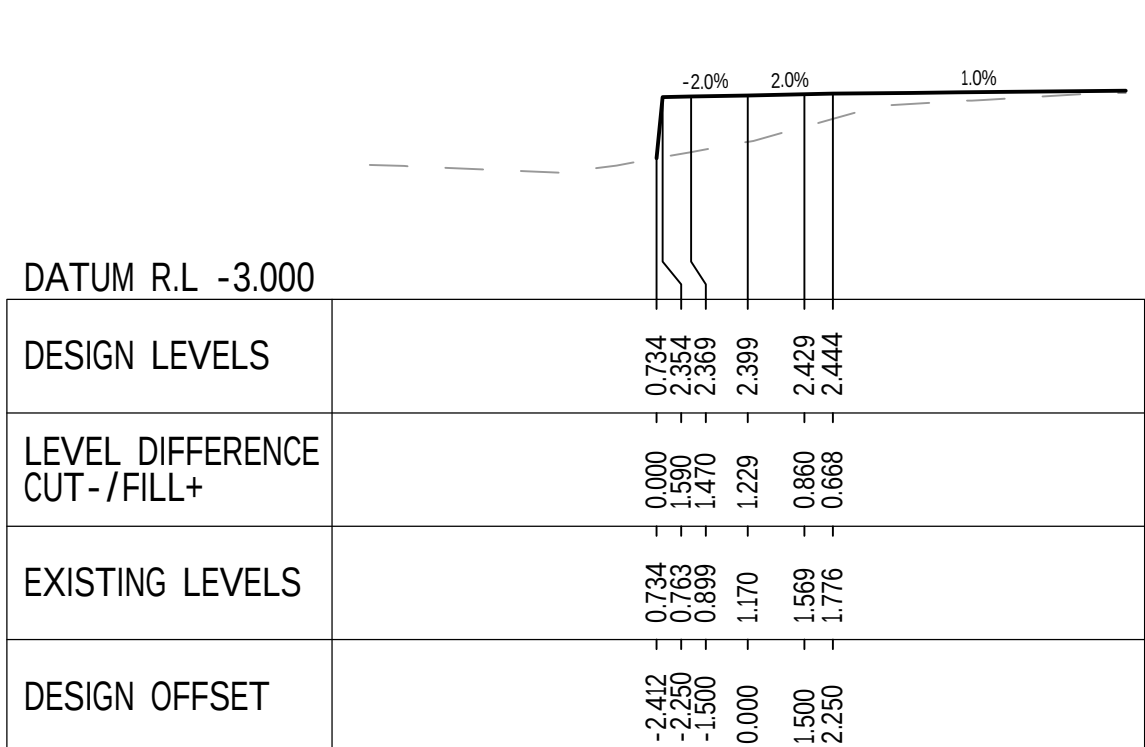


CH 600.000

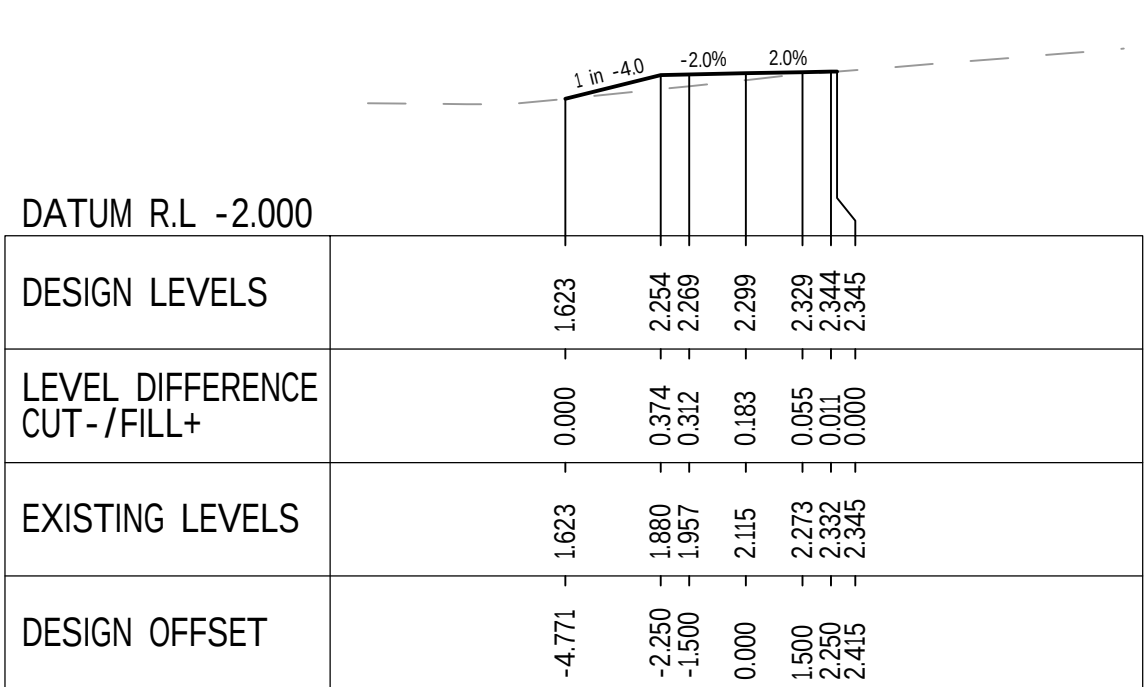

CH 700.000

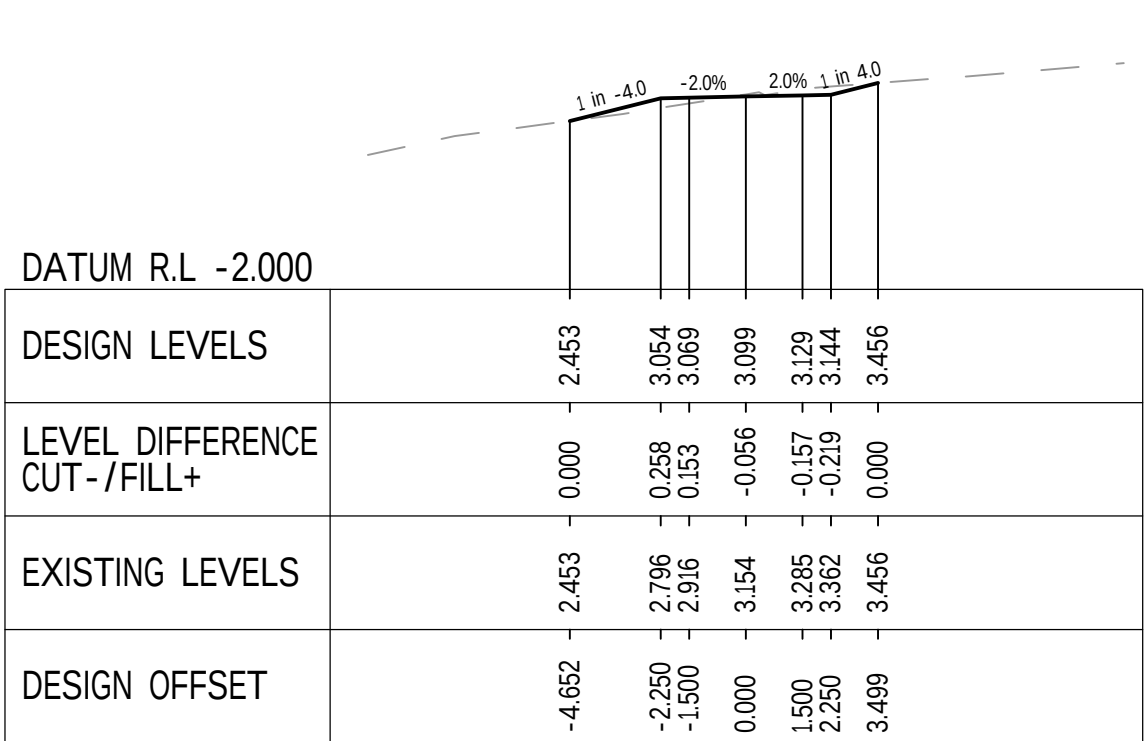

CH 680.000

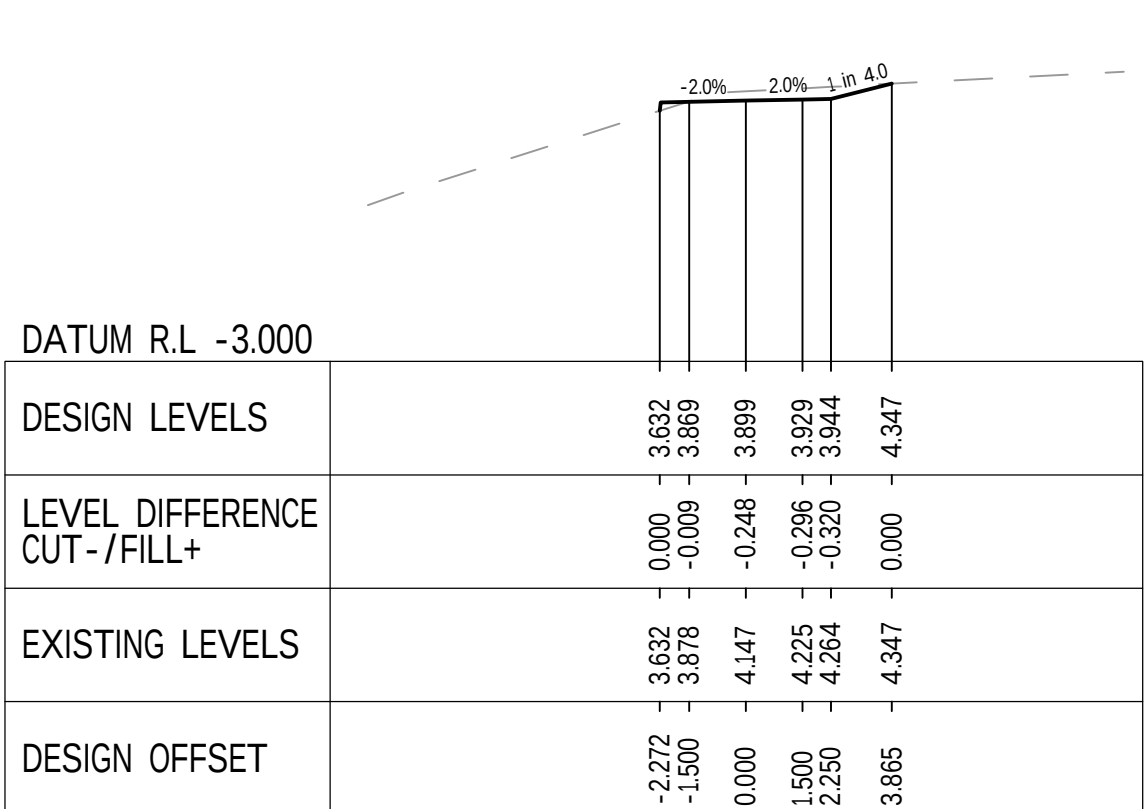

CH 660.000

REV	DATE	DESCRIPTION	RVD	REV	DATE	DESCRIPTION	RVD
E	10.12.25	RE-ISSUED DETAILED DESIGN 2	BC				
D	3.12.25	RE-ISSUED DETAILED DESIGN 2	BC				
B	05.09.25	RE-ISSUED DETAILED DESIGN 1	BC				
A	07.08.25	DETAILED DESIGN ISSUE 1	BC				
REVISIONS							















Sydney Office—
L2, 8 Windmill St, Sydney NSW 2000
P / +61 2 9770 3300
E / info@bgeeng.com
bgeeng.com—


MANNERING PARK
SHARED PATH DETAILED DESIGN PHASE
STAGE 1

STATUS			
DETAILED DESIGN			
NOT TO BE USED FOR CONSTRUCTION			
DRAWN	DESIGNED	CHECKED	APPROVED
JL	JL	BC	BC
DATUM	GRID	SCALE	AT
AHD	GDA-20	AS SHOWN	A1 SIZE


TITLE		
CROSS SECTIONS		
MAIN PATH		
SHEET 3 OF 13		
PROJECT No.	DRAWING No.	REV
S24098	C-0262	E

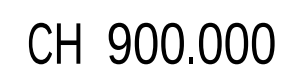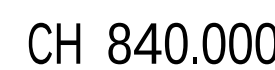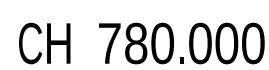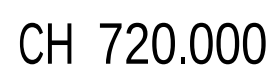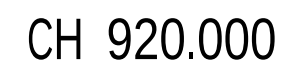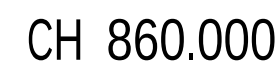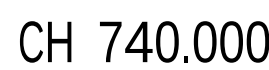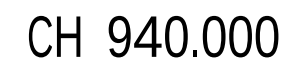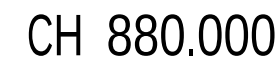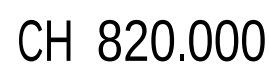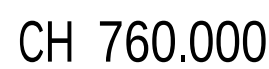

 
				CLIENT				PROJECT				STATUS				TITLE													
				 Sydney Office— L2, 8 Windmill St, Sydney NSW 2000 P / +61 2 9770 3300 E / info@bgeeng.com bgeeng.com—				 MANNERING PARK SHARED PATH DETAILED DESIGN PHASE STAGE 1				DETAILED DESIGN NOT TO BE USED FOR CONSTRUCTION				CROSS SECTIONS MAIN PATH SHEET 4 OF 13													
E	10.12.25	RE- ISSUED DETAILED DESIGN 2	BC																										
D	3.12.25	RE- ISSUED DETAILED DESIGN 2	BC																										
B	05.09.25	RE-ISSUE DETAILED DESIGN 1	BC																										
A	07.08.25	DETAILED DESIGN ISSUE 1	BC																										
REV	DATE	DESCRIPTION	RVD	REV	DATE	DESCRIPTION	RVD																						
REVISIONS				REVISIONS																									

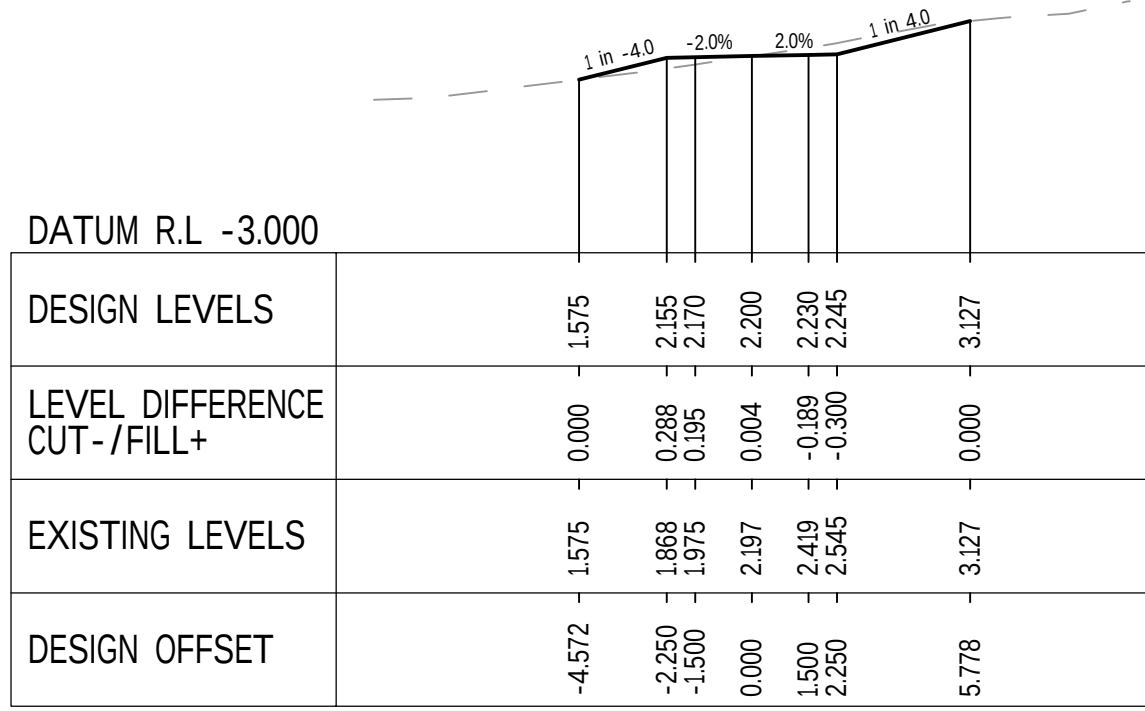


CH 1000.000

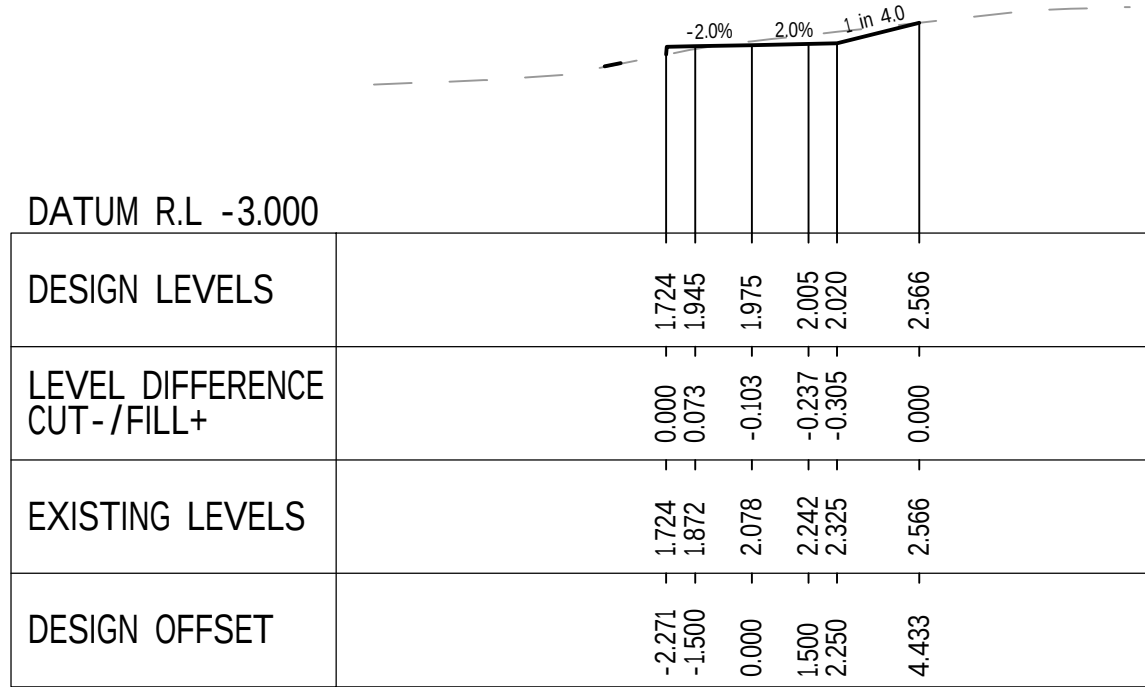


CH 980.000

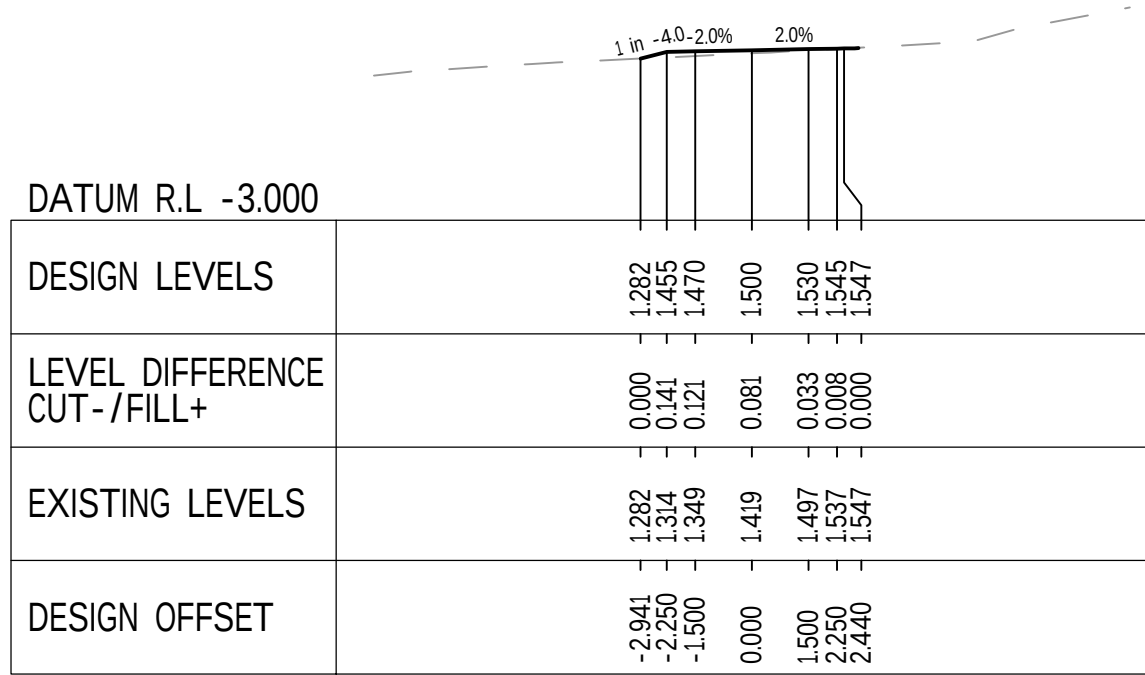


CH 960.000

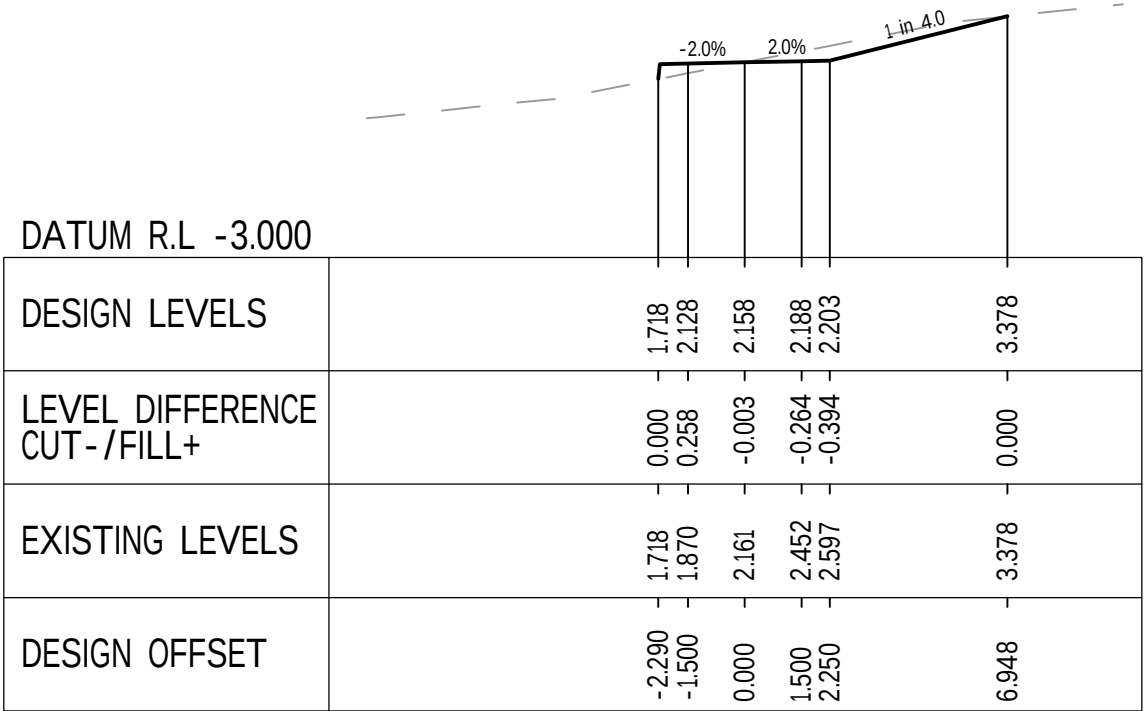


CH 1060.000

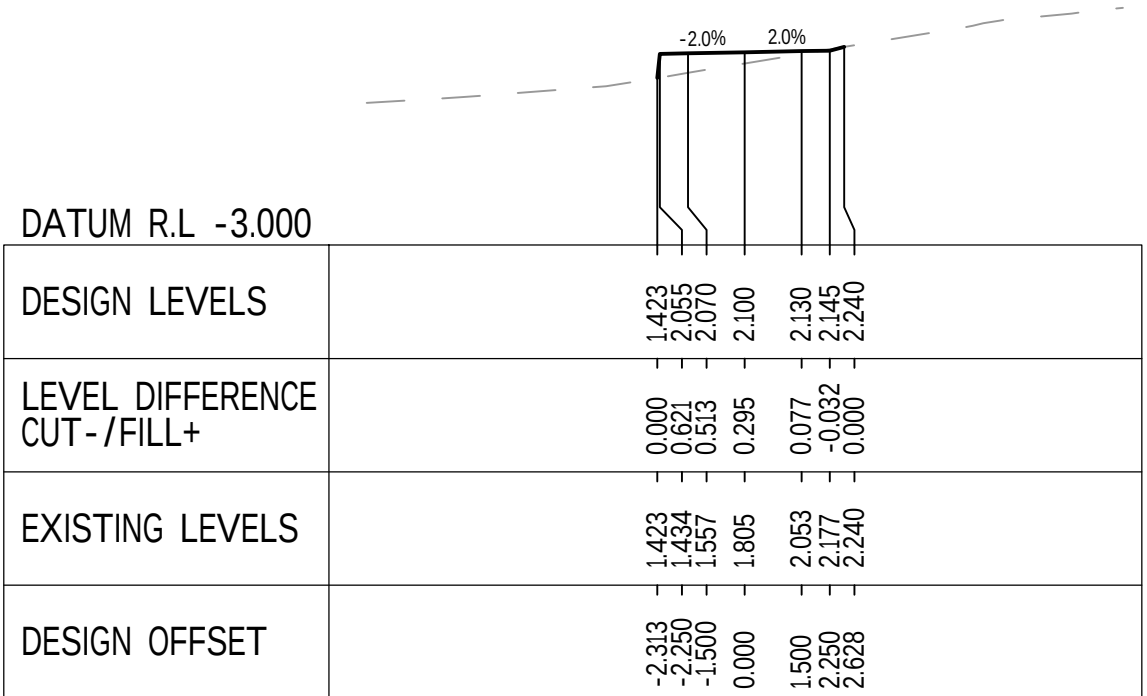


CH 1040.000

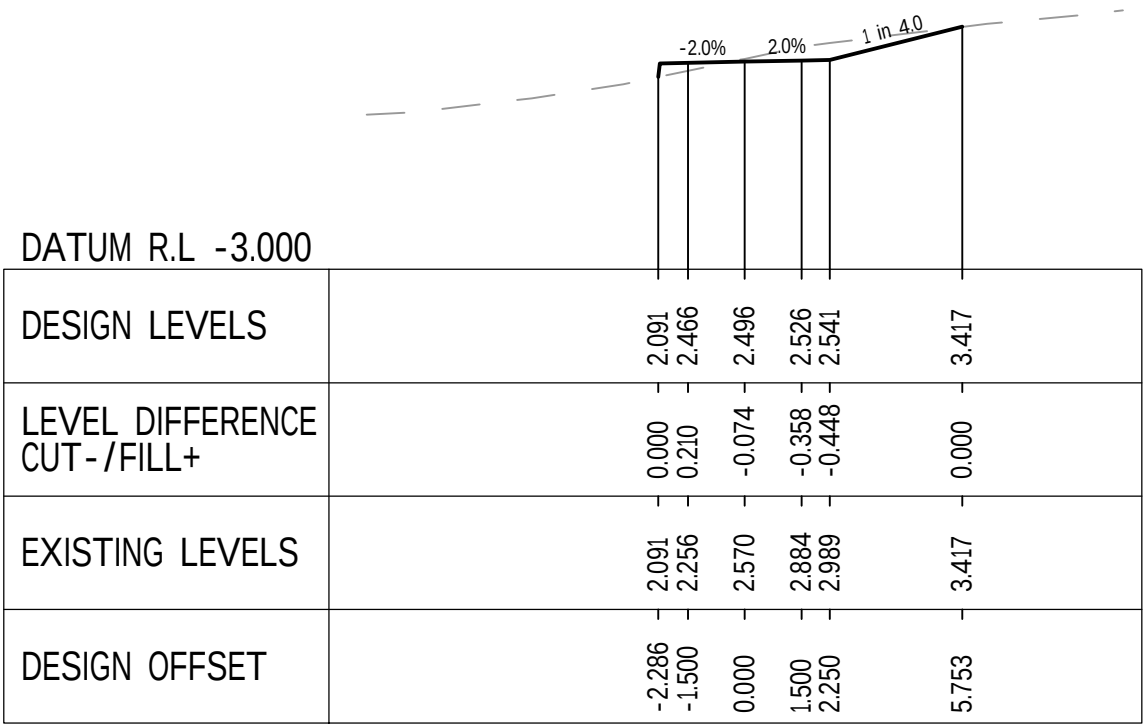


CH 1020.000

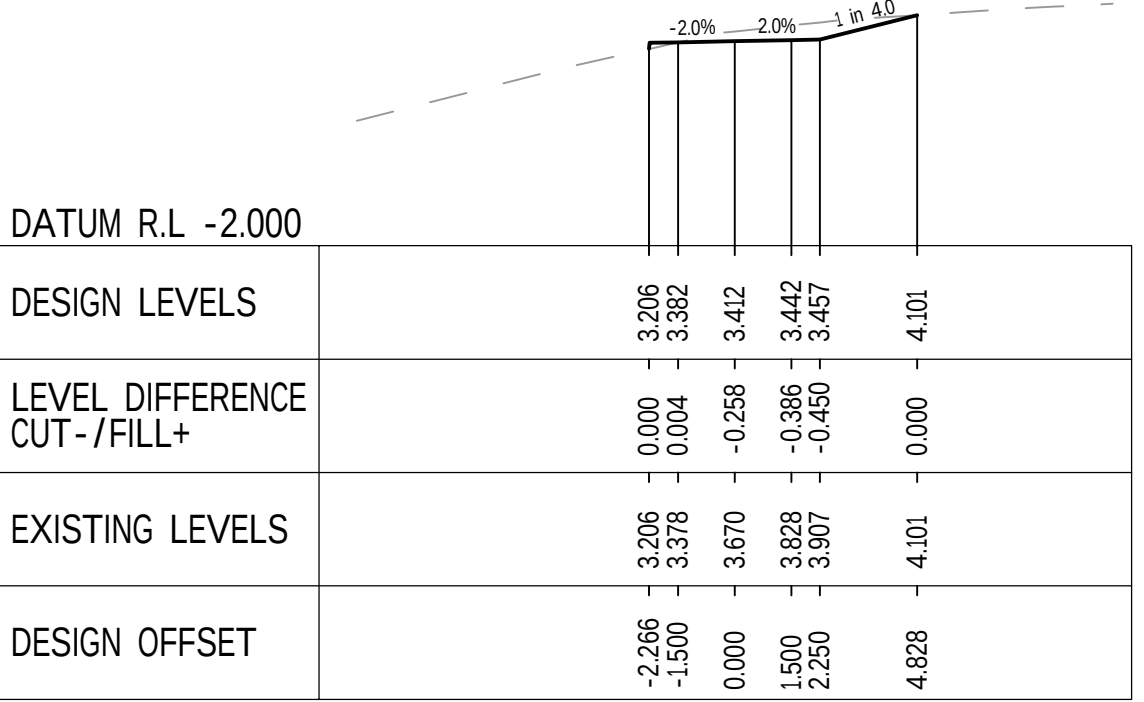


CH 1120.000

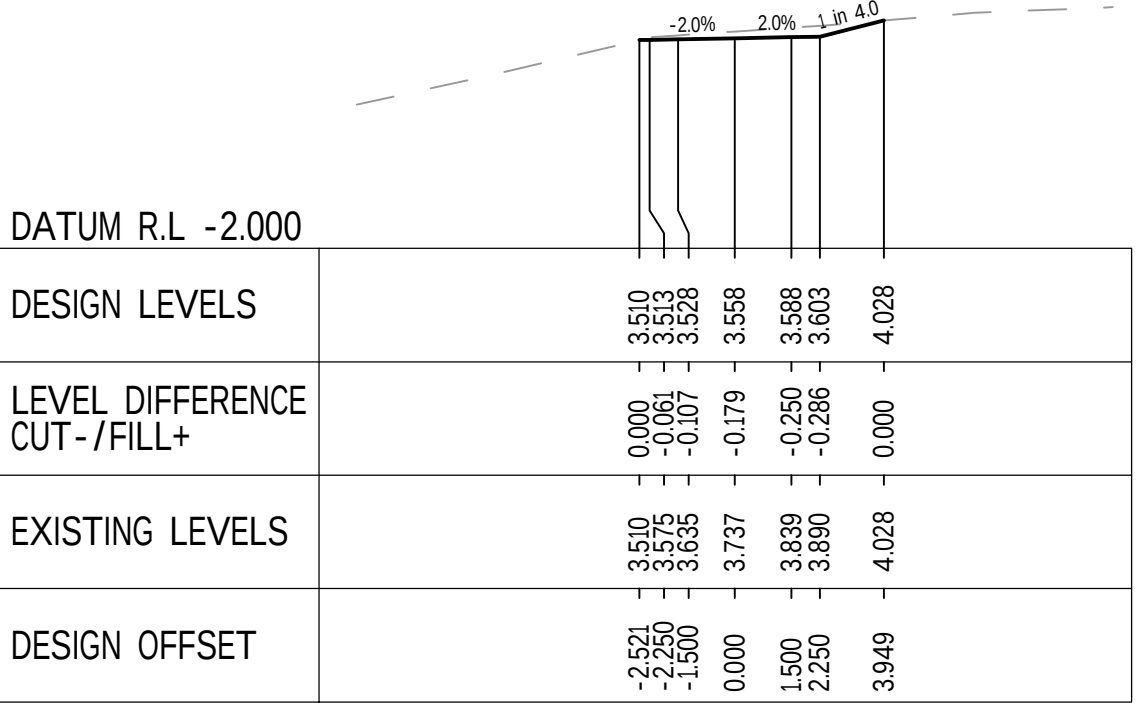


CH 1100.000

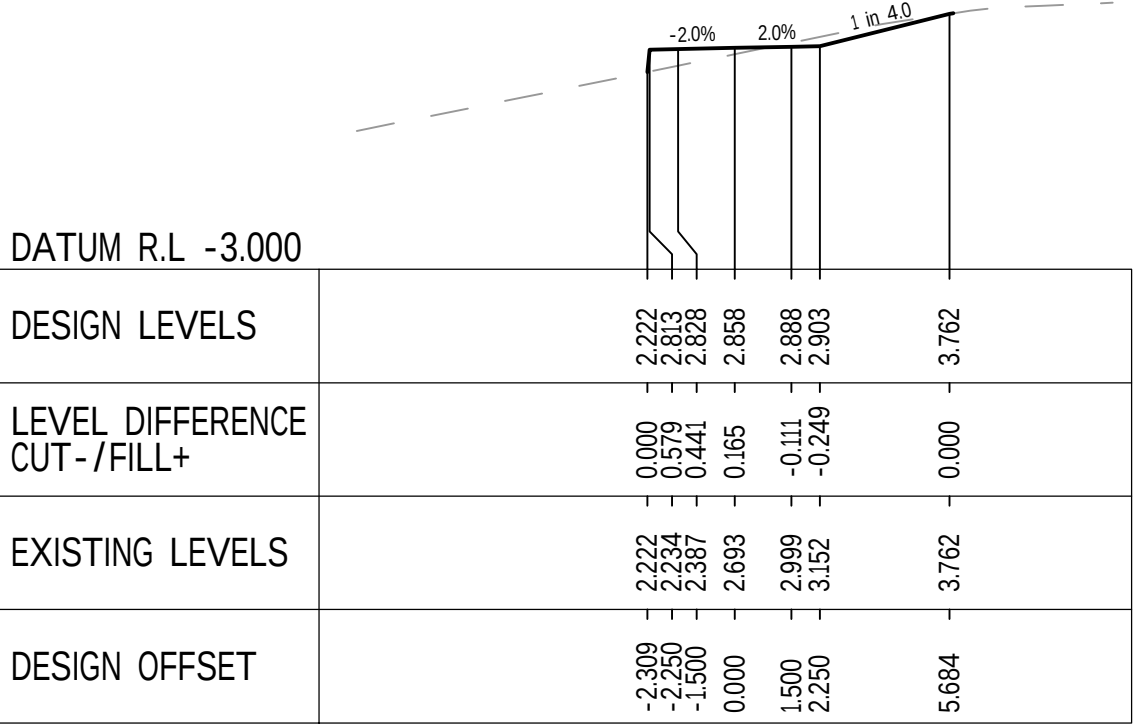


CH 1080.000

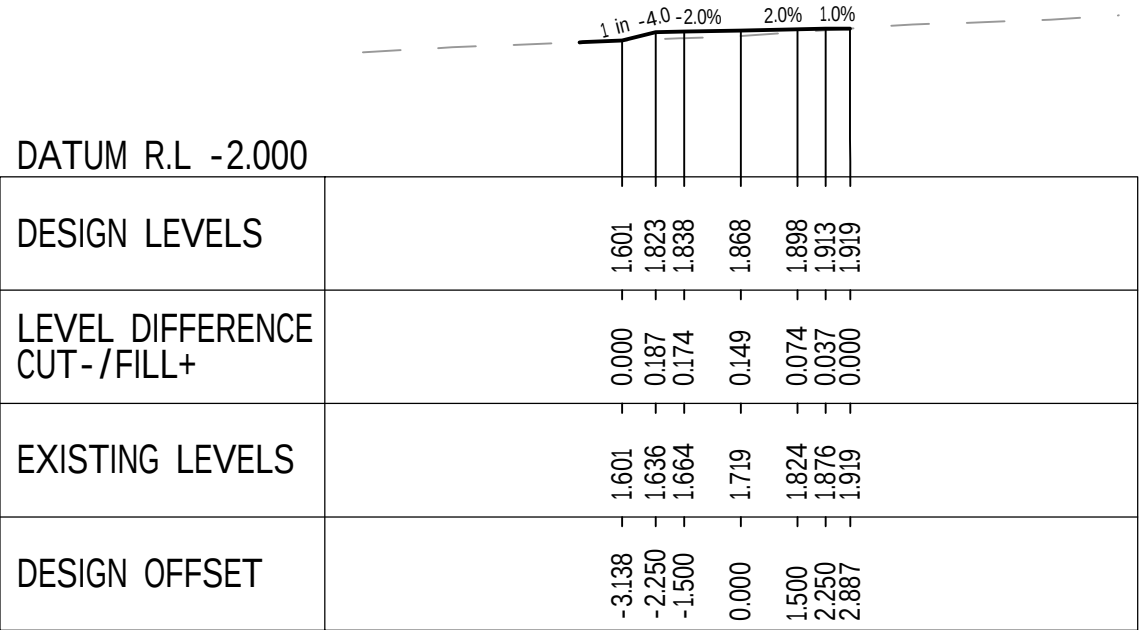

CH 1180.000

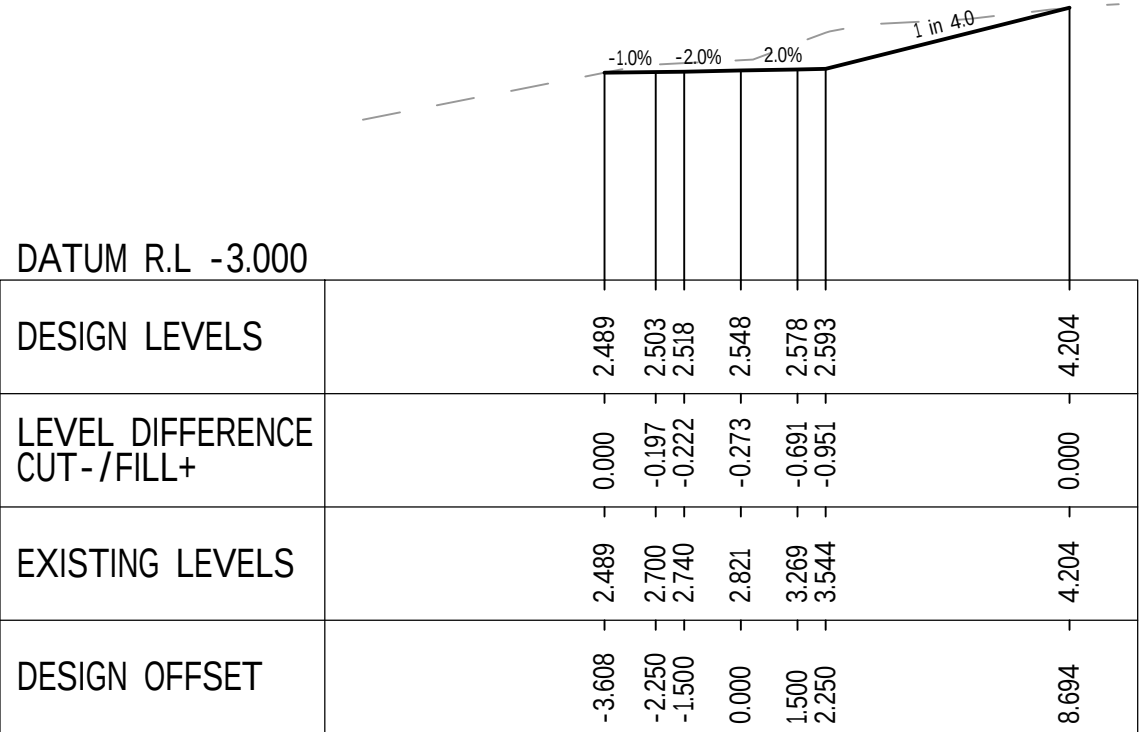

CH 1160.000

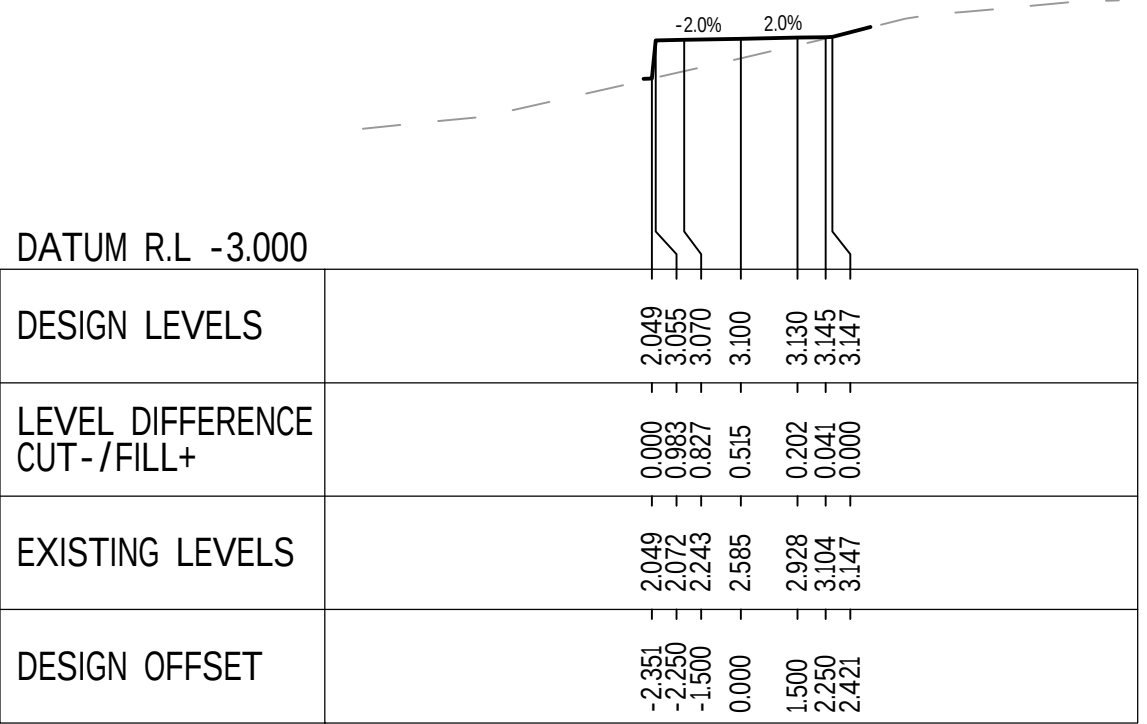

CH 1140.000



REV	DATE	DESCRIPTION	RVD	REV	DATE	DESCRIPTION	RVD
E	10.12.25	RE- ISSUED DETAILED DESIGN 2	BC				
D	3.12.25	RE- ISSUED DETAILED DESIGN 2	BC				
B	05.09.25	RE- ISSUE DETAILED DESIGN 1	BC				
A	07.08.25	DETAILED DESIGN ISSUE 1	BC				
REVISIONS							




Sydney Office—
L2, 8 Windmill St, Sydney NSW 2000
P / +61 2 9770 3300
E / info@bgeeng.com
bgeeng.com—


PROJECT
MANNERING PARK
SHARED PATH DETAILED DESIGN PHASE
STAGE 1

STATUS			
DETAILED DESIGN NOT TO BE USED FOR CONSTRUCTION			
DRAWN JL	DESIGNED JL	CHECKED BC	APPROVED BC
DATUM AHD	GRID GDA-20	SCALE AS SHOWN	AT A1 SIZE


TITLE		
CROSS SECTIONS MAIN PATH SHEET 5 OF 13		
PROJECT No. S24098	DRAWING No. C-0264	REV E

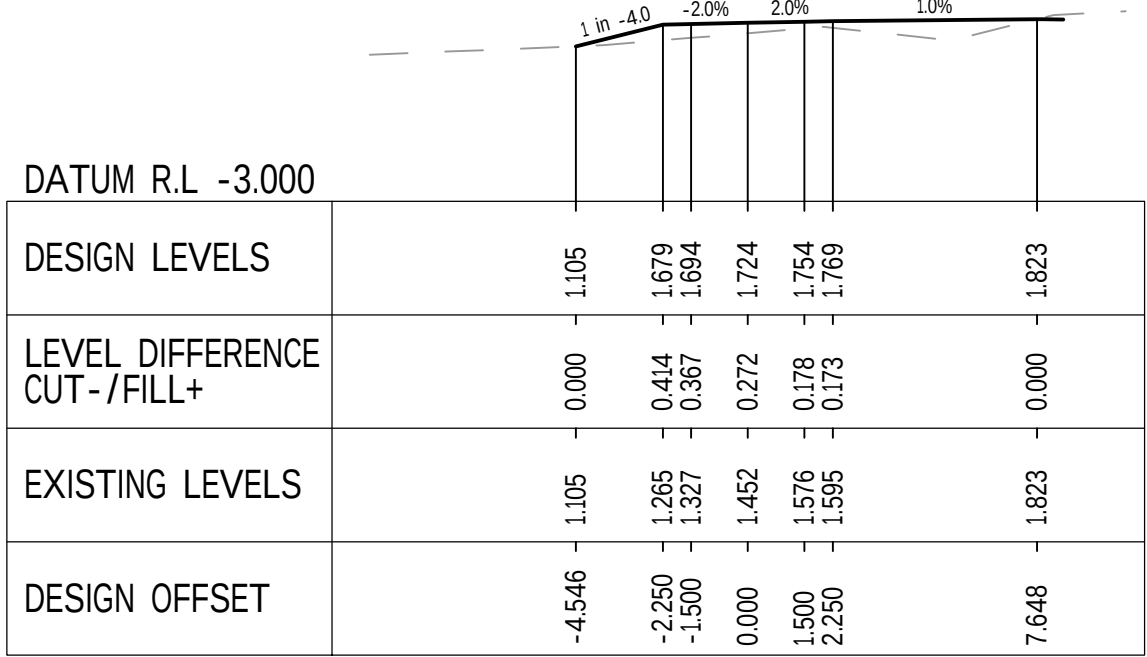


CH 1240.000

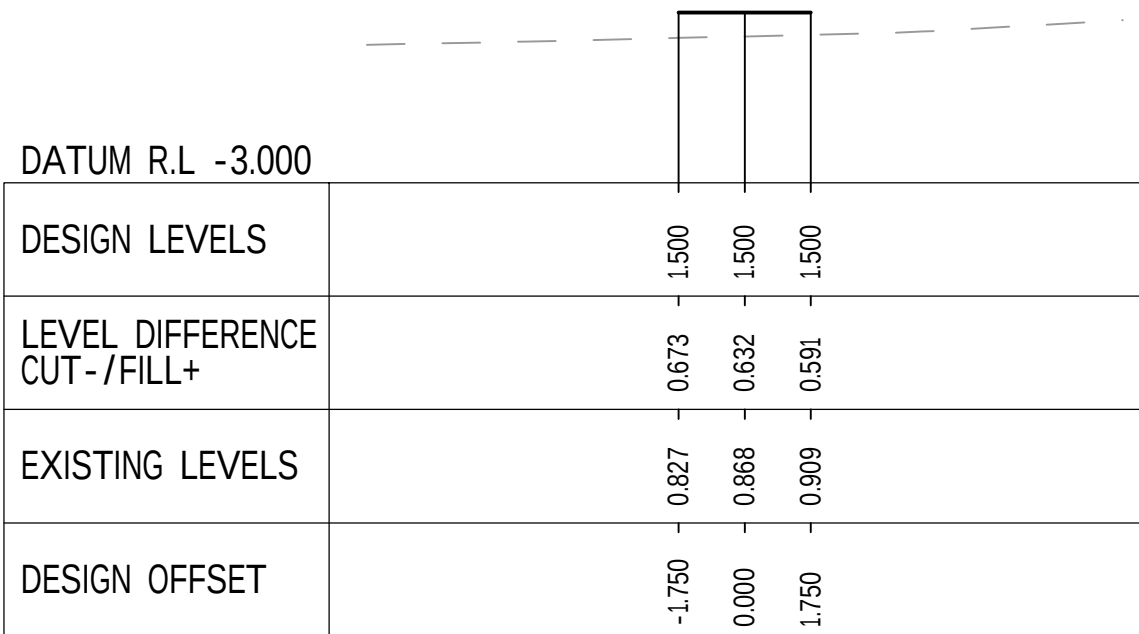


CH 1300.000

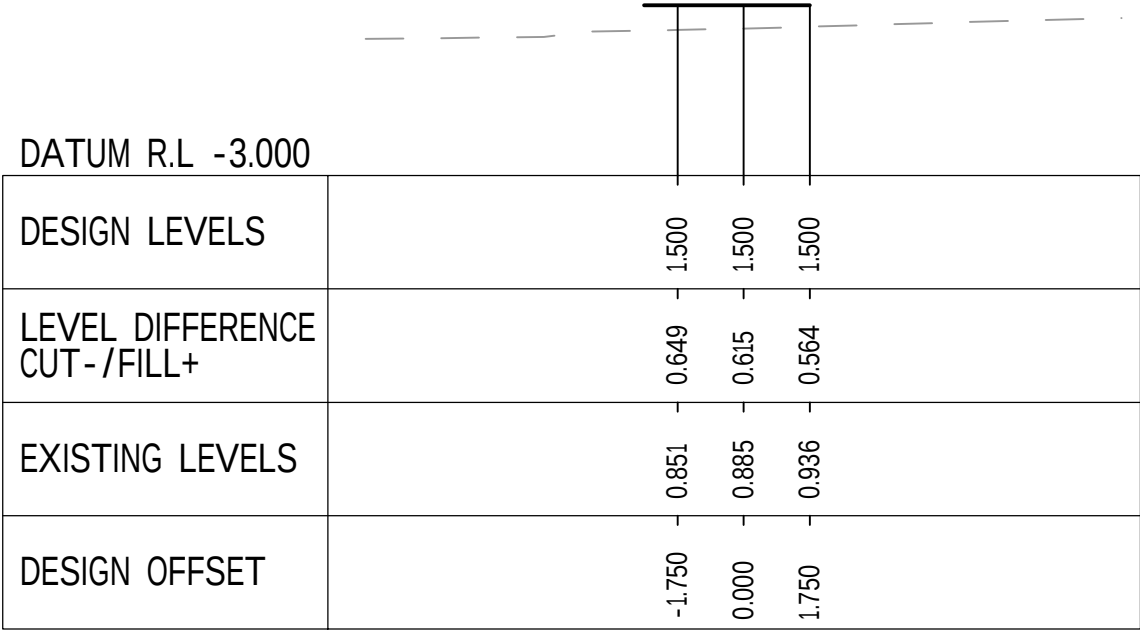


CH 1360.000

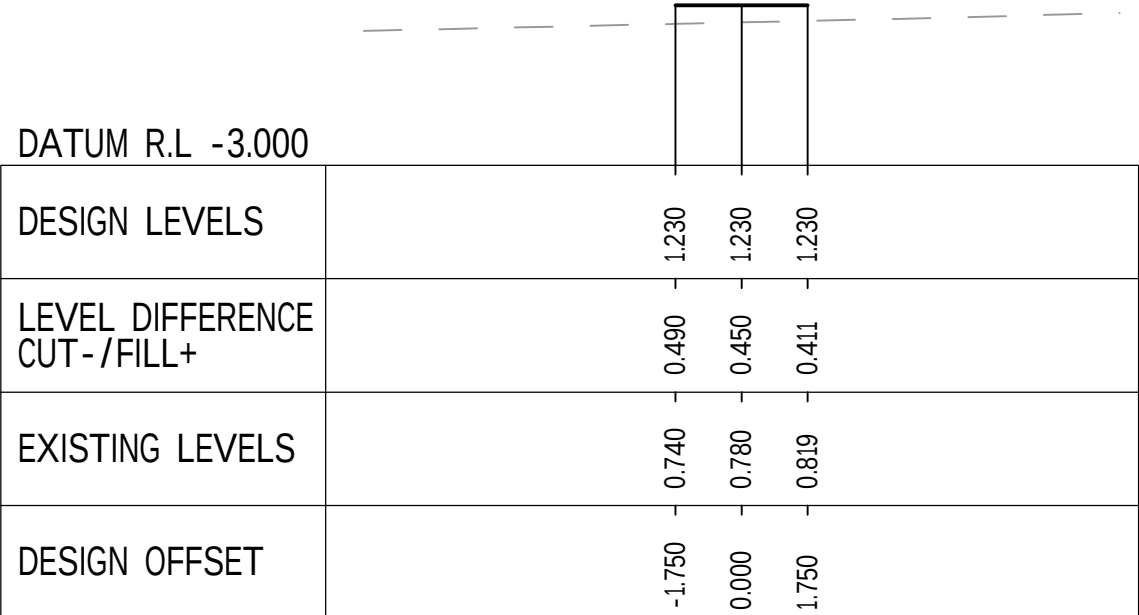


CH 1420.000

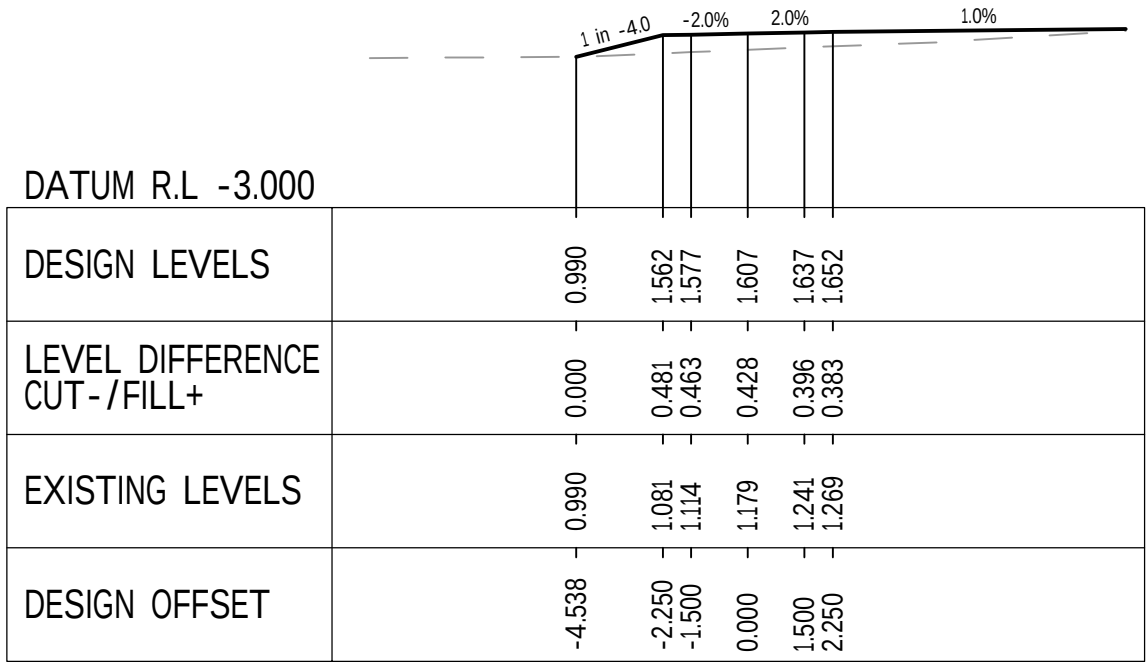


CH 1220.000

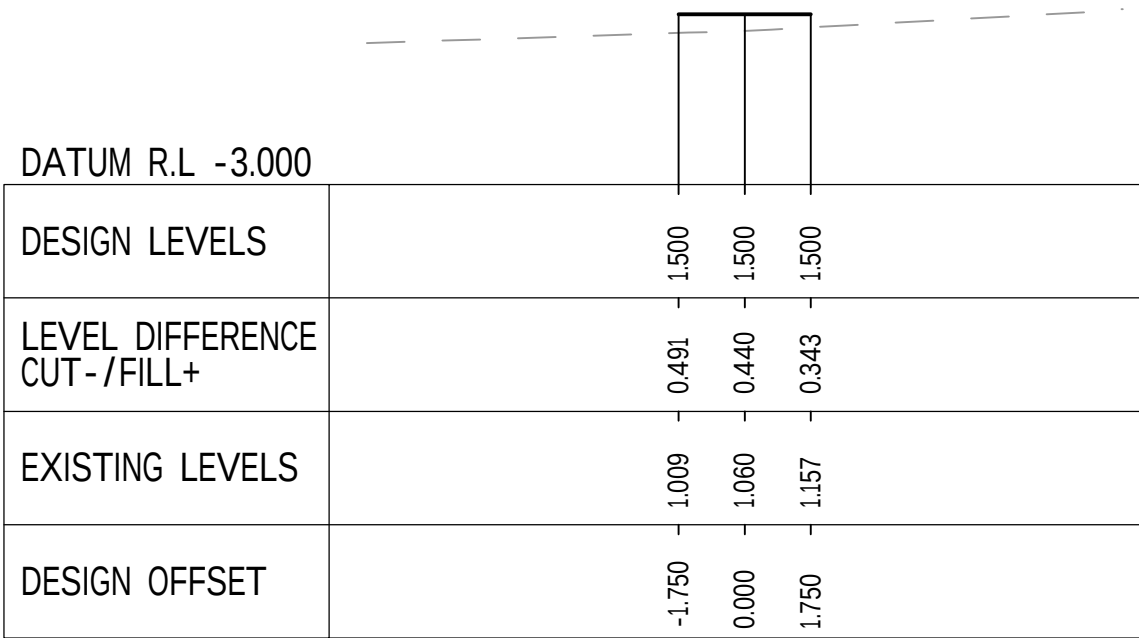


CH 1280.000

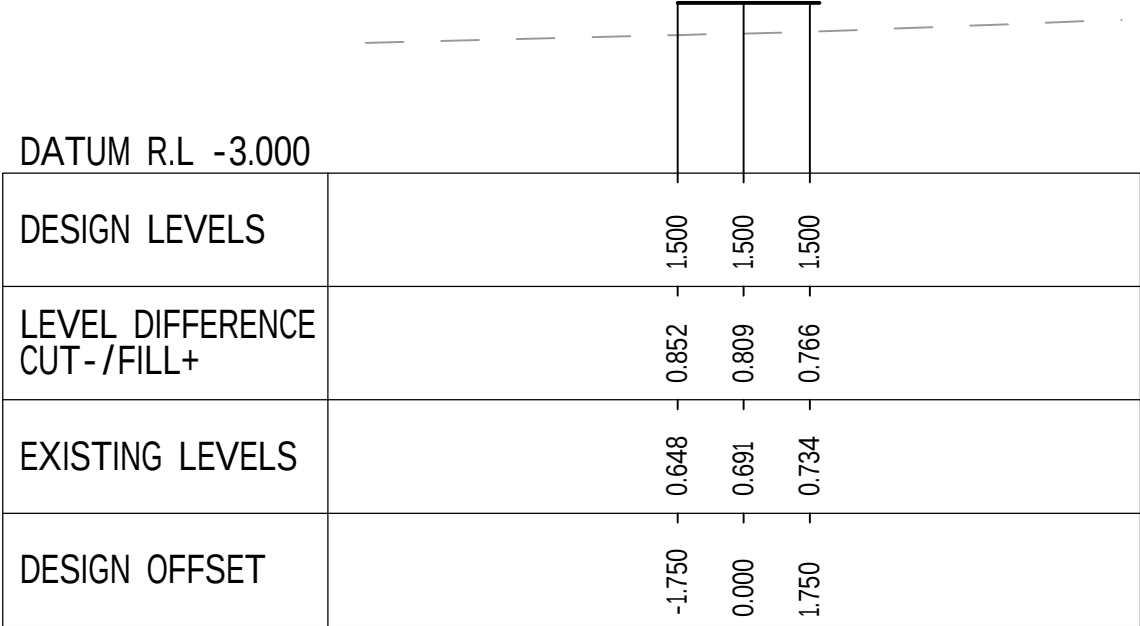


CH 1340.000

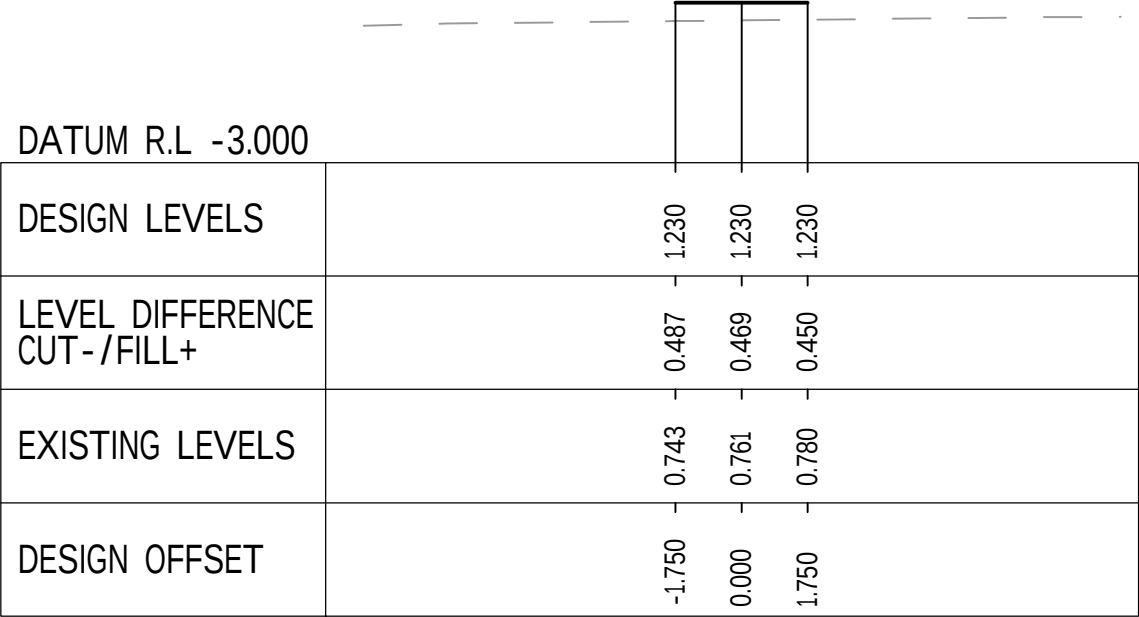


CH 1400.000

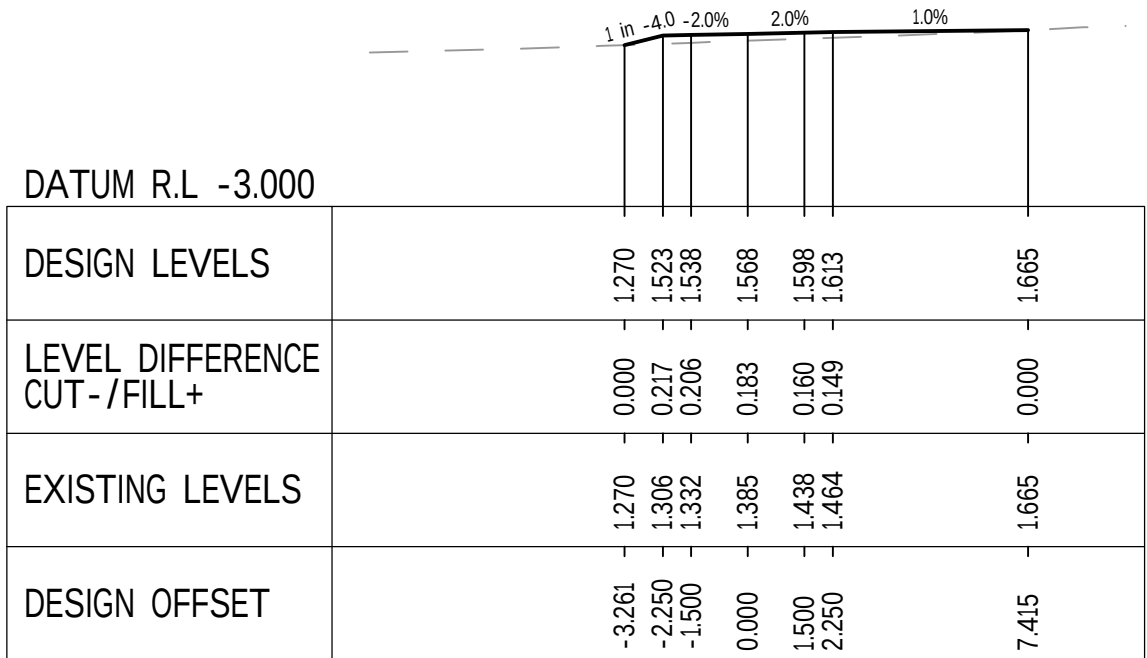


CH 1200.000

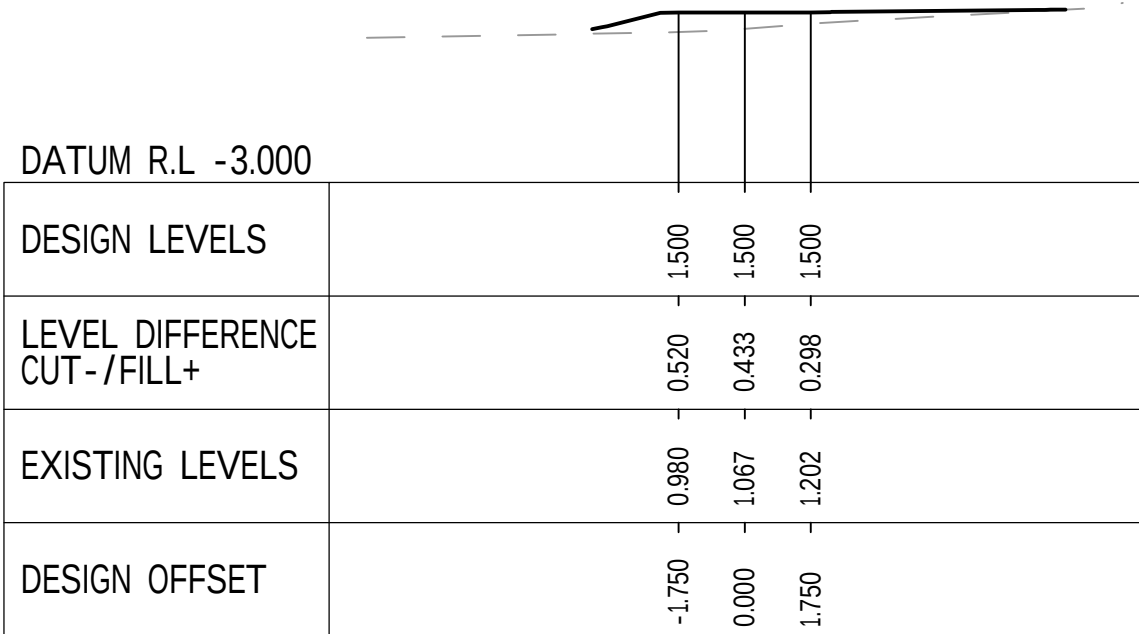

CH 1260.000

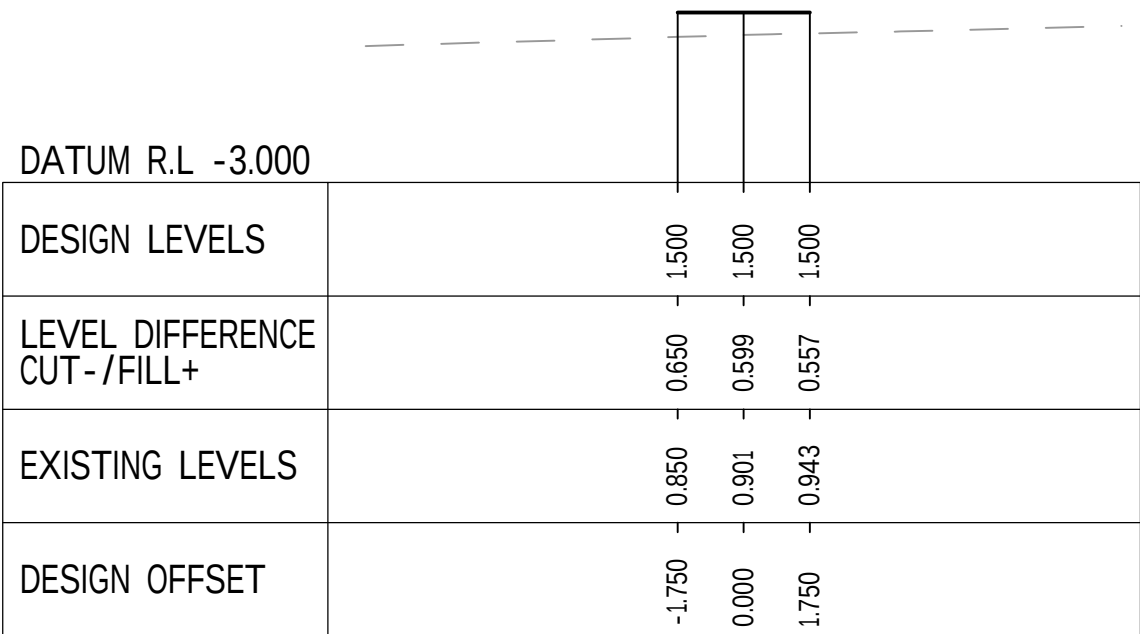

CH 1320.000

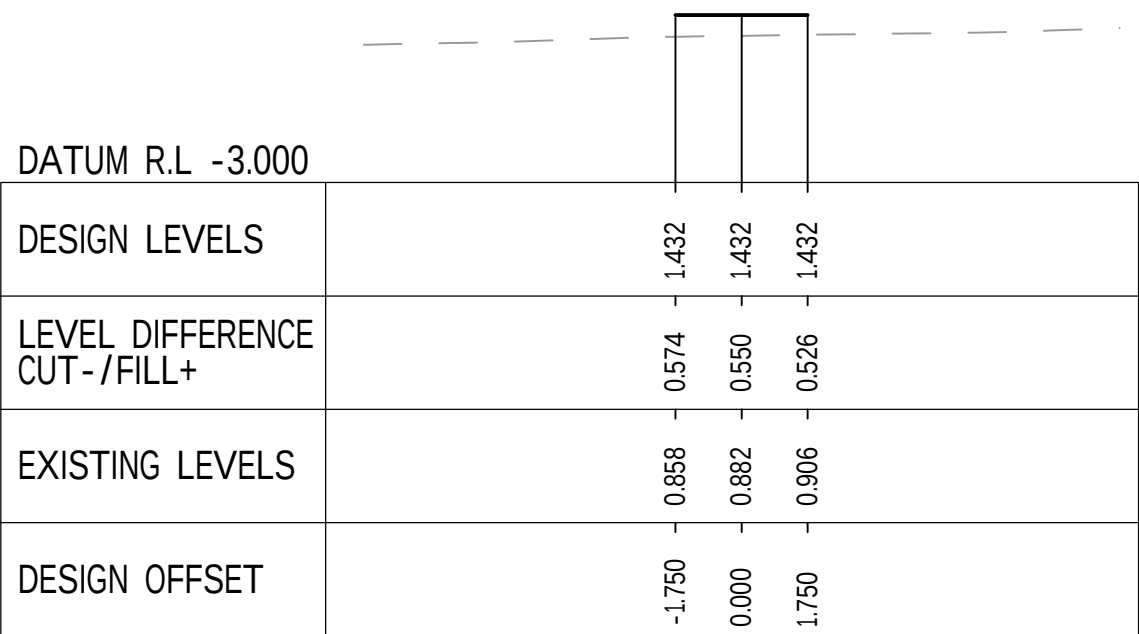

CH 1380.000



REV	DATE	DESCRIPTION	RVD	REV	DATE	DESCRIPTION	RVD
E	10.12.25	RE-ISSUED DETAILED DESIGN 2	BC				
D	3.12.25	RE-ISSUED DETAILED DESIGN 2	BC				
B	05.09.25	RE-ISSUE DETAILED DESIGN 1	BC				
A	07.08.25	DETAILED DESIGN ISSUE 1	BC				
REVISIONS							
















Sydney Office—
L2, 8 Windmill St, Sydney NSW 2000
P / +61 2 9770 3300
E / info@bgeeng.com
bgeeng.com—



MANNERING PARK
SHARED PATH DETAILED DESIGN PHASE
STAGE 1

STATUS			
DETAILED DESIGN			
NOT TO BE USED FOR CONSTRUCTION			
DRAWN	DESIGNED	CHECKED	APPROVED
JL	JL	BC	BC
DATUM	GRID	SCALE	AT
AHD	GDA-20	AS SHOWN	A1 SIZE

TITLE		
CROSS SECTIONS MAIN PATH SHEET 6 OF 13		
PROJECT No.	DRAWING No.	REV
S24098	C-0265	E

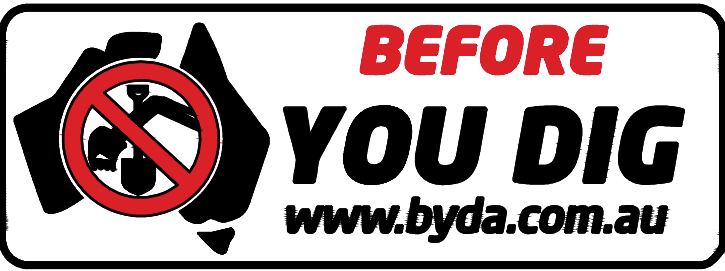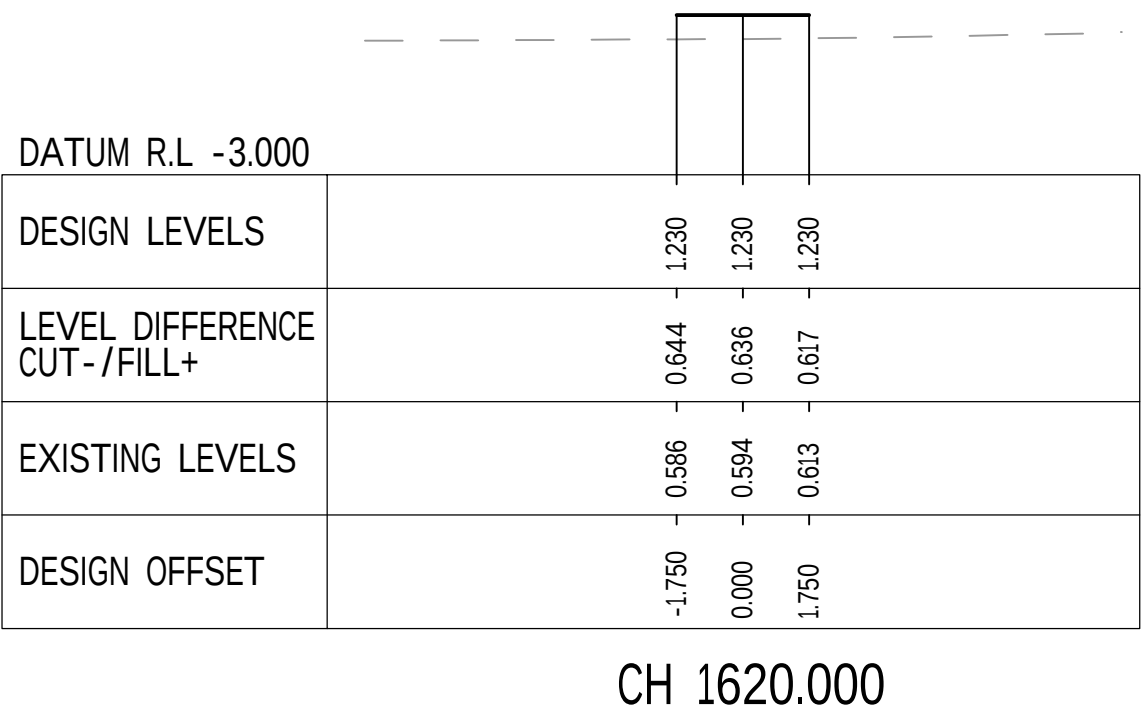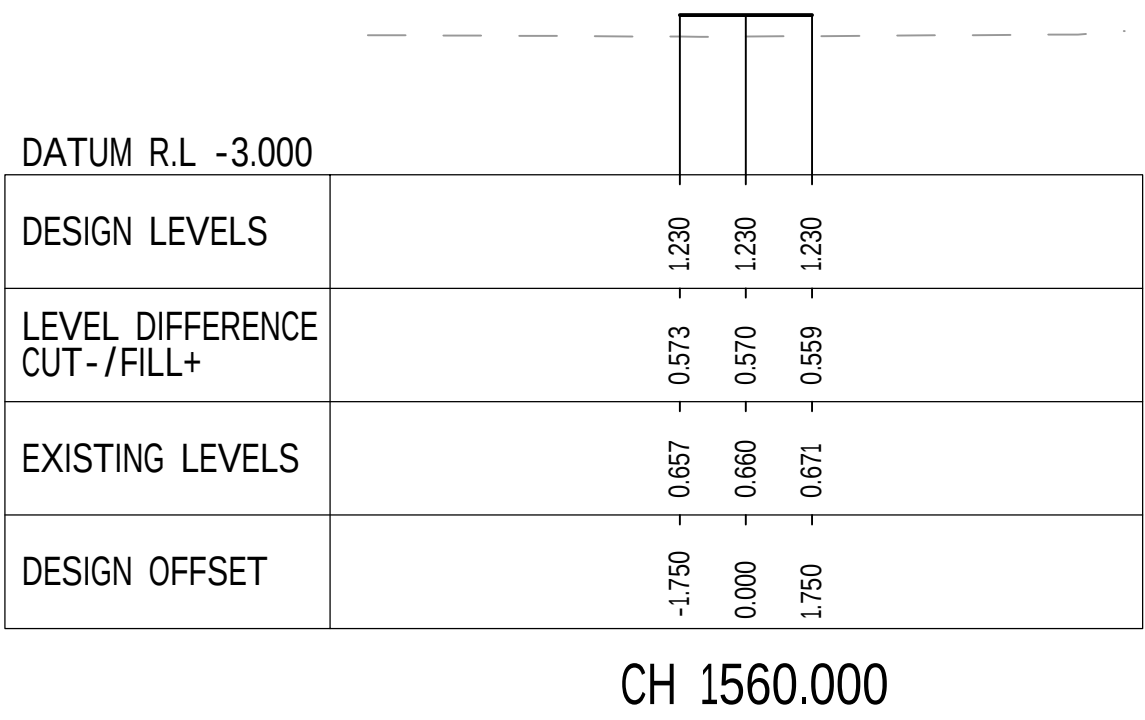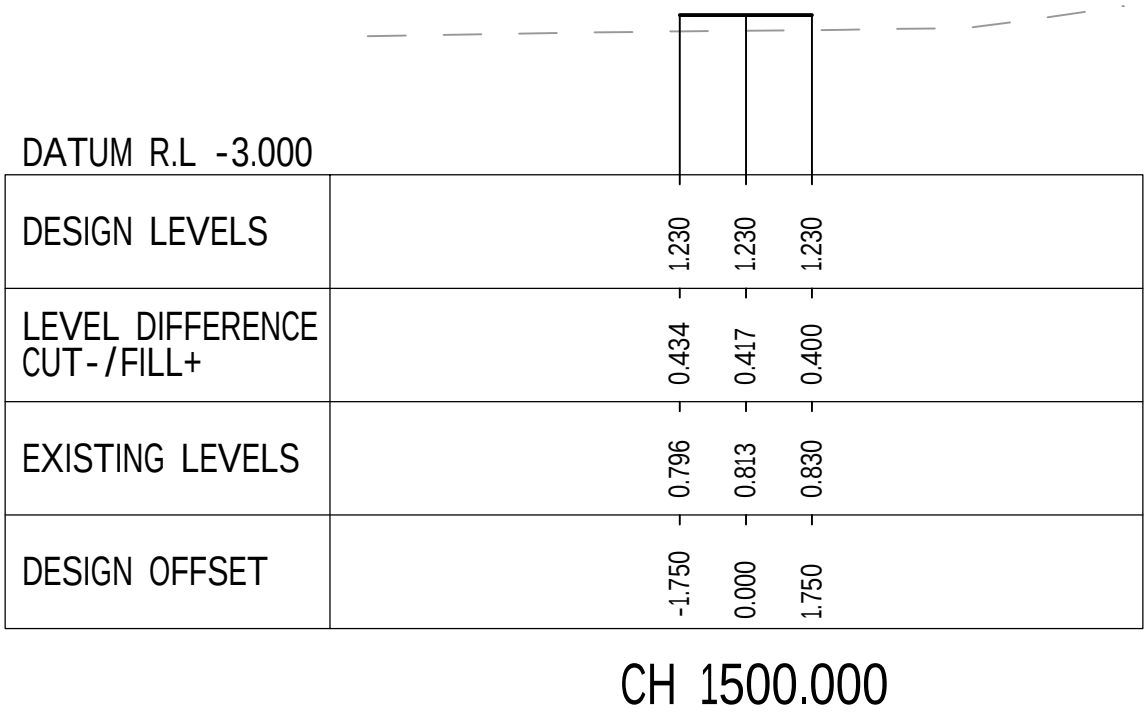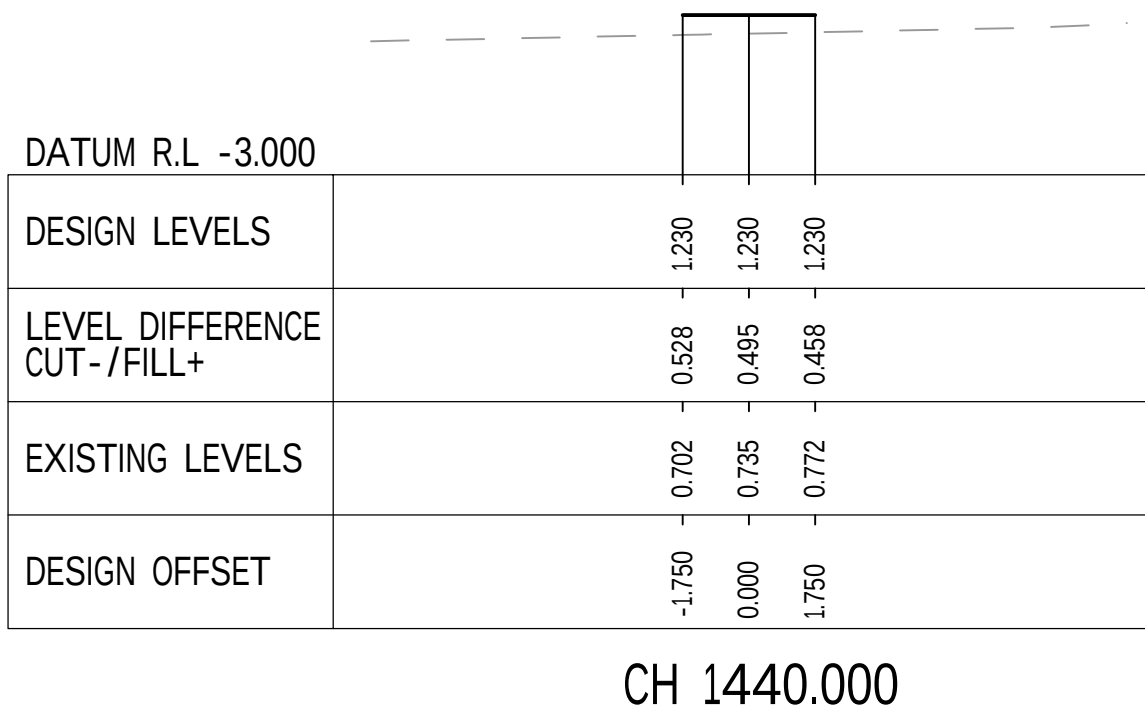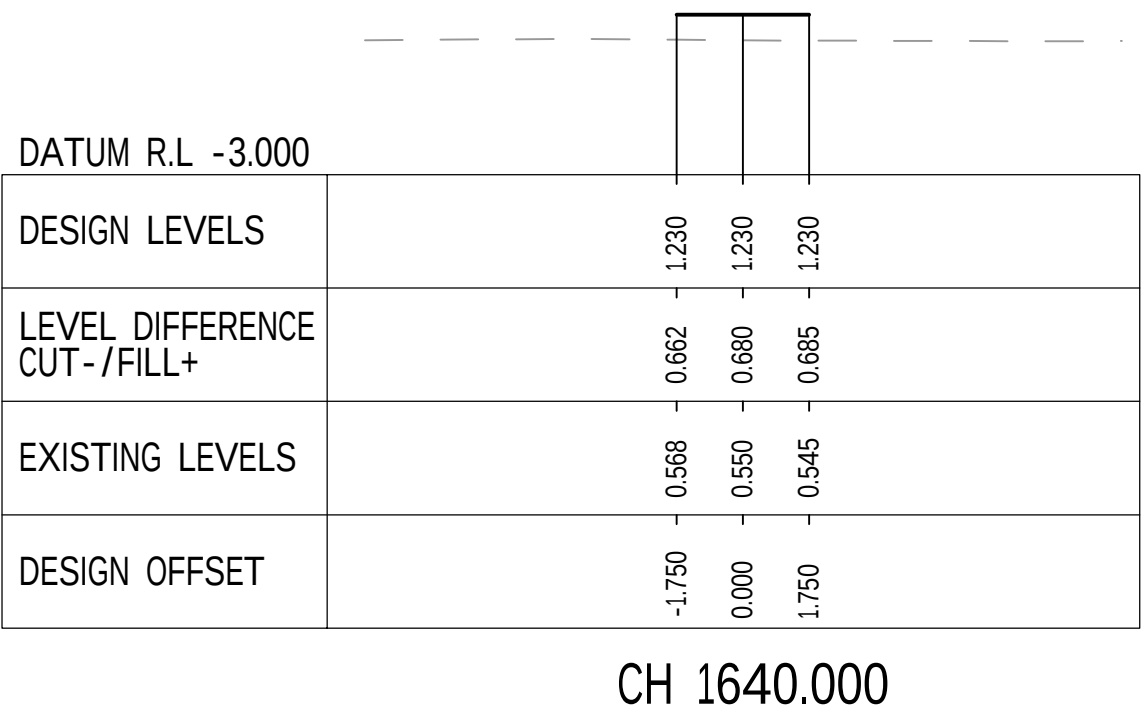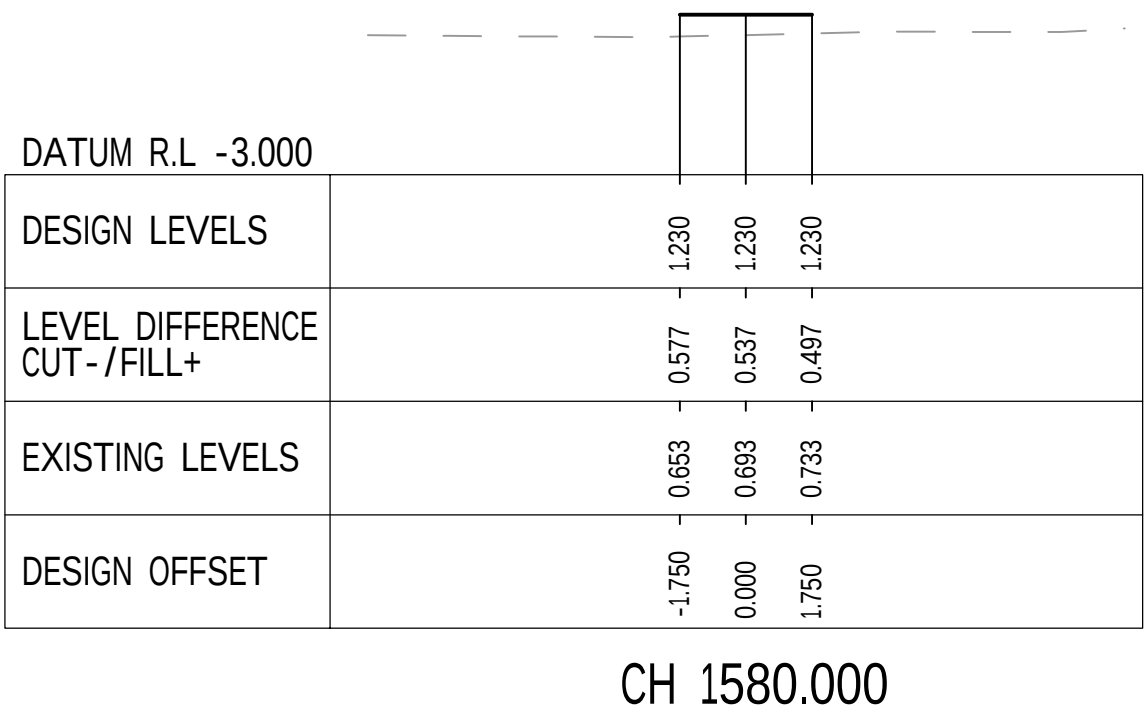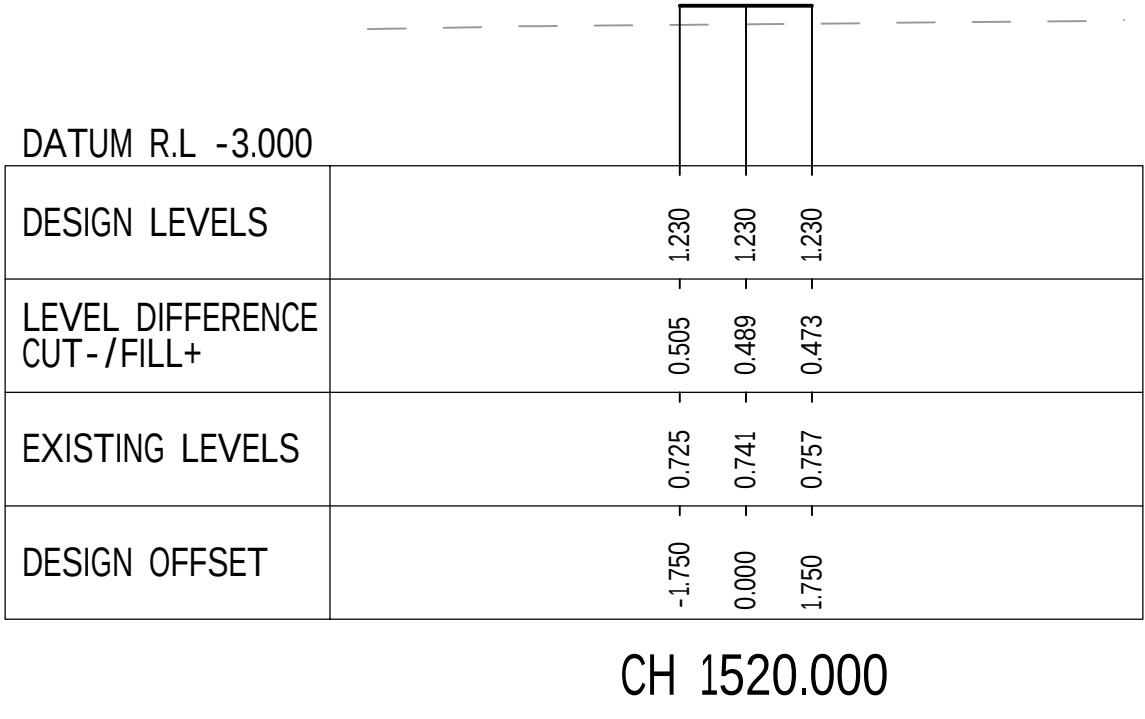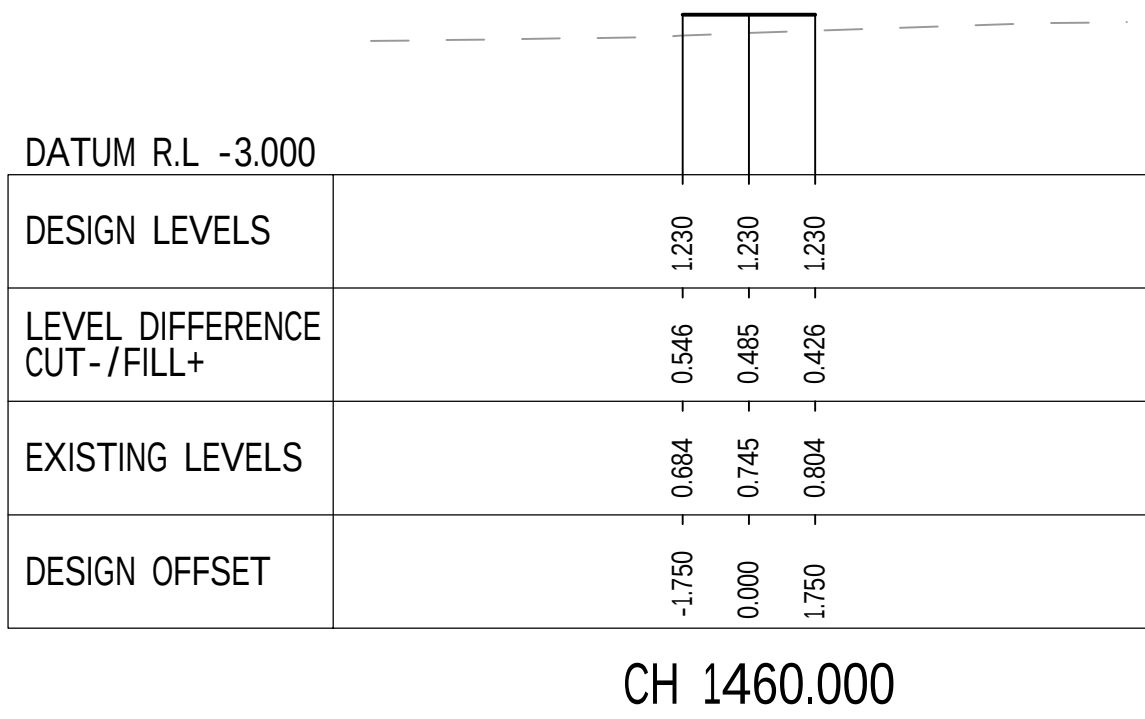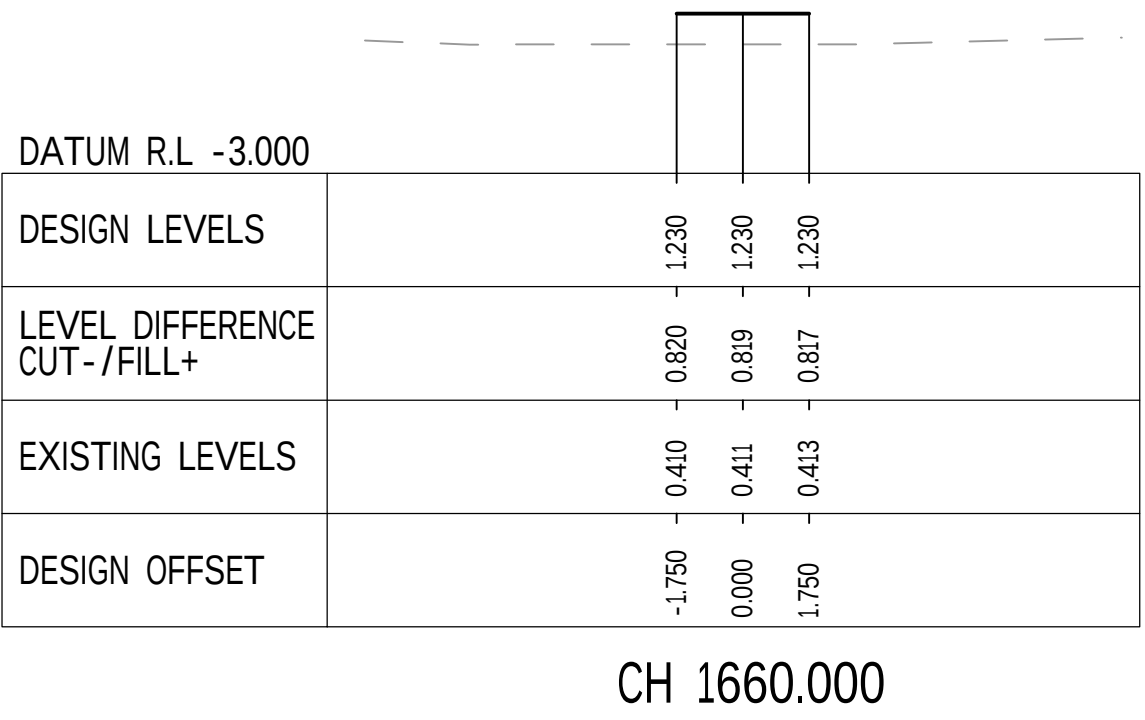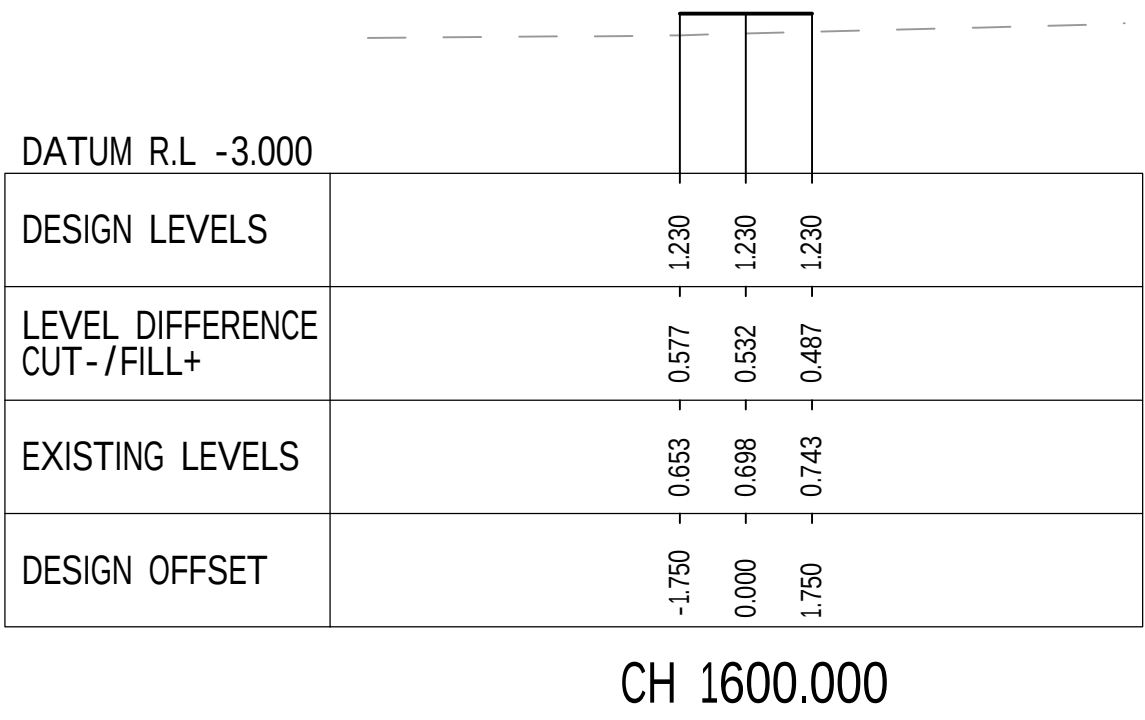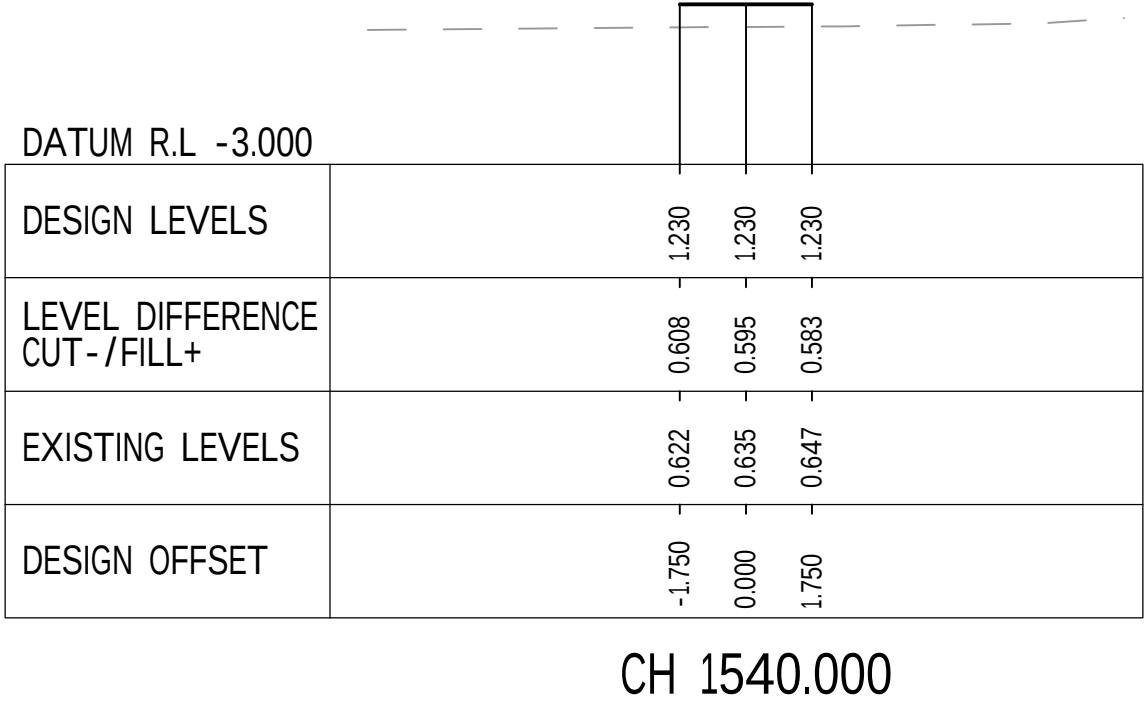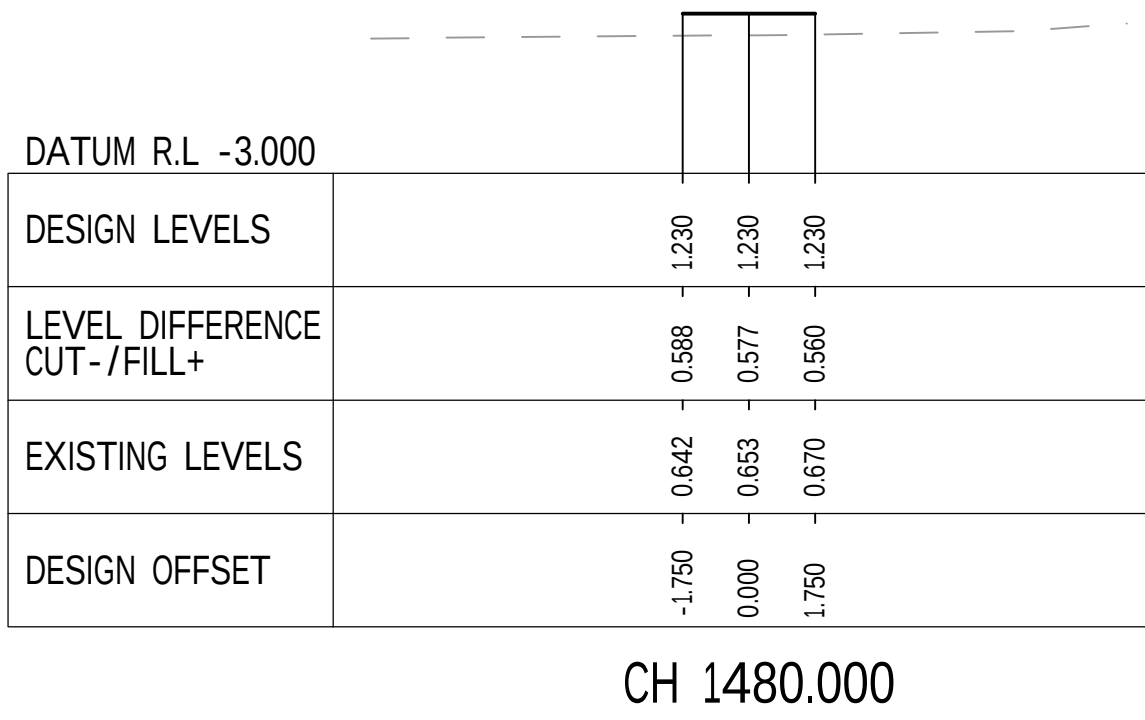

REV	DATE	DESCRIPTION	RVD	REV	DATE	DESCRIPTION	RVD
E	10.12.25	RE- ISSUED DETAILED DESIGN 2	BC				
D	3.12.25	RE- ISSUED DETAILED DESIGN 2	BC				
B	05.09.25	RE-ISSUE DETAILED DESIGN 1	BC				
A	07.08.25	DETAILED DESIGN ISSUE 1	BC				
REVISIONS							













Sydney Office—
L2, 8 Windmill St, Sydney NSW 2000
P / +61 2 9770 3300
E / info@bgeeng.com
bgeeng.com—



MANNERING PARK
SHARED PATH DETAILED DESIGN PHASE
STAGE 1

STATUS			
DETAILED DESIGN			
NOT TO BE USED FOR CONSTRUCTION			
DRAWN	DESIGNED	CHECKED	APPROVED
JL	JL	BC	BC
DATUM	GRID	SCALE	AT A1 SIZE
AHD	GDA-20	AS SHOWN	

TITLE		
CROSS SECTIONS MAIN PATH SHEET 7 OF 13		
PROJECT No.	DRAWING No.	REV
S24098	C-0266	E

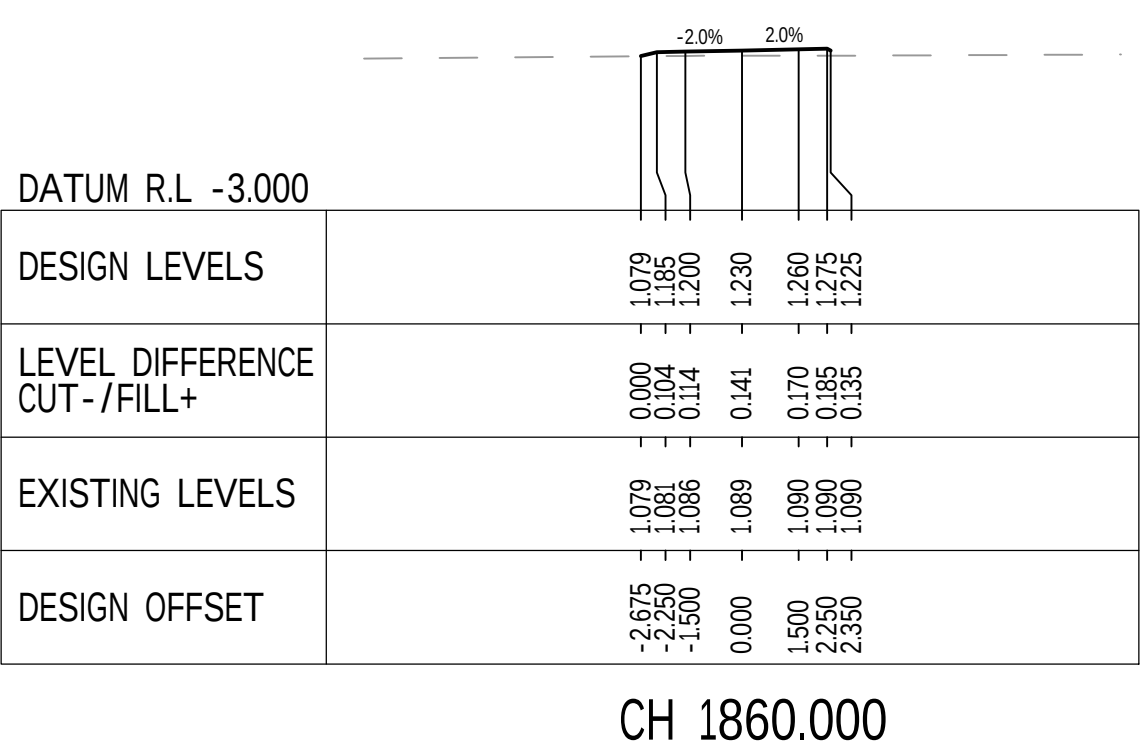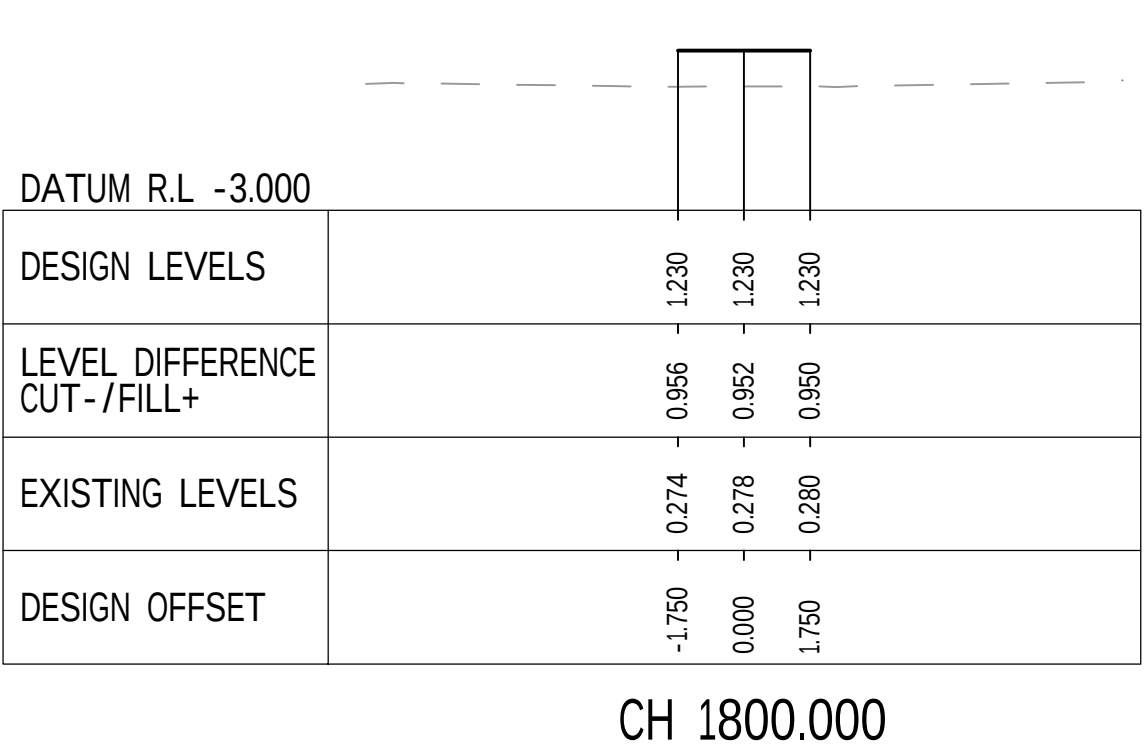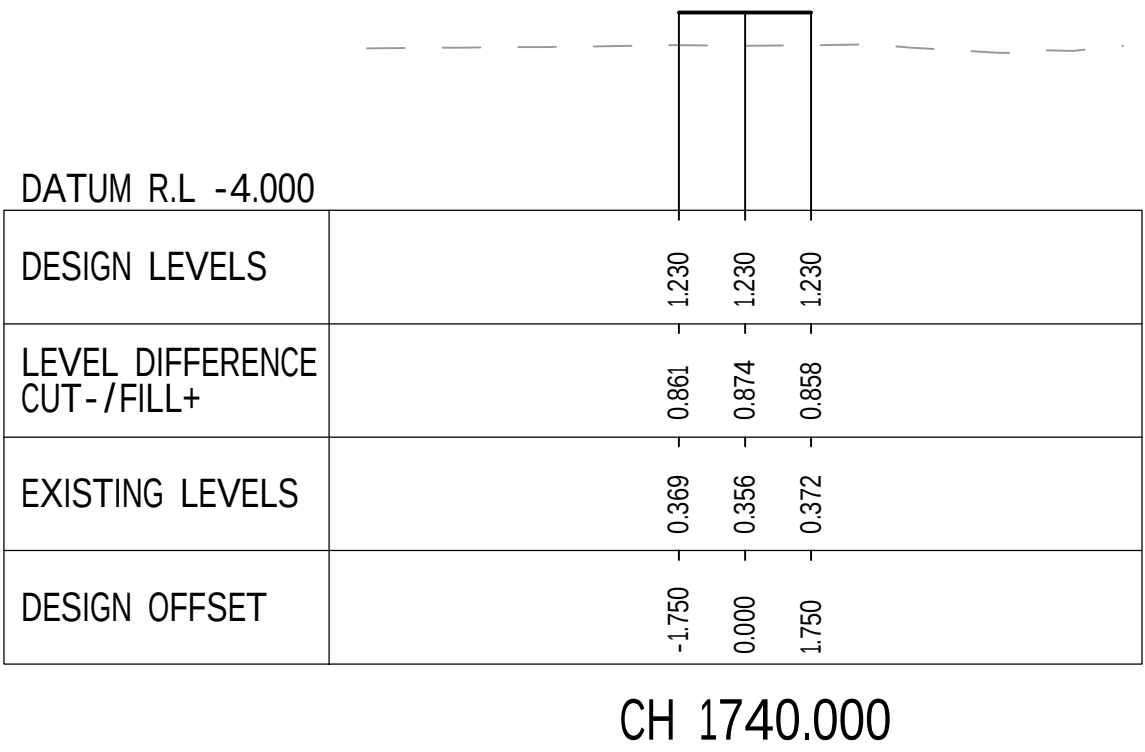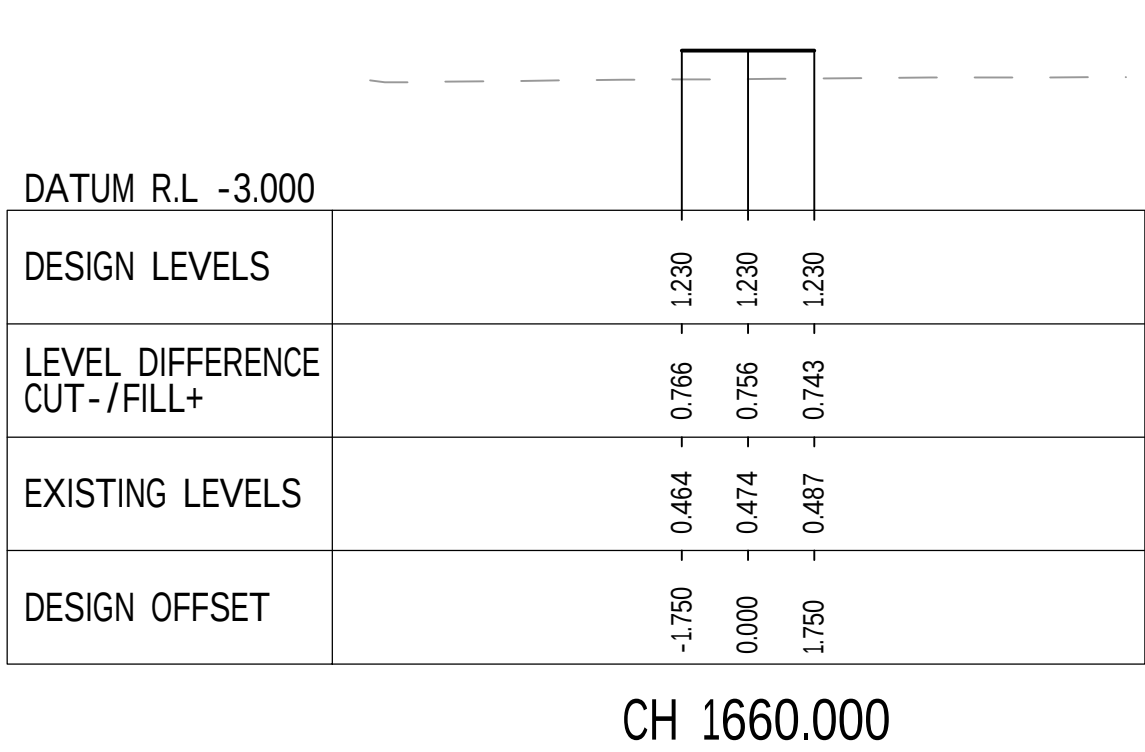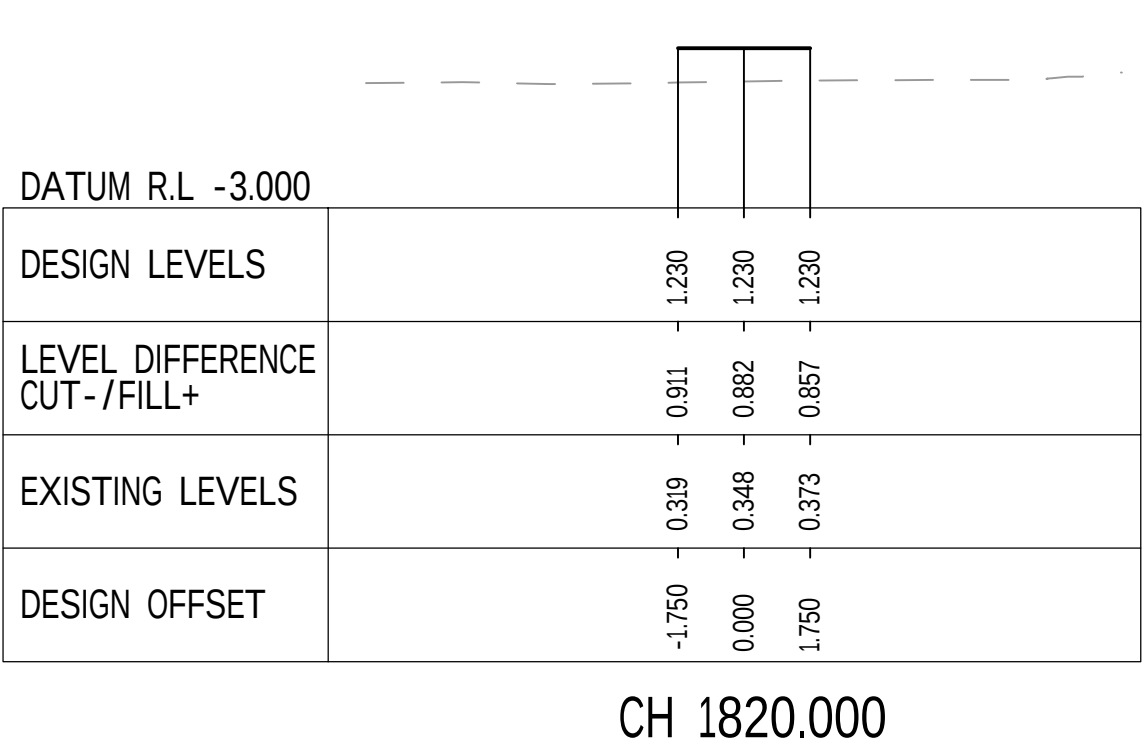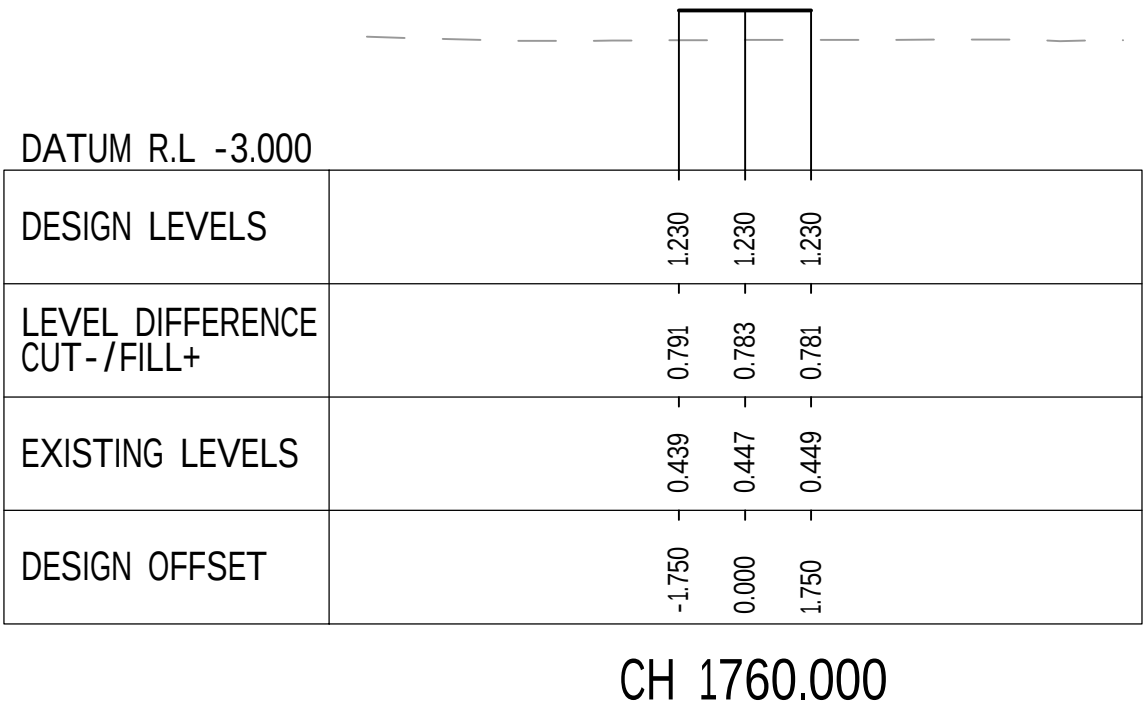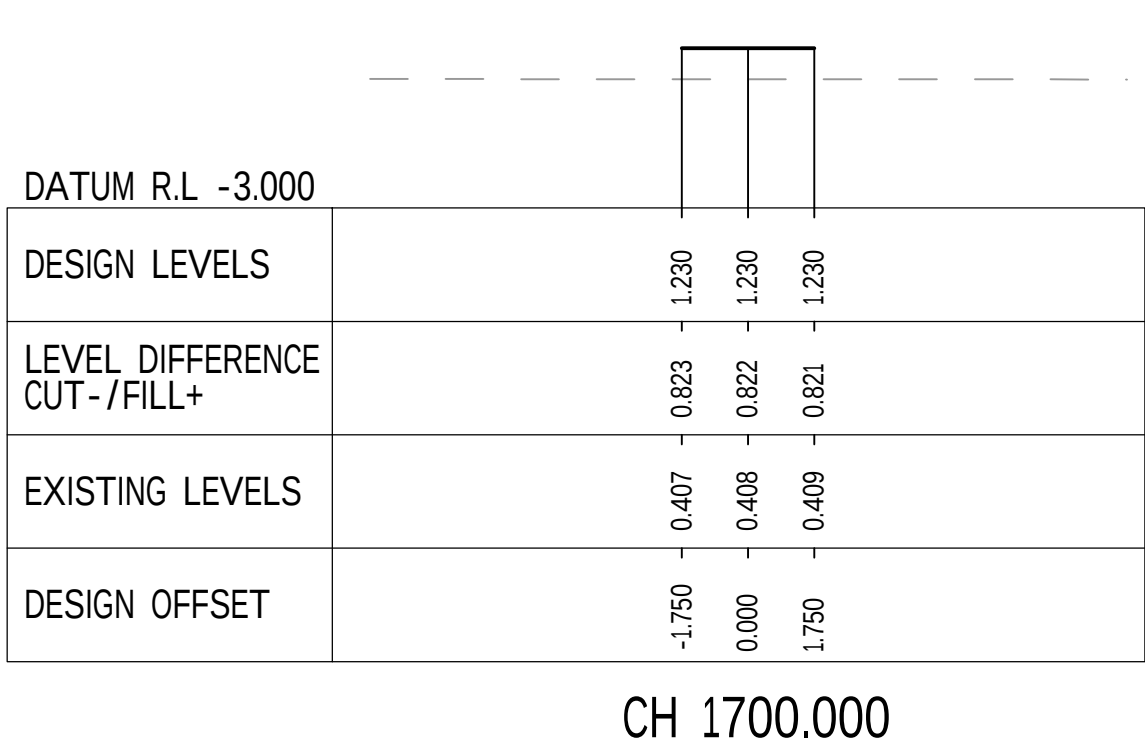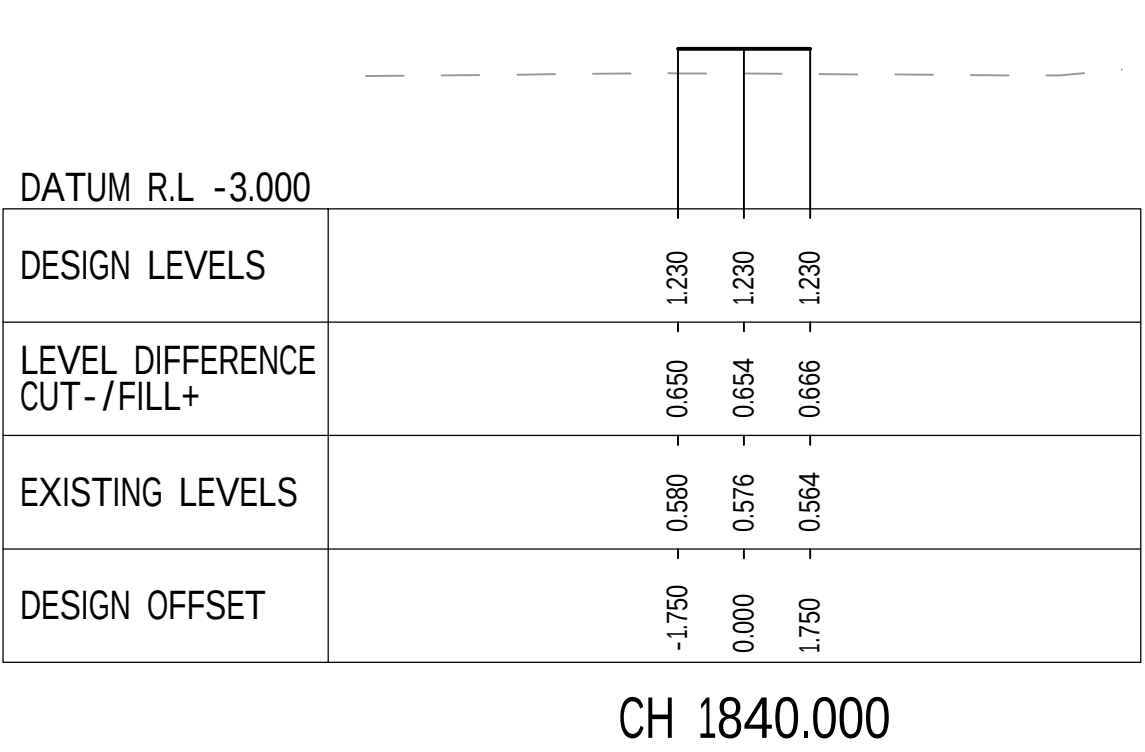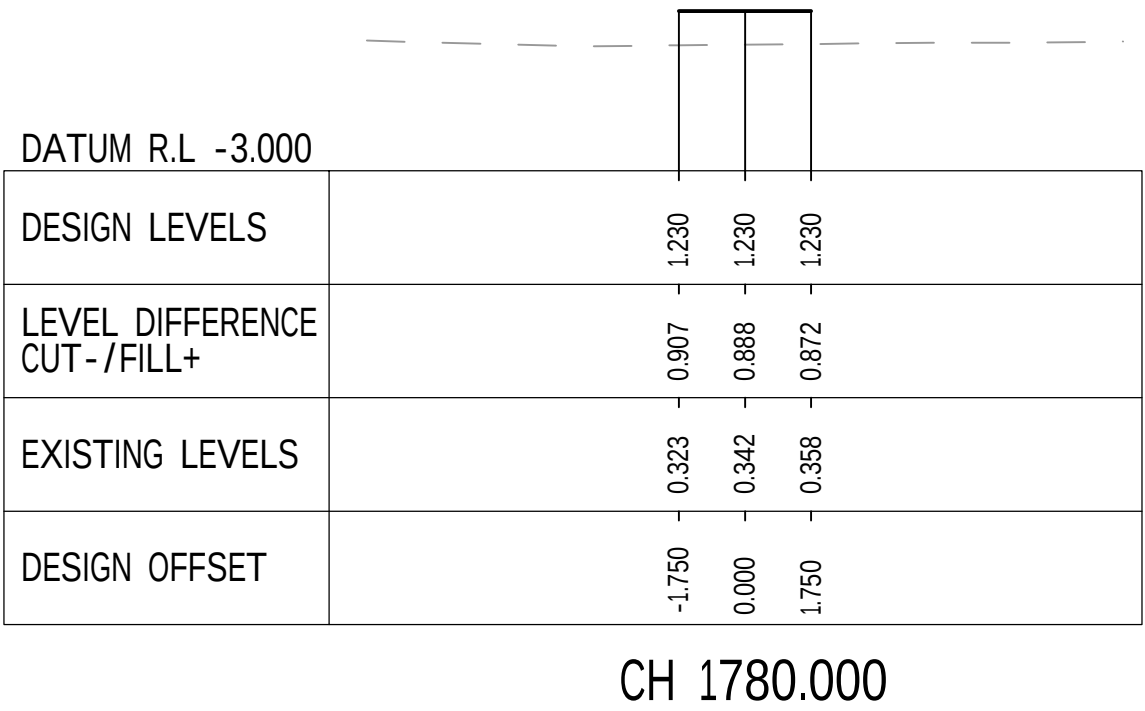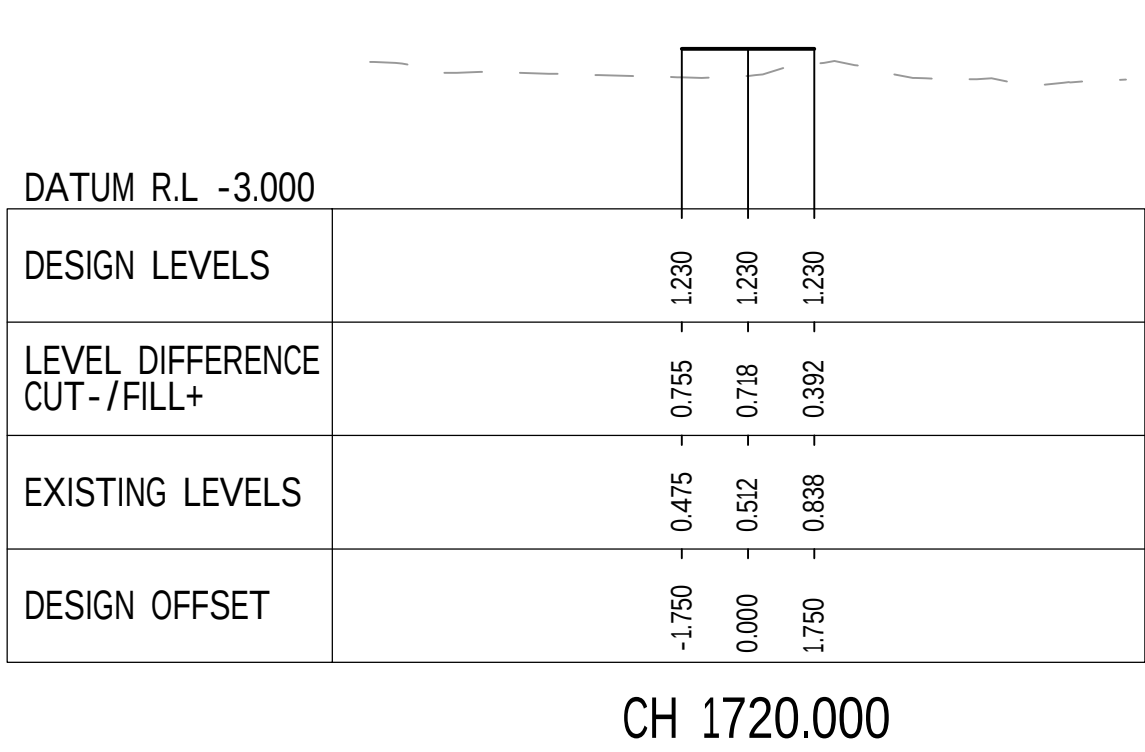

REV	DATE	DESCRIPTION	RVD	REV	DATE	DESCRIPTION	RVD
E	10.12.25	RE- ISSUED DETAILED DESIGN 2	BC				
D	3.12.25	RE- ISSUED DETAILED DESIGN 2	BC				
B	05.09.25	RE-ISSUE DETAILED DESIGN 1	BC				
A	07.08.25	DETAILED DESIGN ISSUE 1	BC				
REVISIONS							




Sydney Office—
L2, 8 Windmill St, Sydney NSW 2000
P / +61 2 9770 3300
E / info@bgeeng.com
bgeeng.com—


MANNERING PARK
SHARED PATH DETAILED DESIGN PHASE
STAGE 1

STATUS			
DETAILED DESIGN NOT TO BE USED FOR CONSTRUCTION			
DRAWN JL	DESIGNED JL	CHECKED BC	APPROVED BC
DATUM AHD	GRID GDA-20	SCALE AS SHOWN	AT A1 SIZE


TITLE		
CROSS SECTIONS MAIN PATH SHEET 8 OF 13		
PROJECT No. S24098	DRAWING No. C-0267	REV E

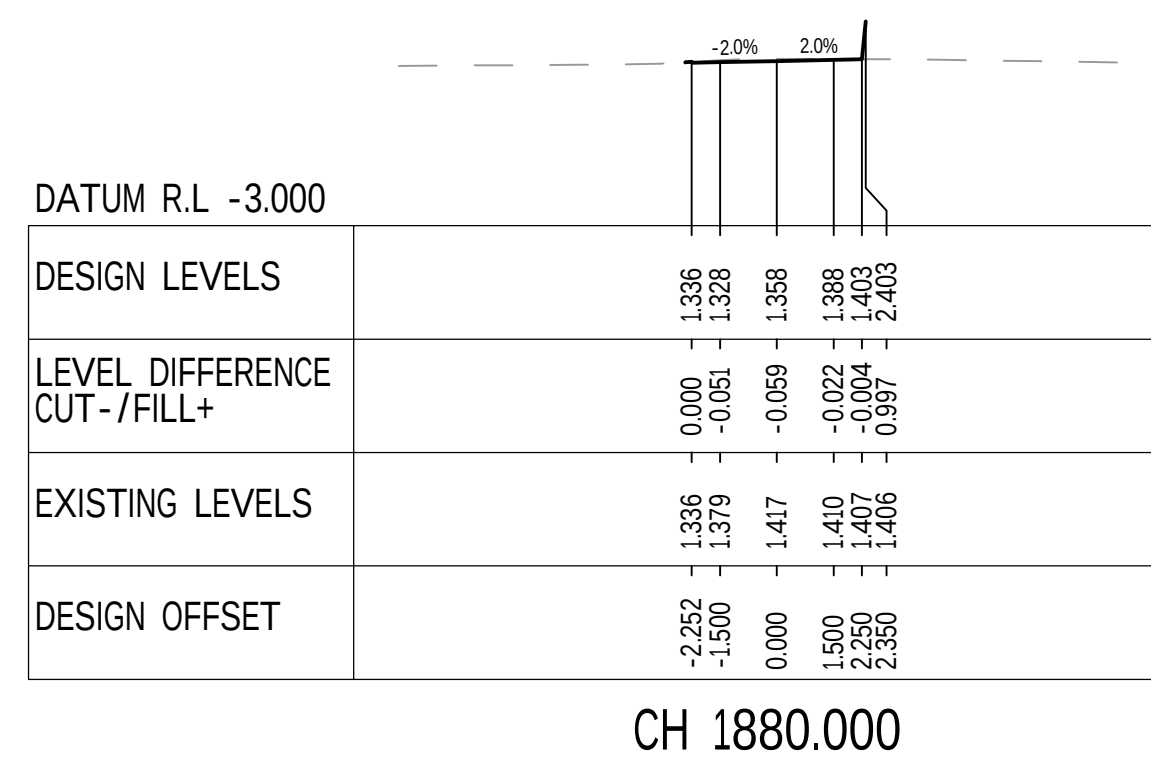


CH 1880.000

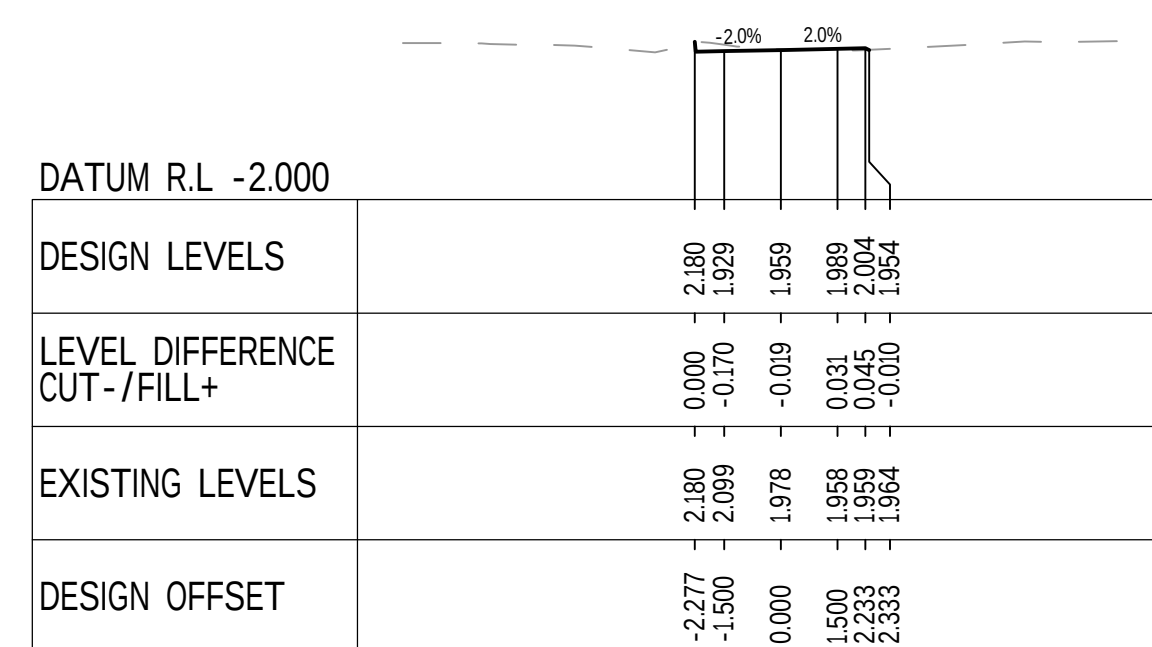


CH 1940.000

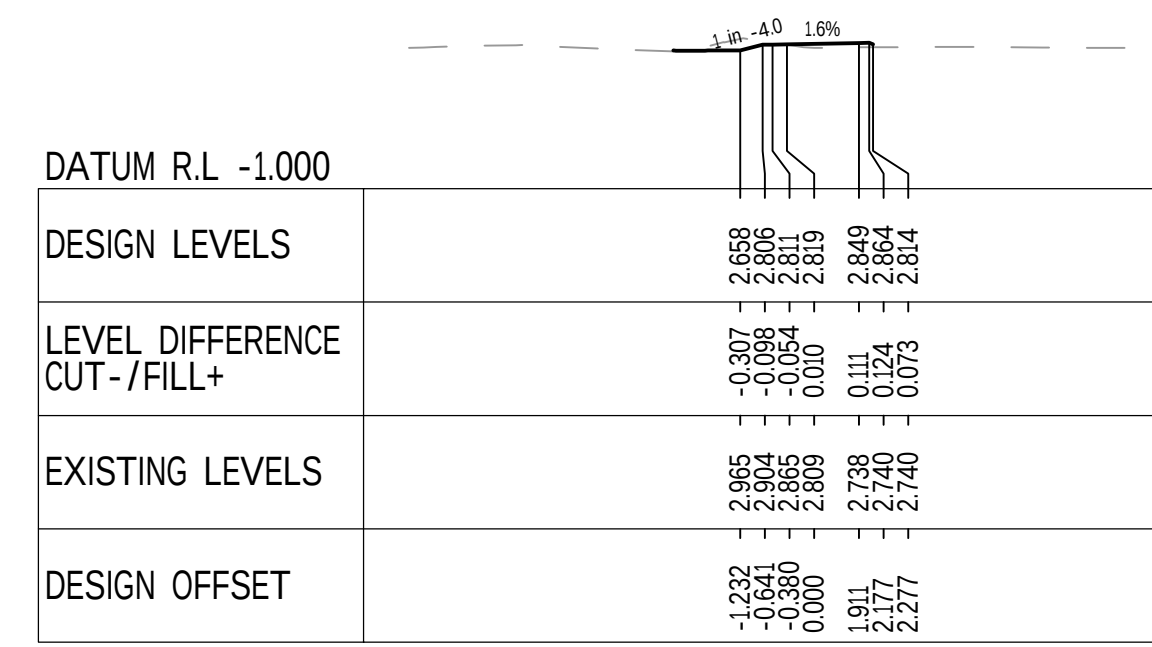


CH 2000.000

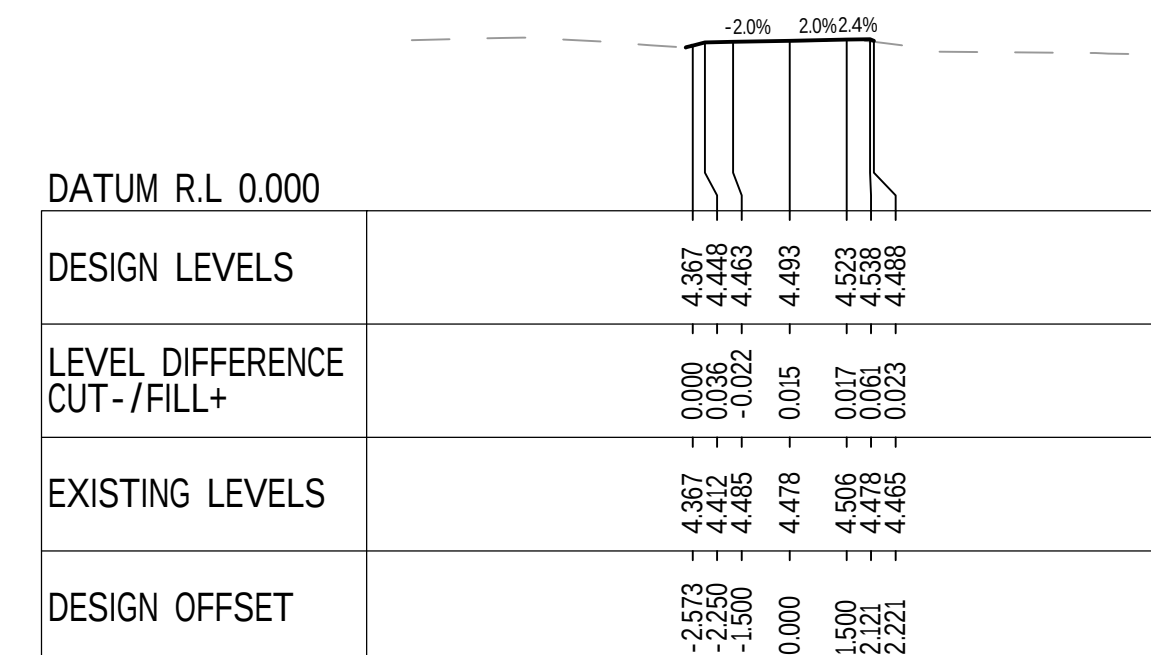


CH 2060.000

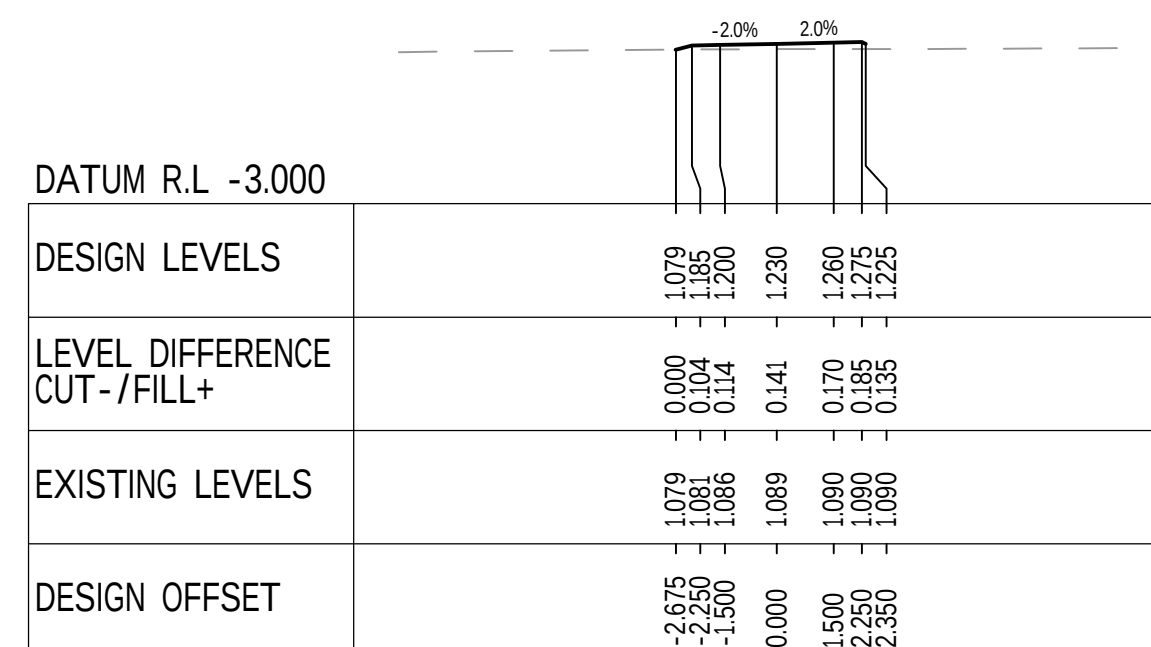


CH 1860.000

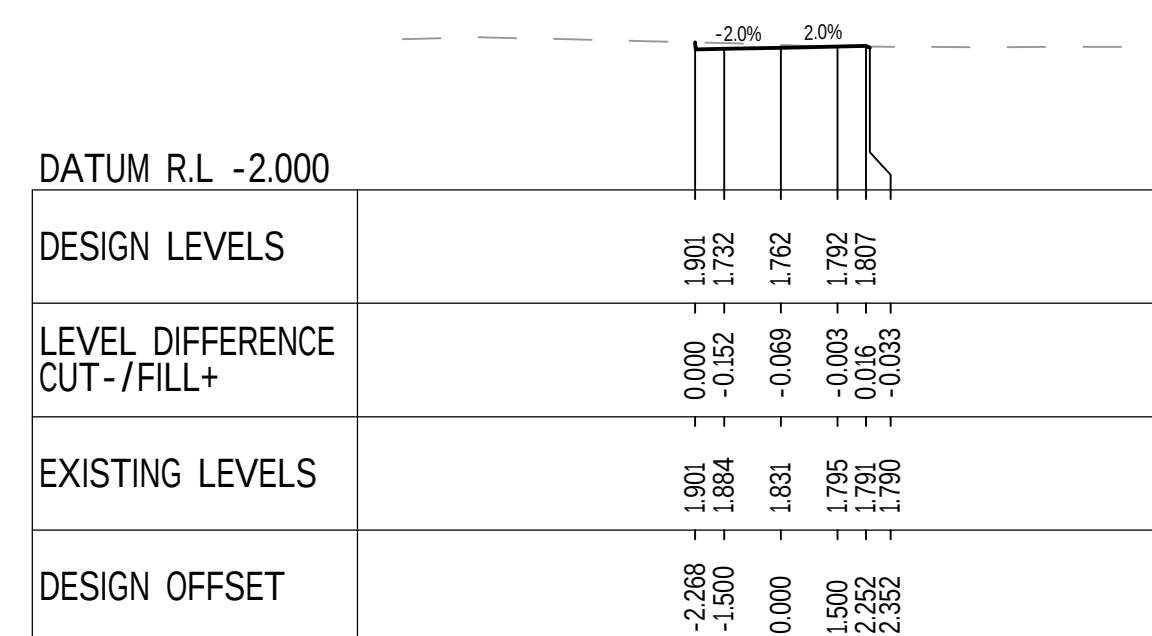


CH 1920.000

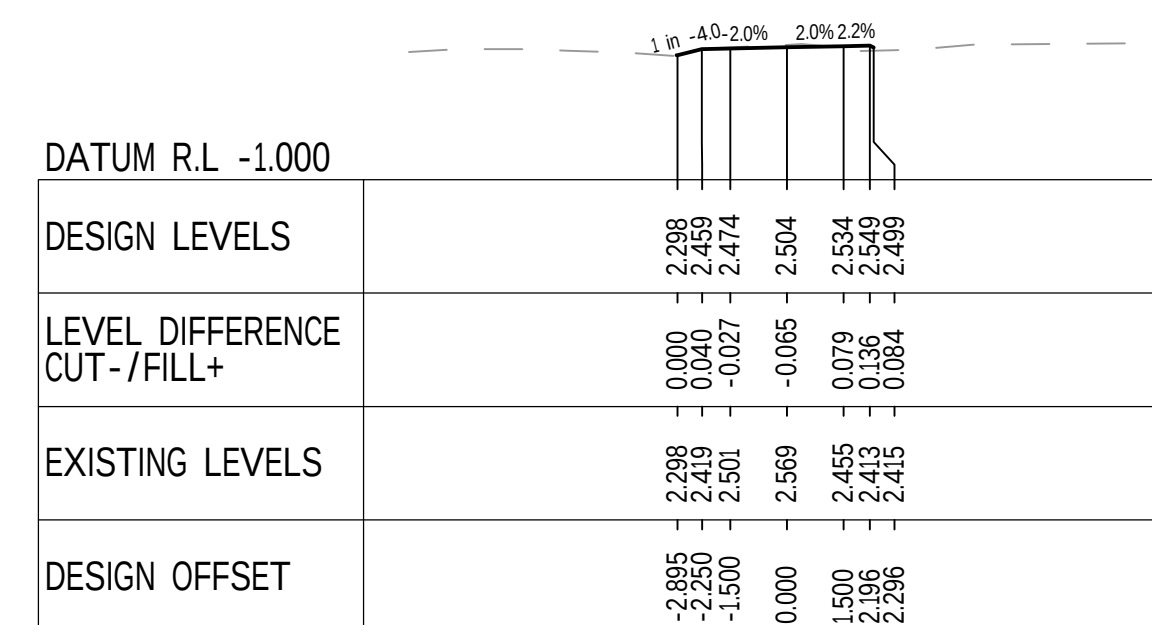


CH 1980.000

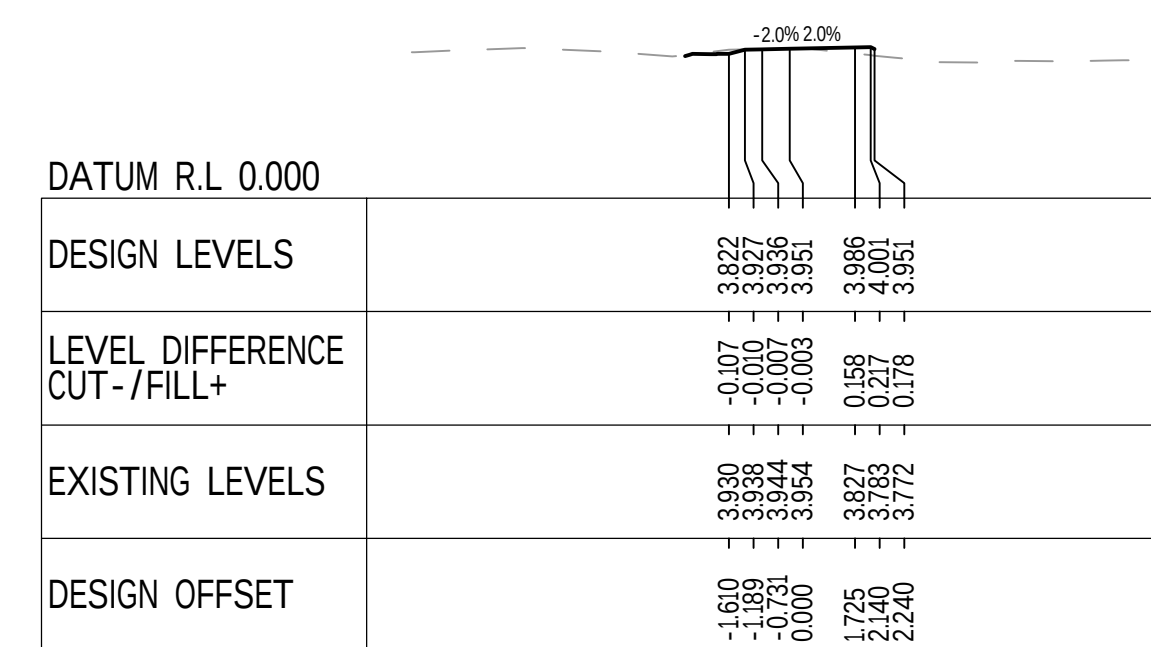


CH 2040.000

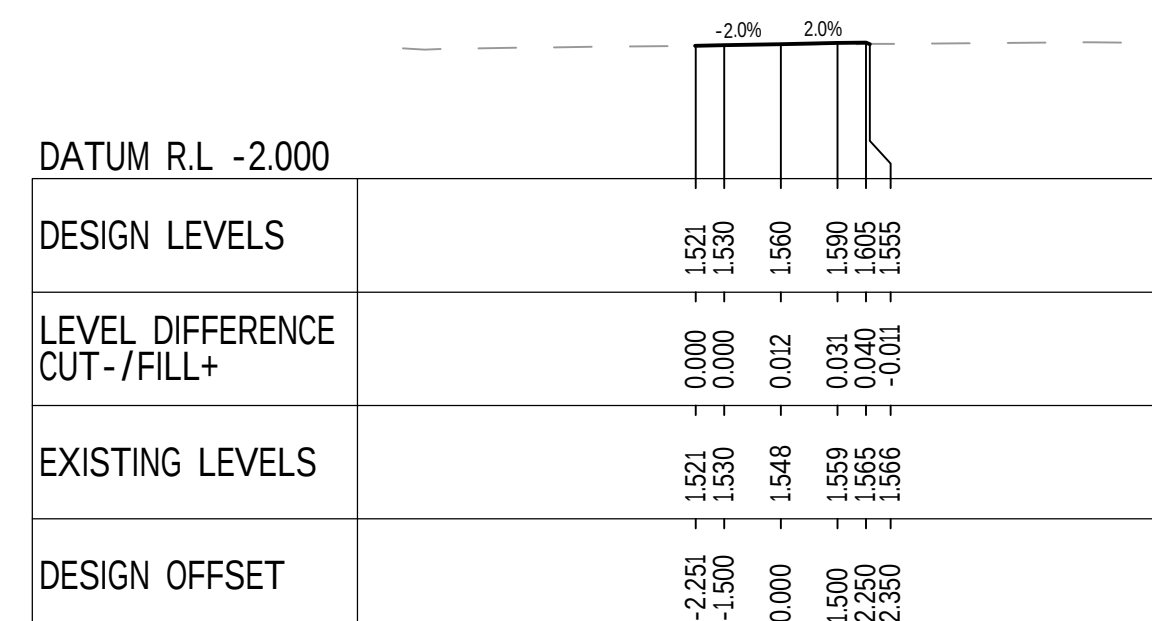

CH 1900.000

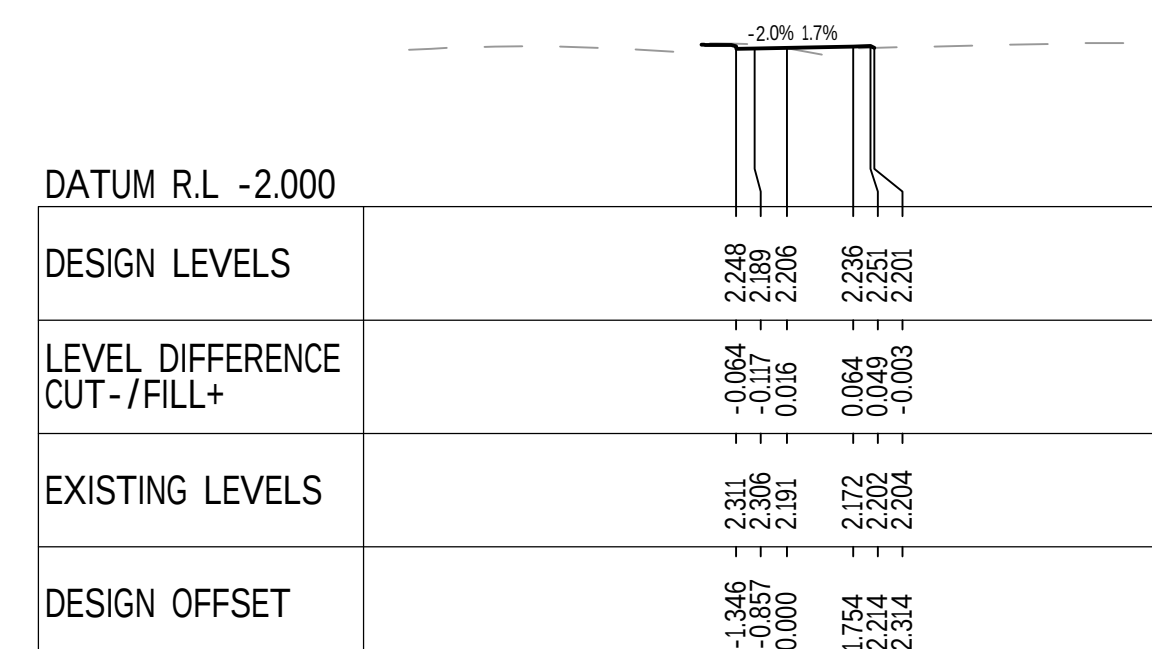













CH 1960.000

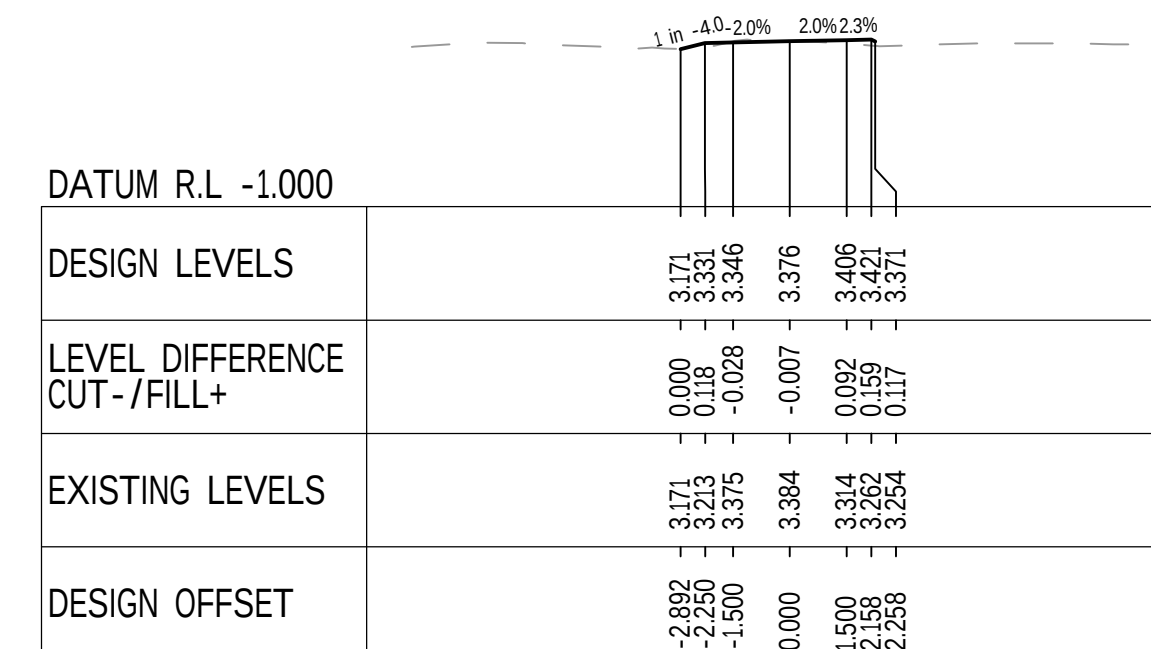

CH 2020.000



										CLIENT																				Sydney Office— L2, 8 Windmill St, Sydney NSW 2000 P / +61 2 9770 3300 E / info@bgeeng.com bgeeng.com—																				PROJECT MANNERING PARK SHARED PATH DETAILED DESIGN PHASE STAGE 2										STATUS DETAILED DESIGN NOT TO BE USED FOR CONSTRUCTION										TITLE CROSS SECTIONS MAIN PATH SHEET 9 OF 13	
E 10.12.25 RE- ISSUED DETAILED DESIGN 2 BC	DRAWN JL										DESIGNED JL										CHECKED BC										APPROVED BC										DATUM AHD										GRID GDA-20										SCALE AS SHOWN										AT A1										PROJECT No. S24098										DRAWING No. C-0268										REV. E	
D 3.12.25 RE- ISSUED DETAILED DESIGN 2 BC	

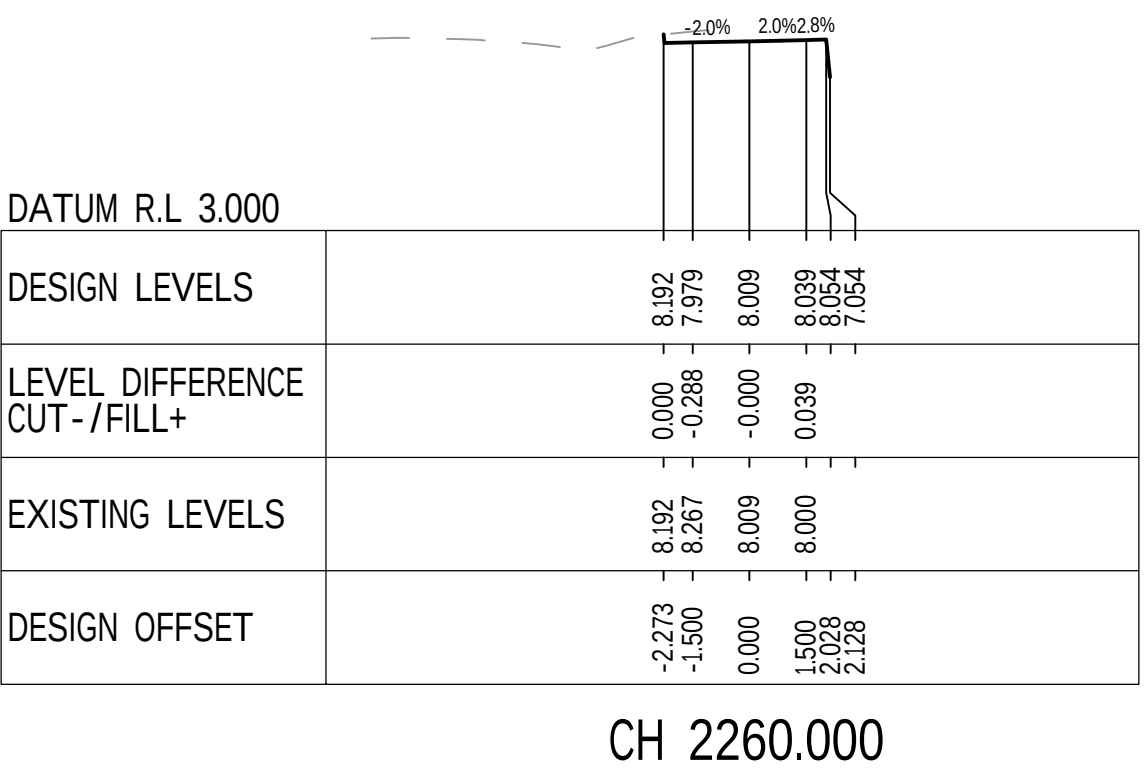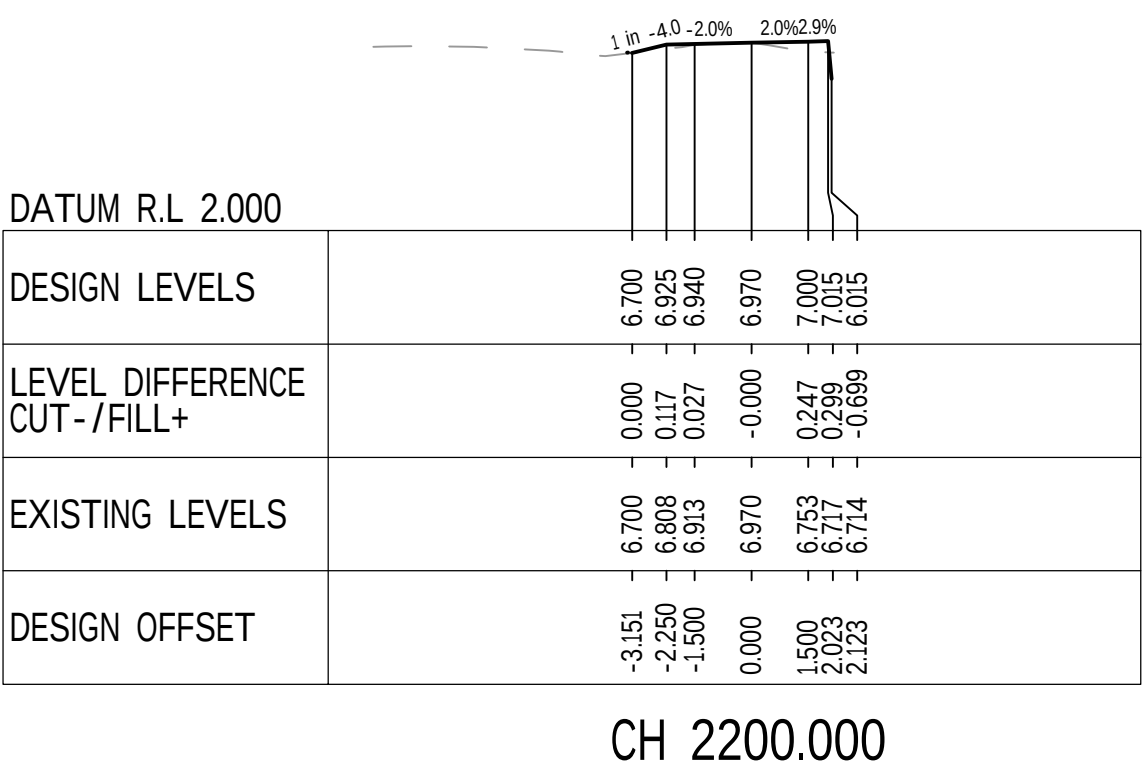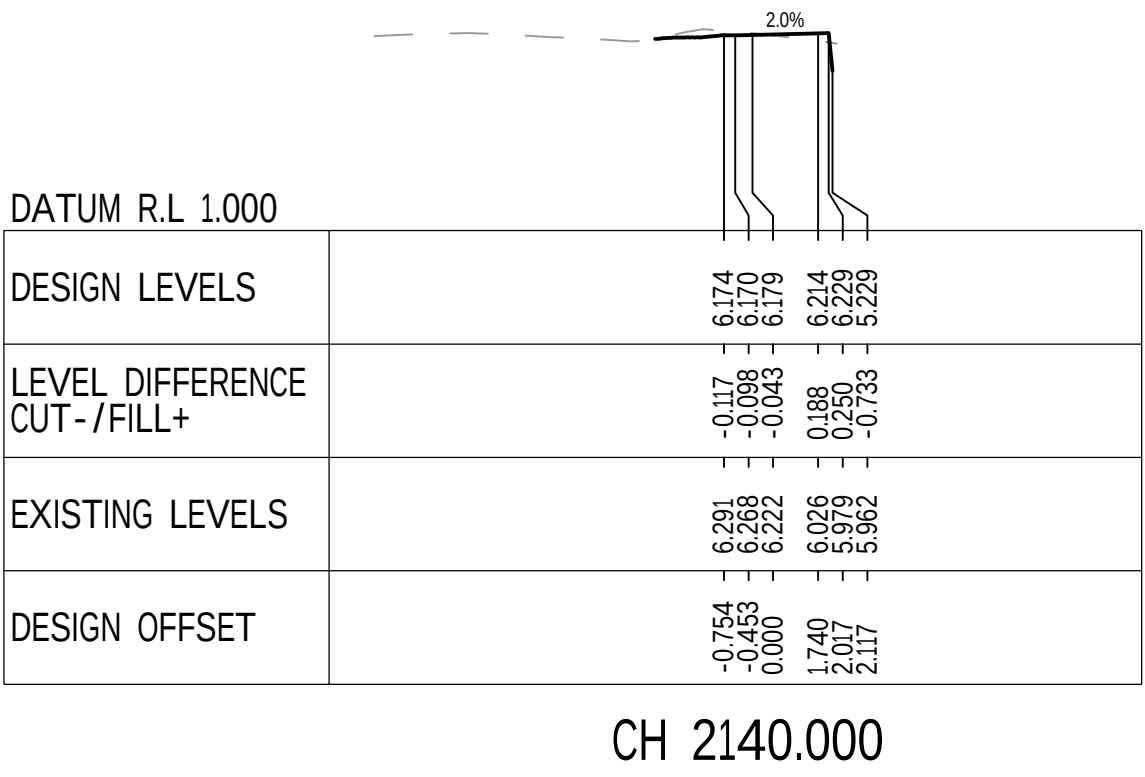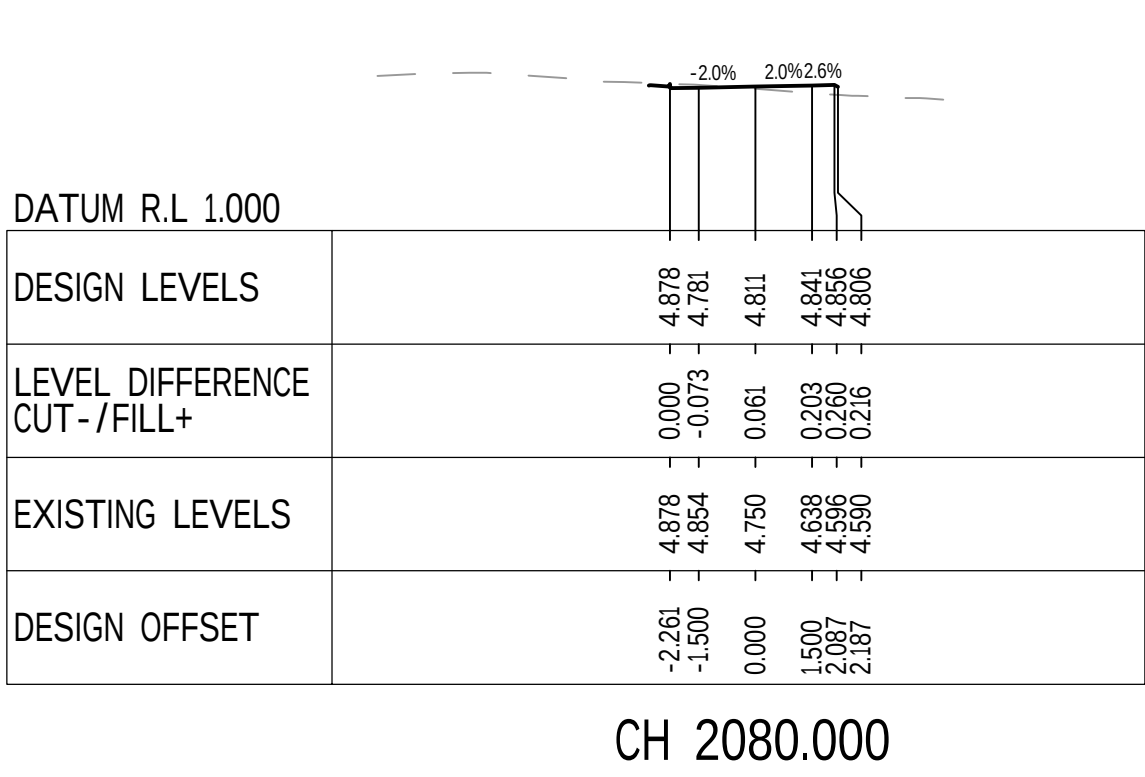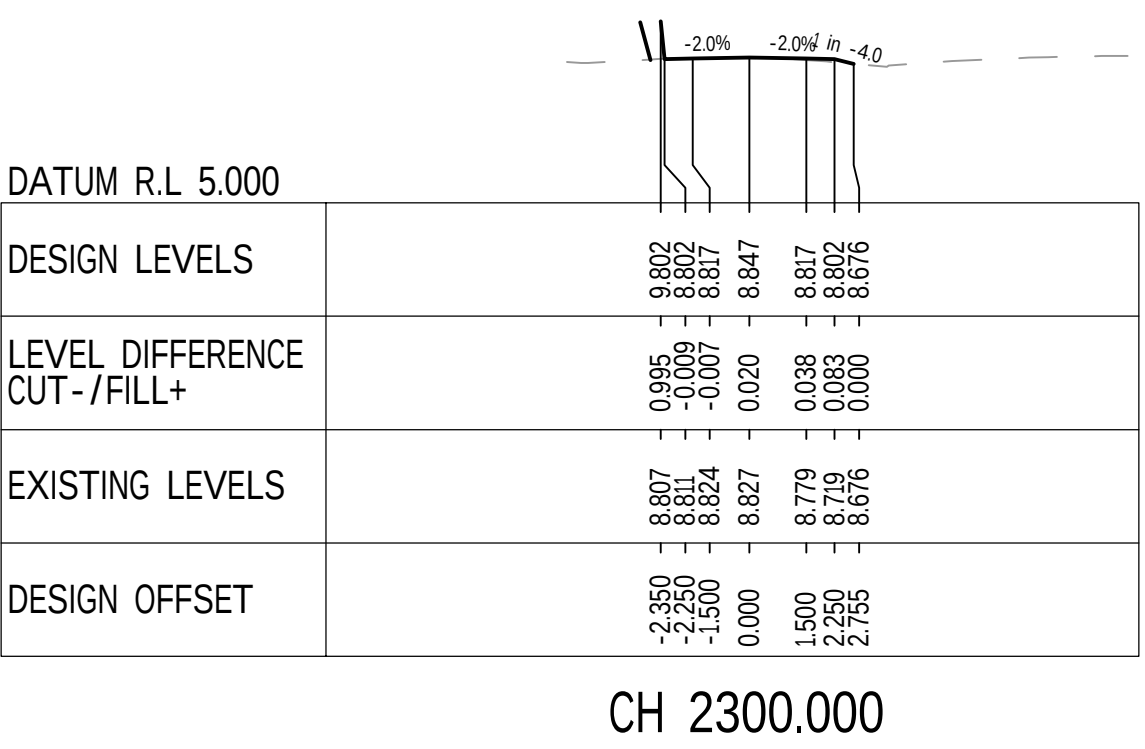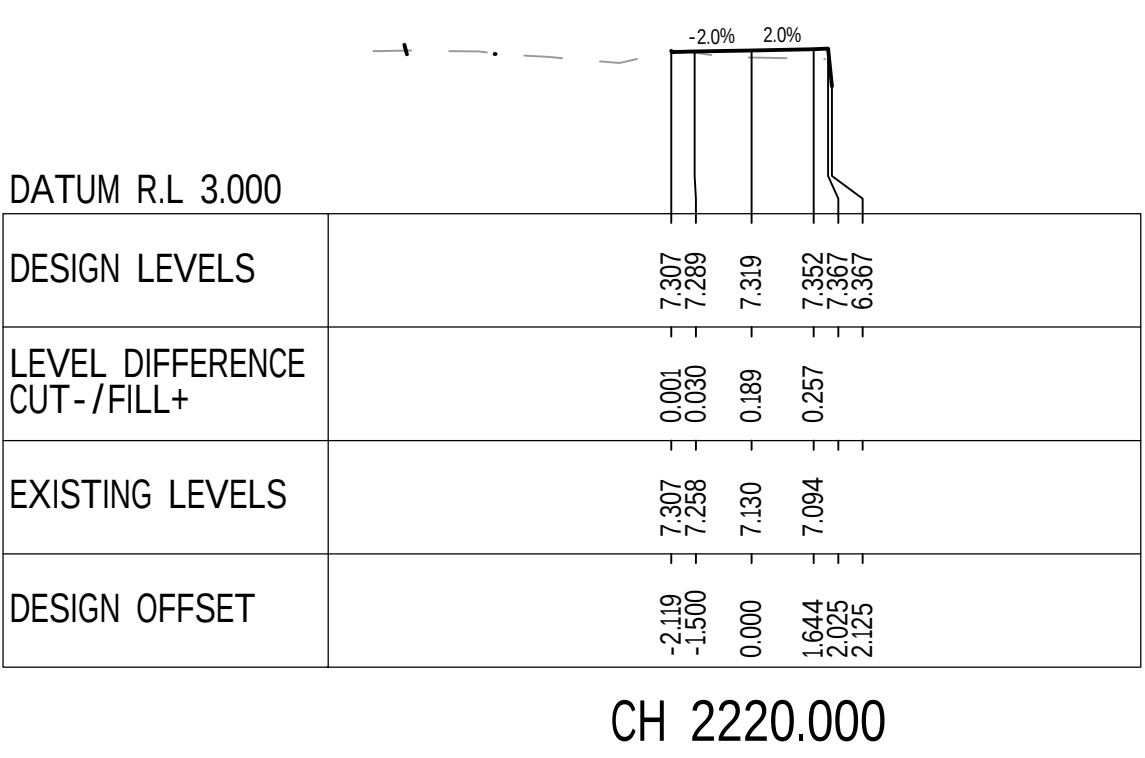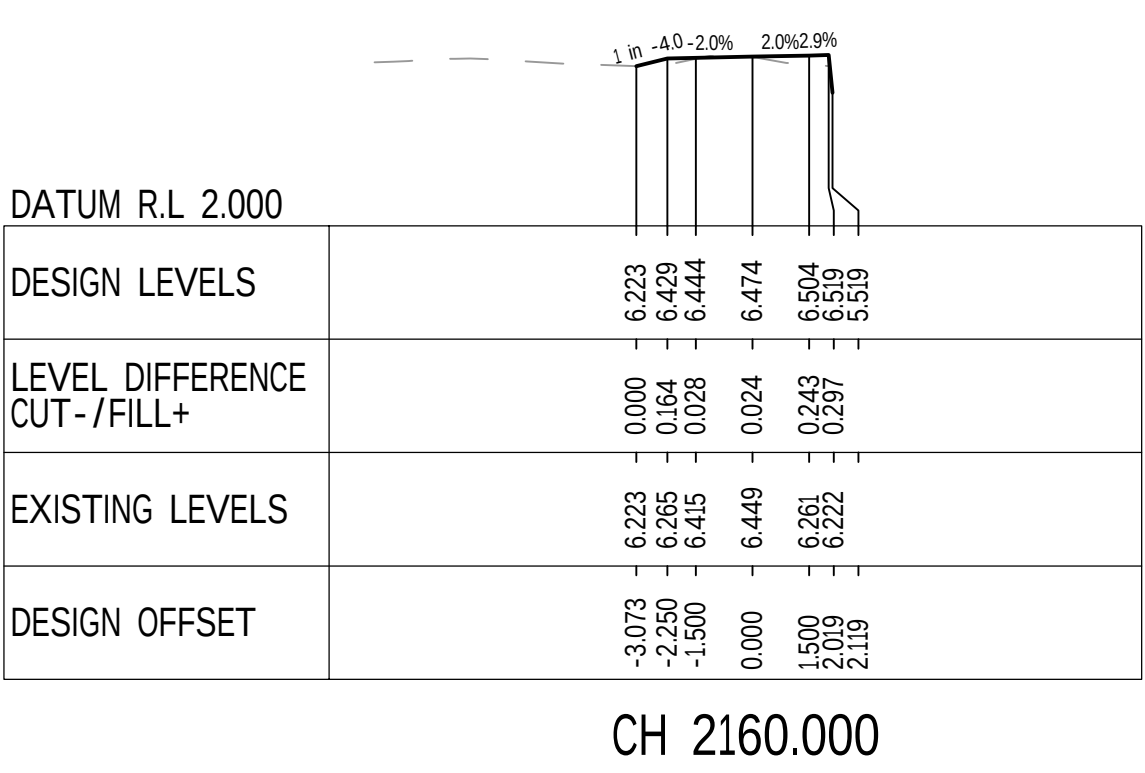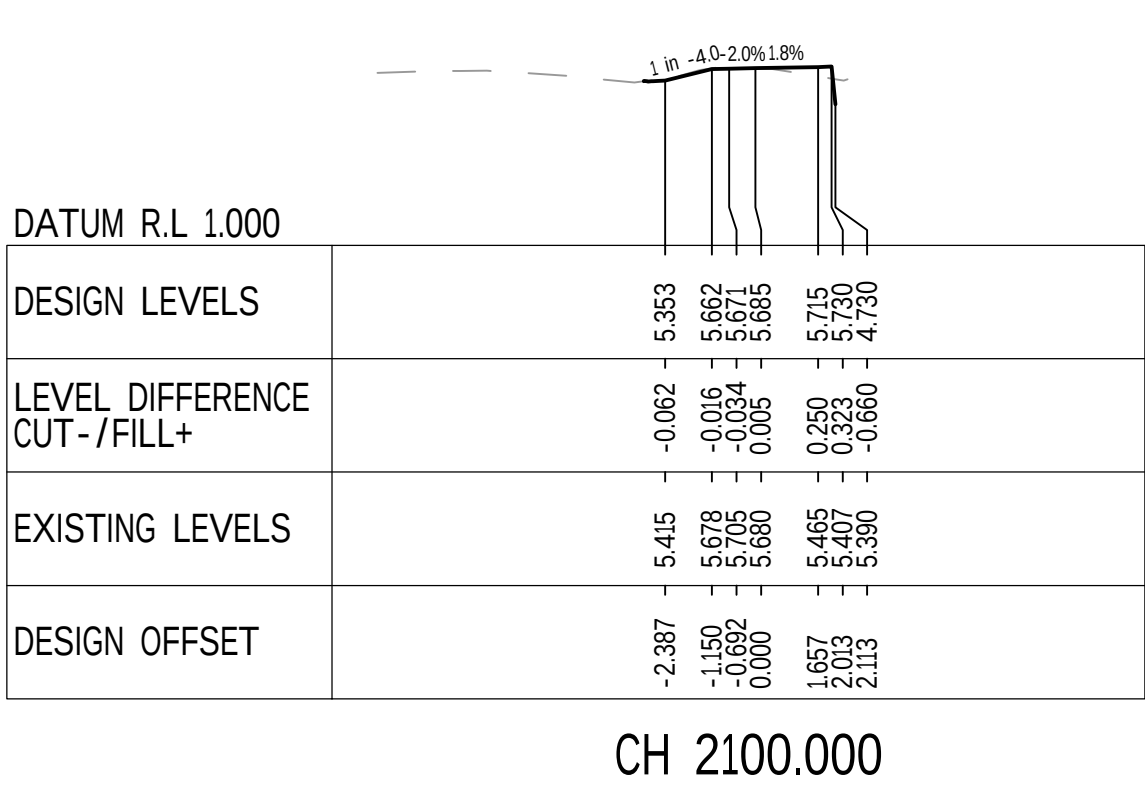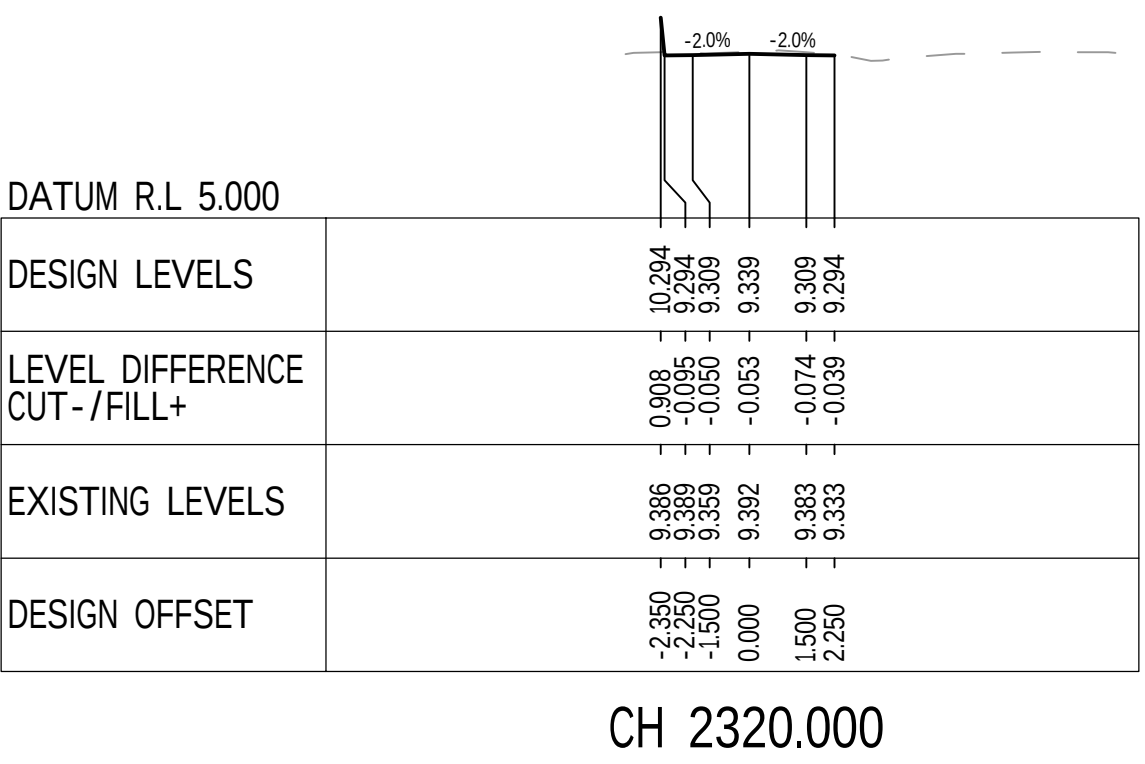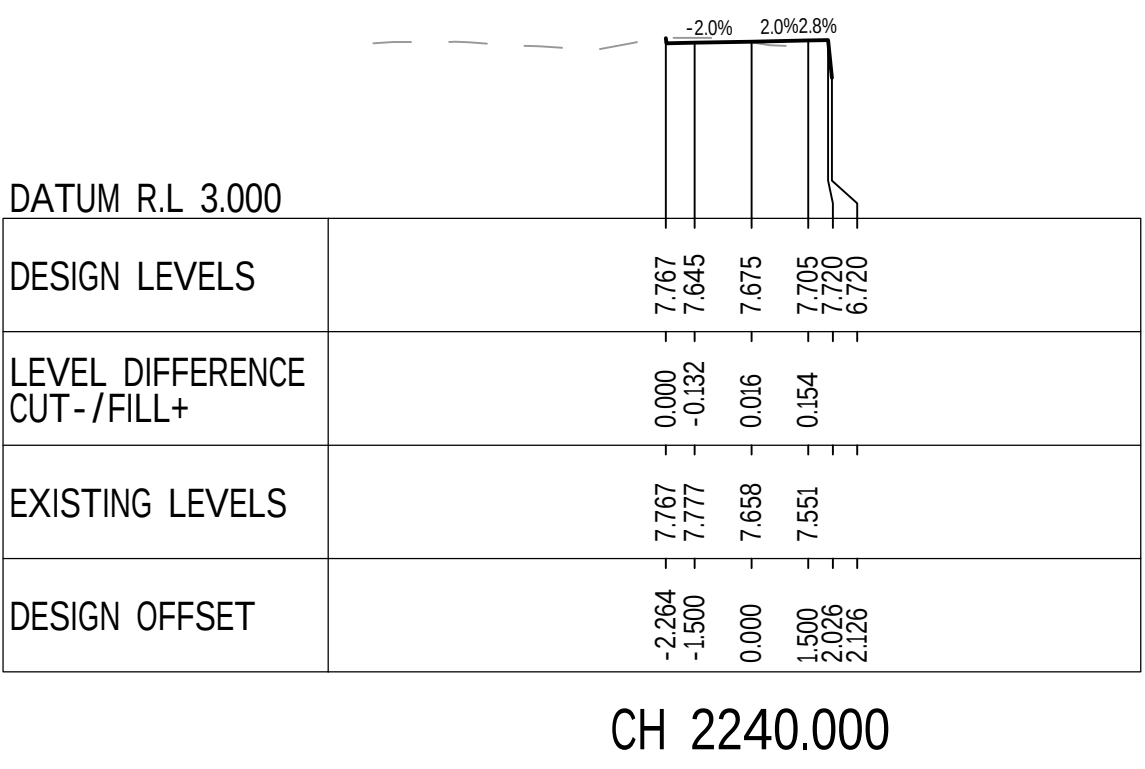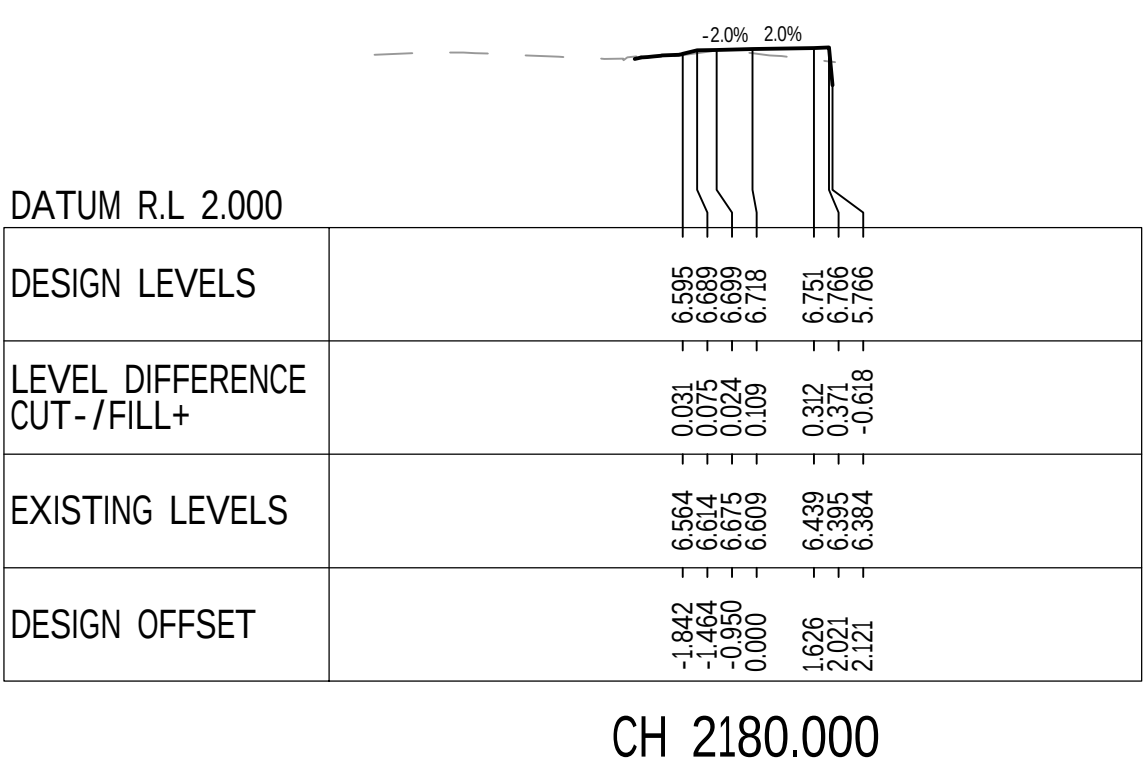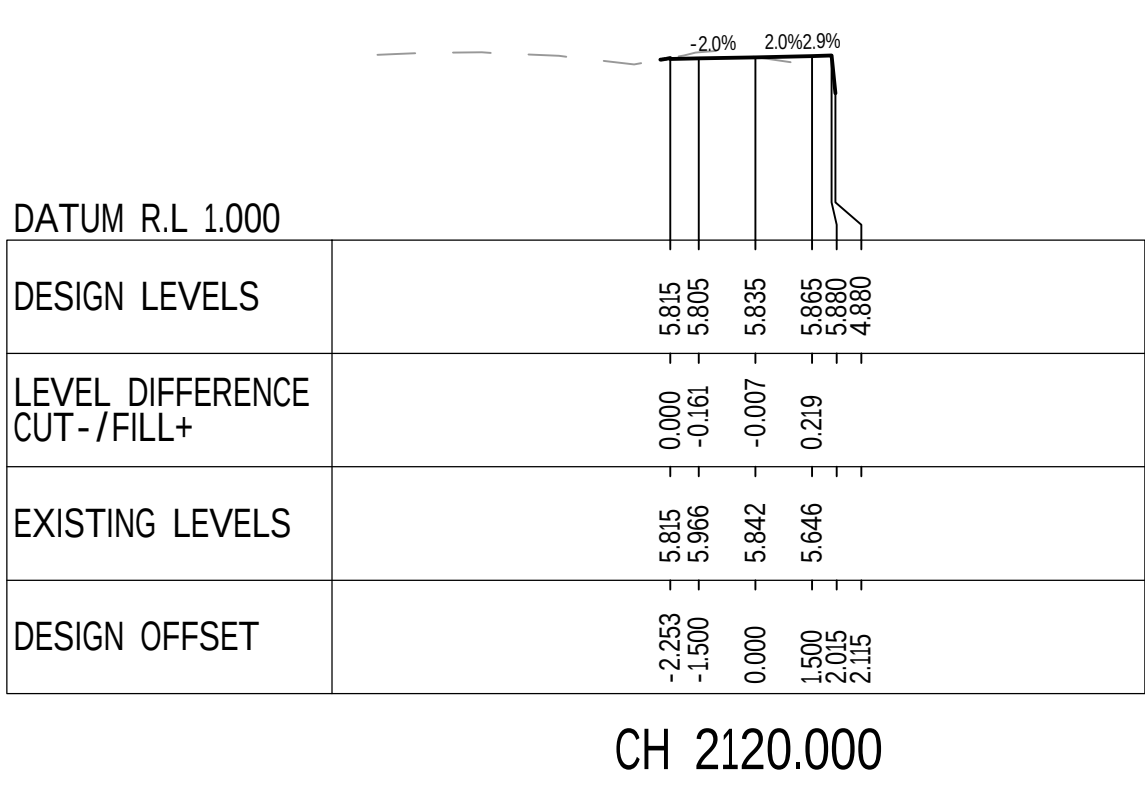

REV	DATE	DESCRIPTION	RVD	REV	DATE	DESCRIPTION	RVD
E	10.12.25	RE- ISSUED DETAILED DESIGN 2	BC				
D	3.12.25	RE- ISSUED DETAILED DESIGN 2	BC				
B	05.09.25	RE- ISSUE DETAILED DESIGN 1	BC				
A	07.08.25	DETAILED DESIGN ISSUE 1	BC				
REVISIONS							






















Sydney Office—
L2, 8 Windmill St, Sydney NSW 2000
P / +61 2 9770 3300
E / info@bgeeng.com
bgeeng.com—

PROJECT
MANNERING PARK
SHARED PATH DETAILED DESIGN PHASE
STAGE 2

STATUS DETAILED DESIGN NOT TO BE USED FOR CONSTRUCTION			
DRAWN JL	DESIGNED JL	CHECKED BC	APPROVED BC
DATUM AHD	GRID GDA-20	SCALE AS SHOWN	AT A1 SIZE

TITLE CROSS SECTIONS MAIN PATH SHEET 10 OF 13		
PROJECT No. S24098	DRAWING No. C-0269	REV E

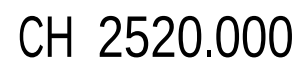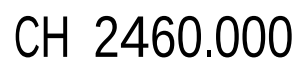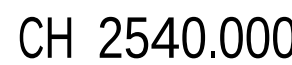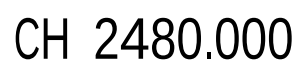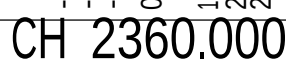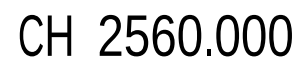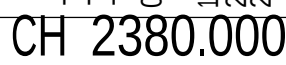[illegible]

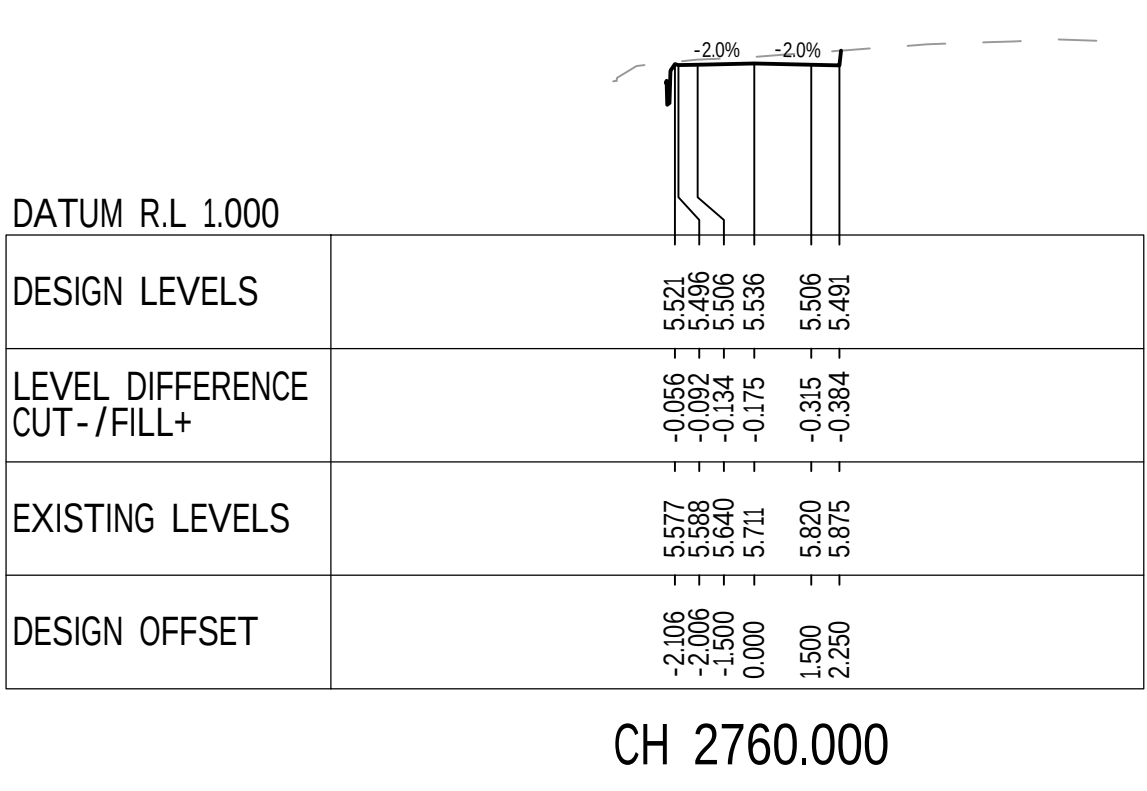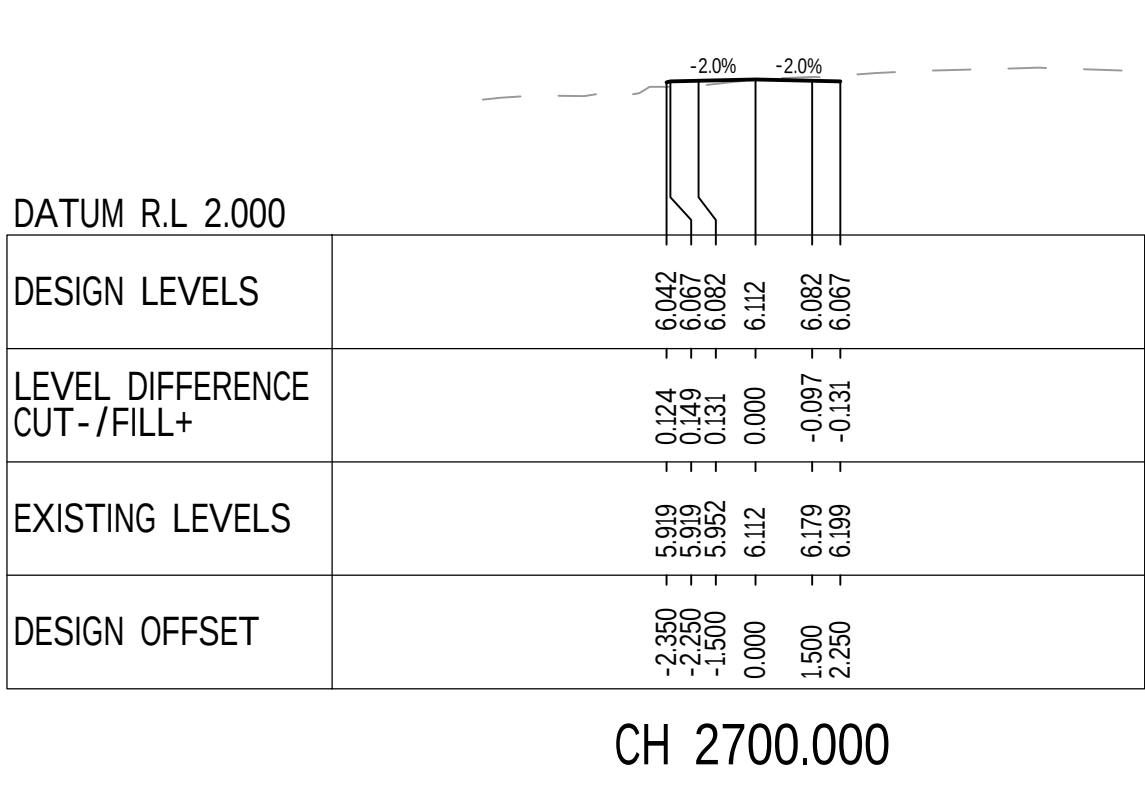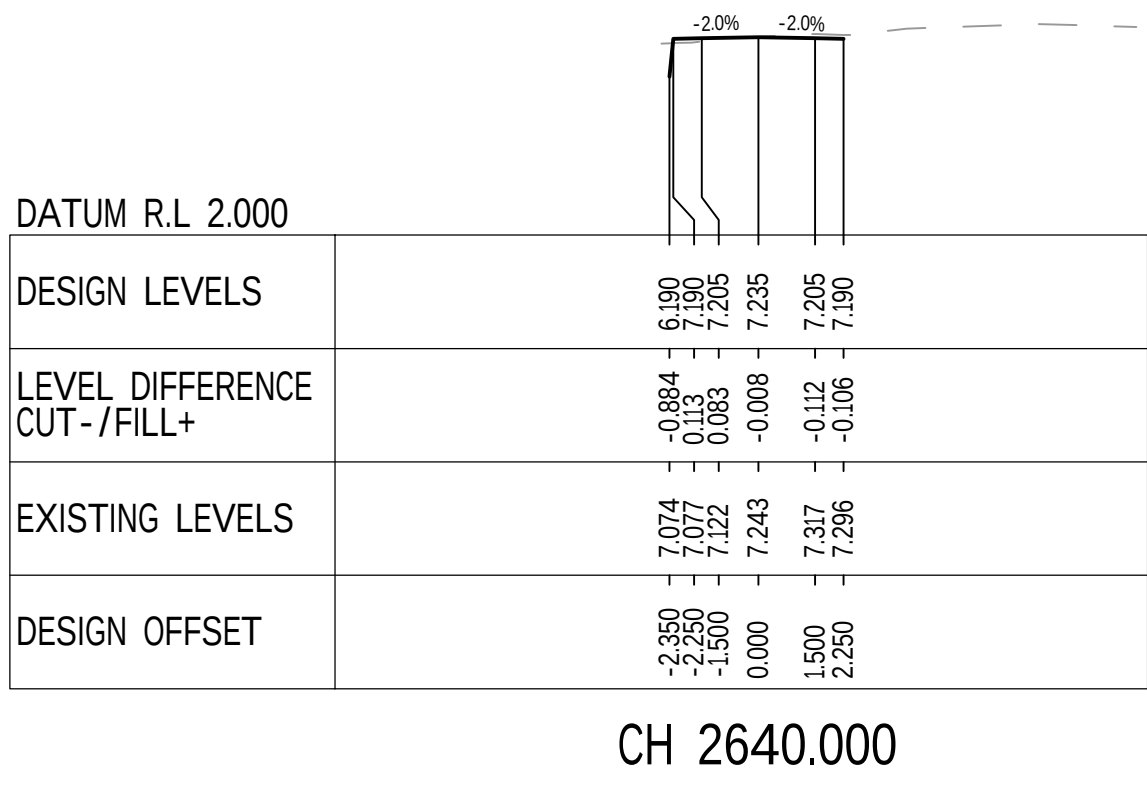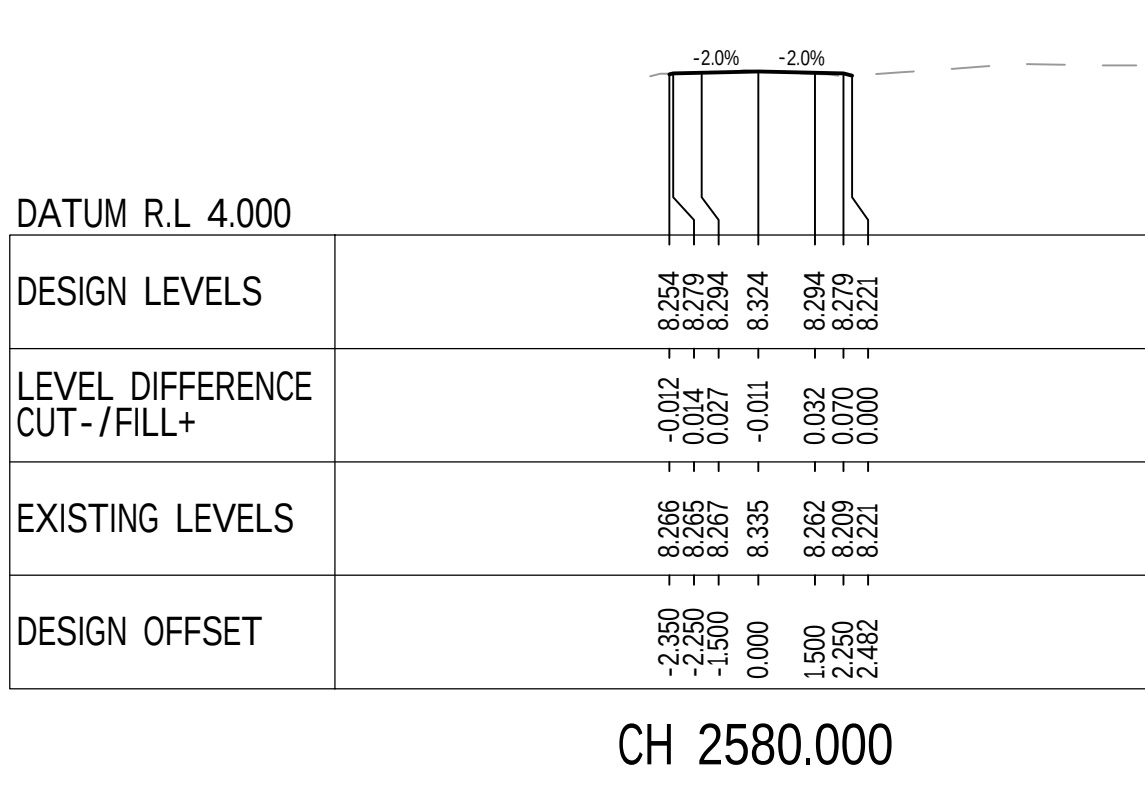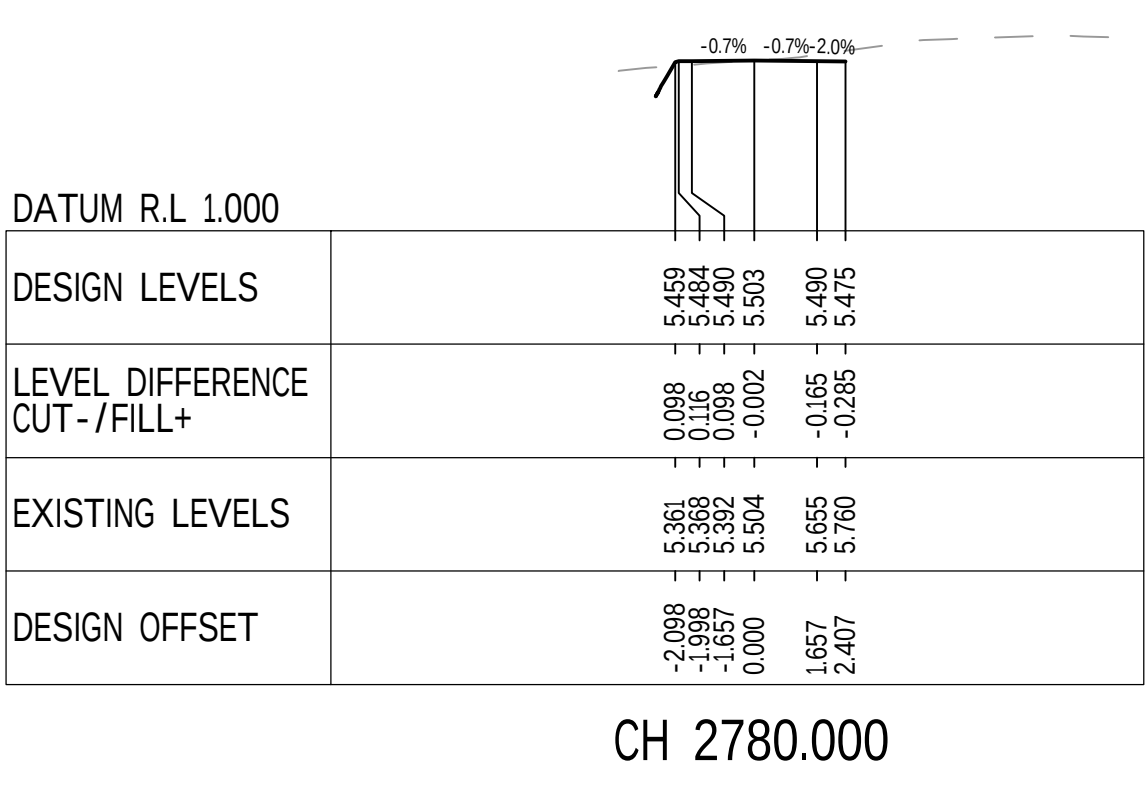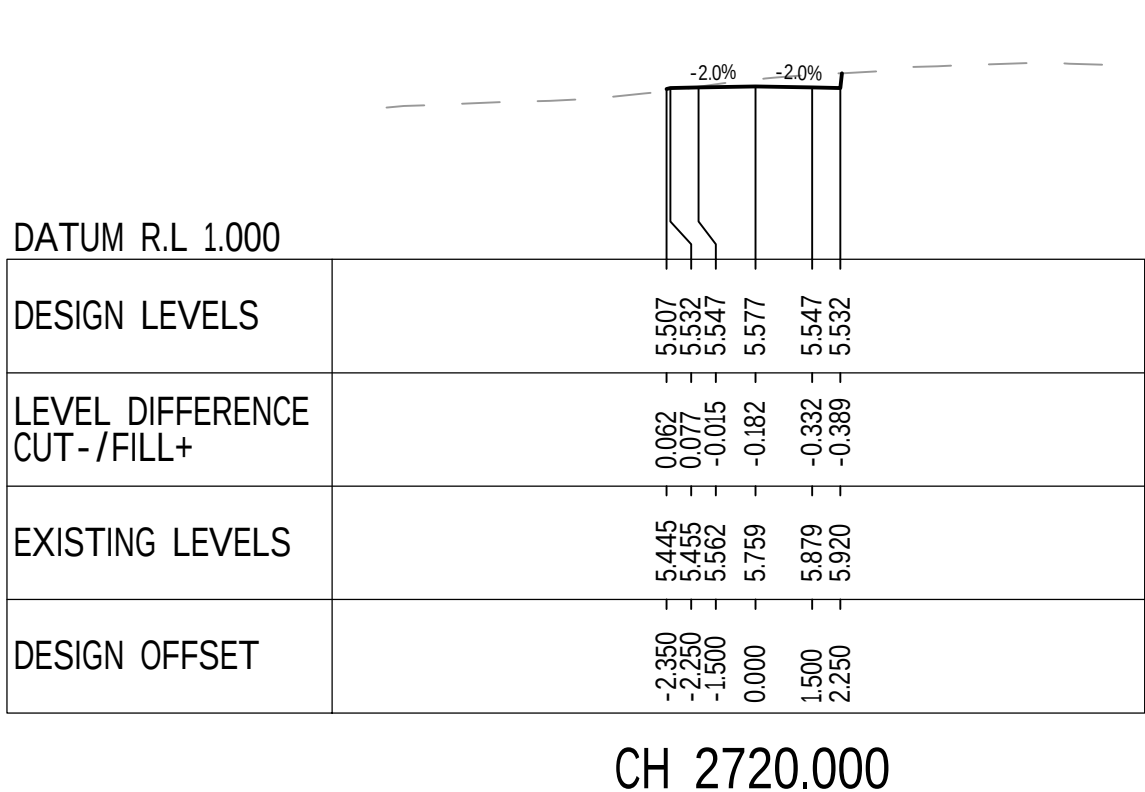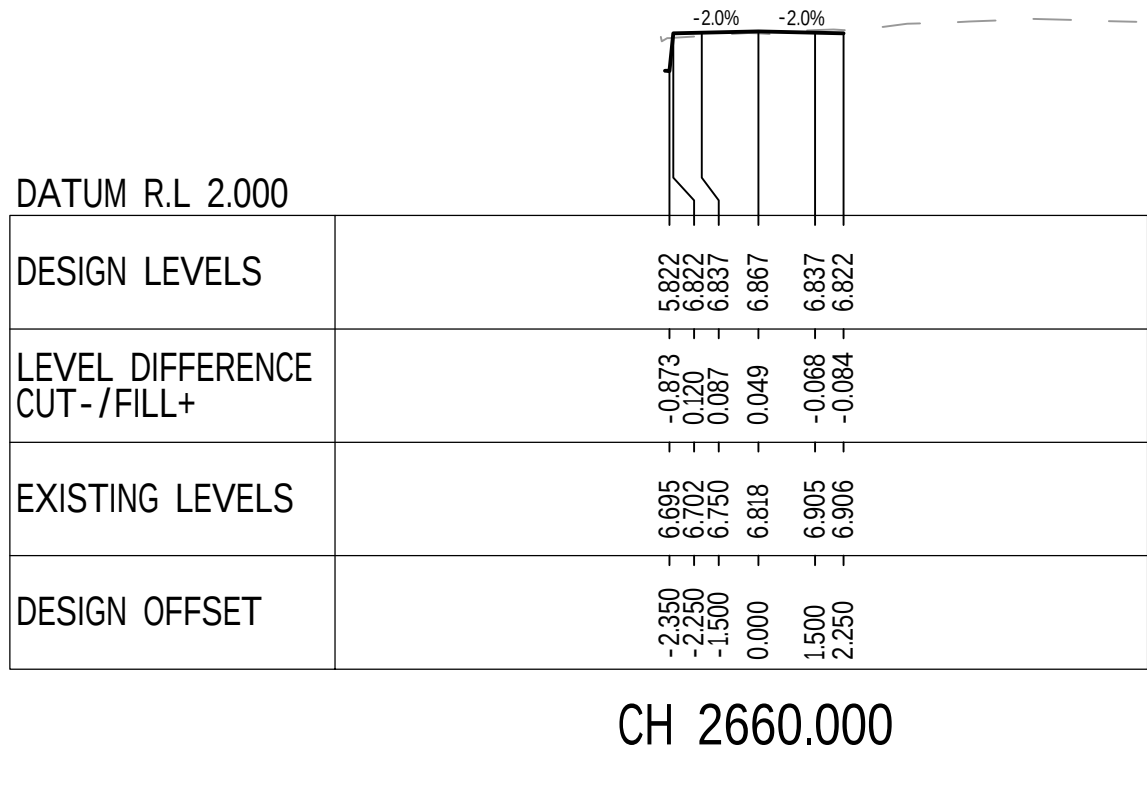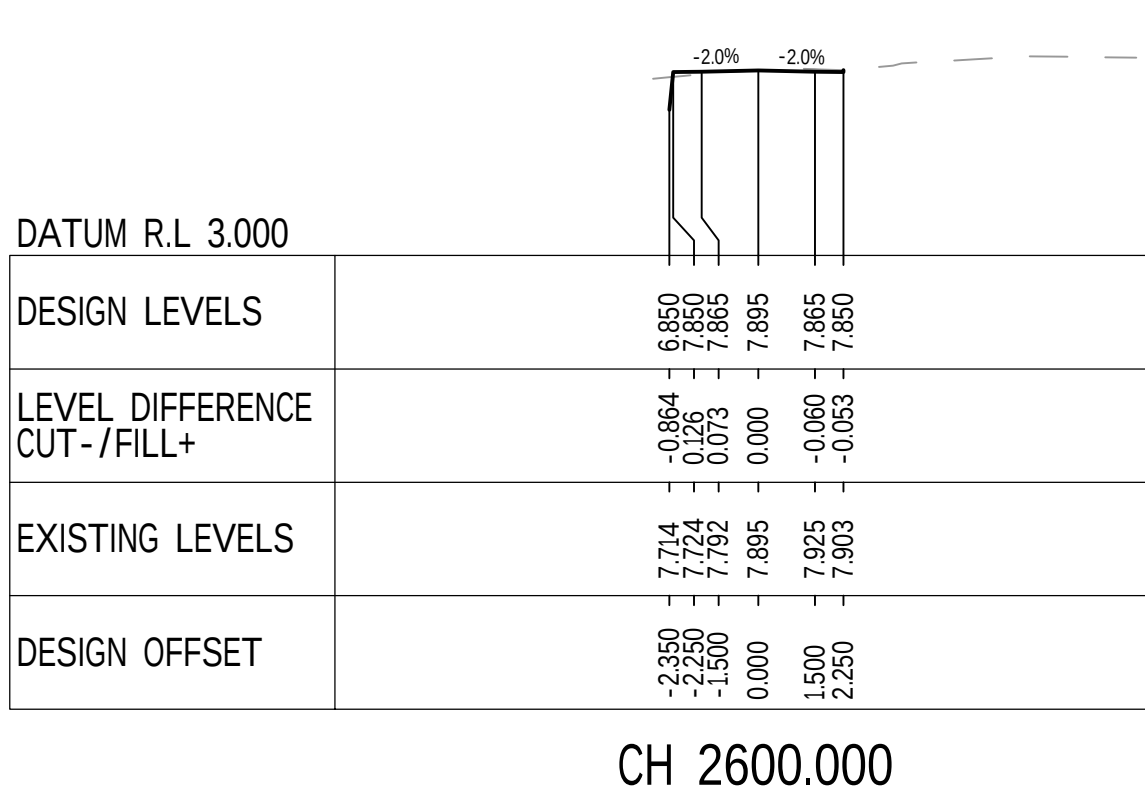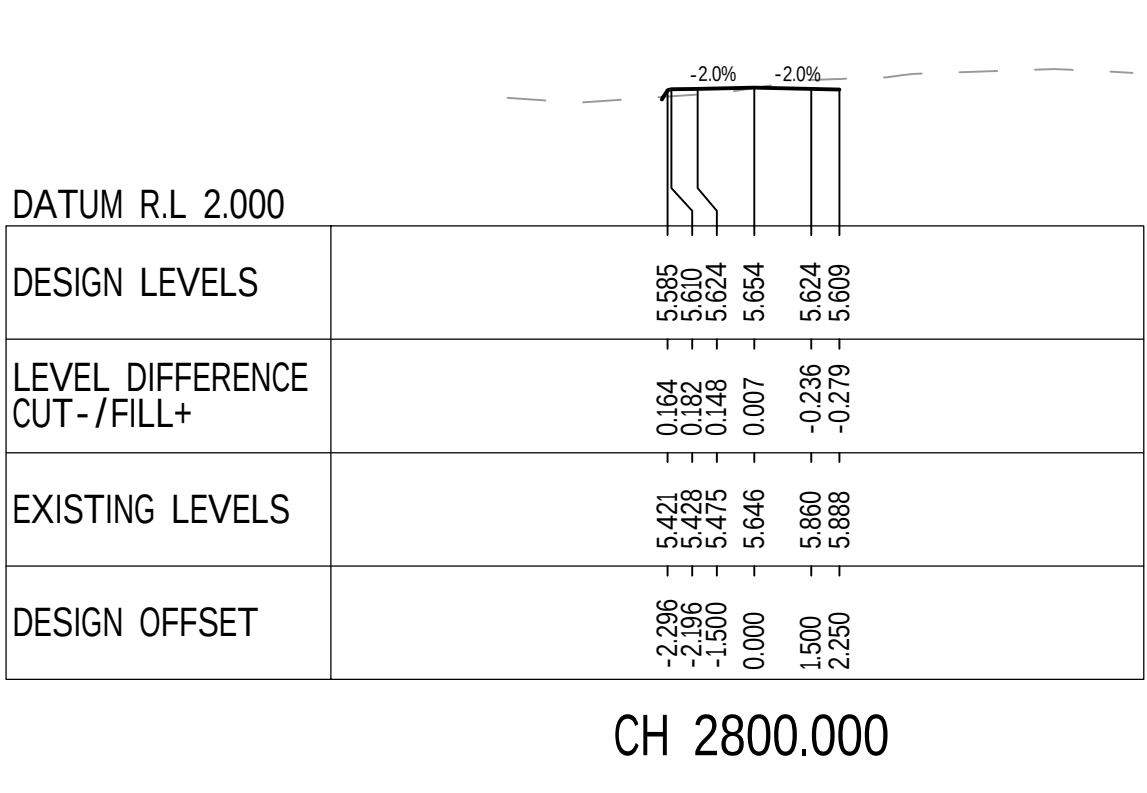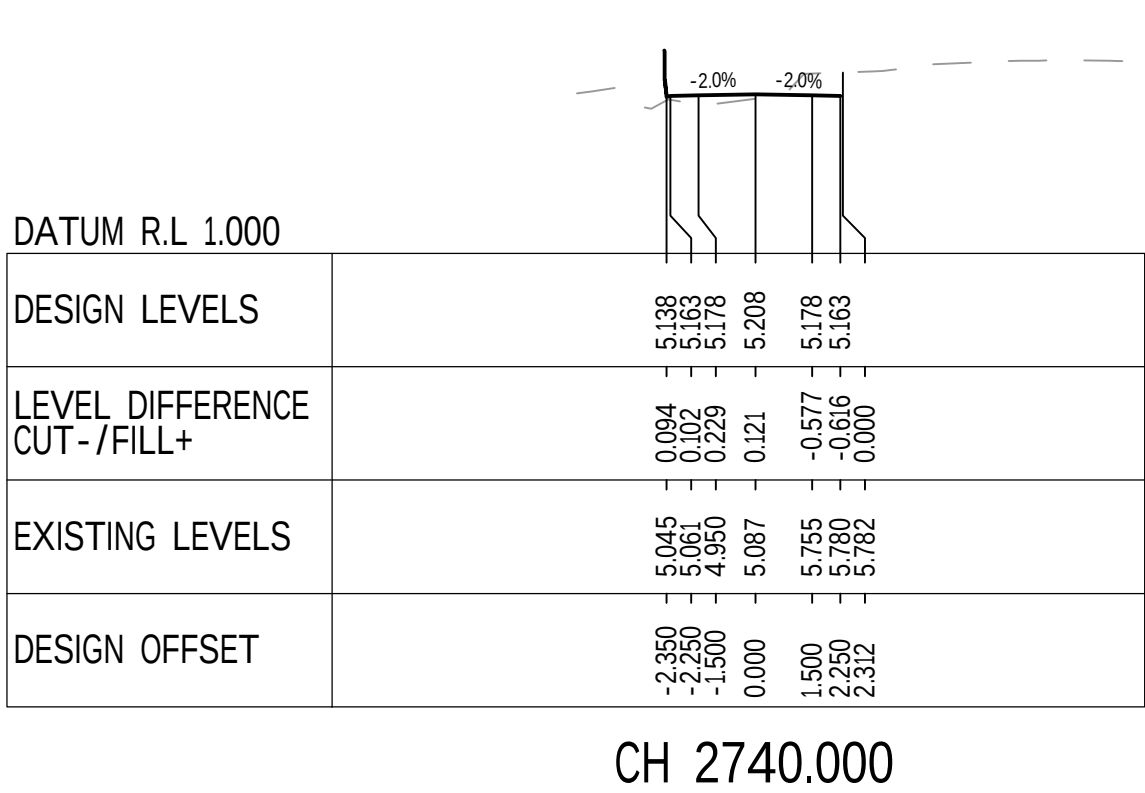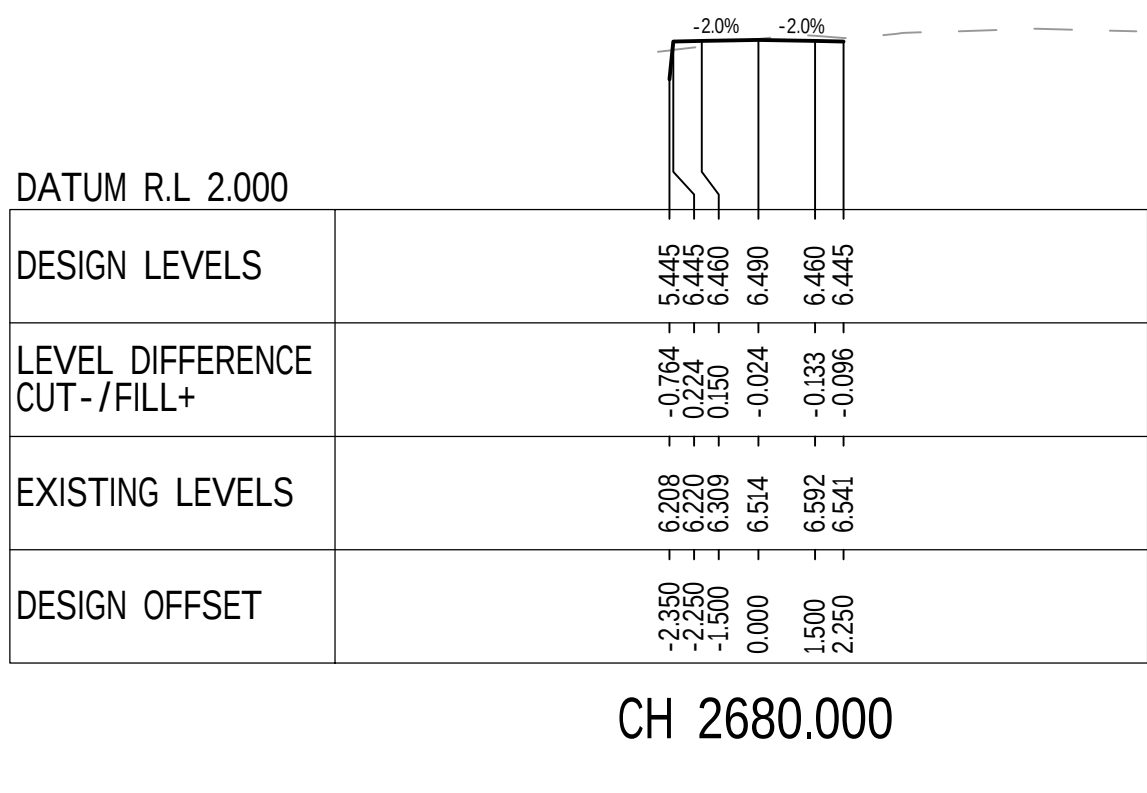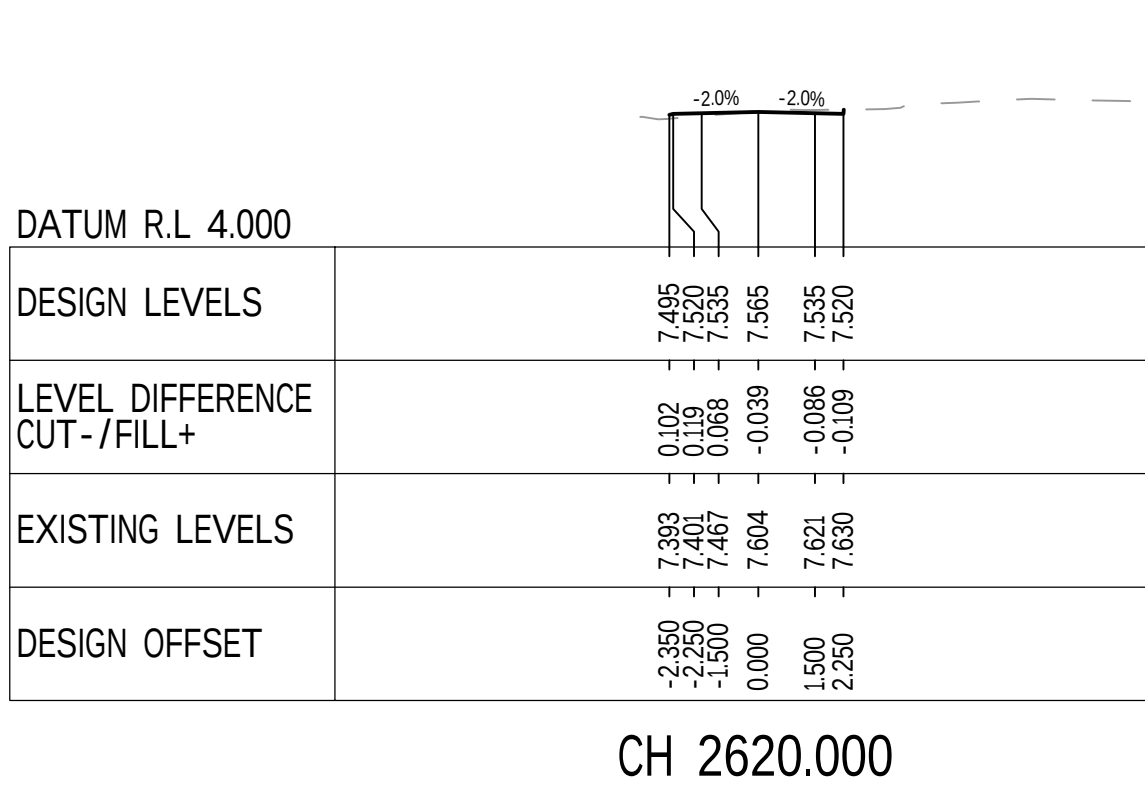

REV	DATE	DESCRIPTION	RVD	REV	DATE	DESCRIPTION	RVD
E	10.12.25	RE- ISSUED DETAILED DESIGN 2	BC				
D	3.12.25	RE- ISSUED DETAILED DESIGN 2	BC				
B	05.09.25	RE- ISSUE DETAILED DESIGN 1	BC				
A	07.08.25	DETAILED DESIGN ISSUE 1	BC				
REVISIONS							













Sydney Office—
L2, 8 Windmill St, Sydney NSW 2000
P / +61 2 9770 3300
E / info@bgeeng.com
bgeeng.com—

PROJECT
MANNERING PARK
SHARED PATH DETAILED DESIGN PHASE
STAGE 2

STATUS			
DETAILED DESIGN			
NOT TO BE USED FOR CONSTRUCTION			
DRAWN	DESIGNED	CHECKED	APPROVED
JL	JL	BC	BC
DATUM	GRID	SCALE	AT
AHD	GDA-20	AS SHOWN	A1 SIZE

TITLE		
CROSS SECTIONS MAIN PATH SHEET 12 OF 13		
PROJECT No.	DRAWING No.	REV
S24098	C-0271	E

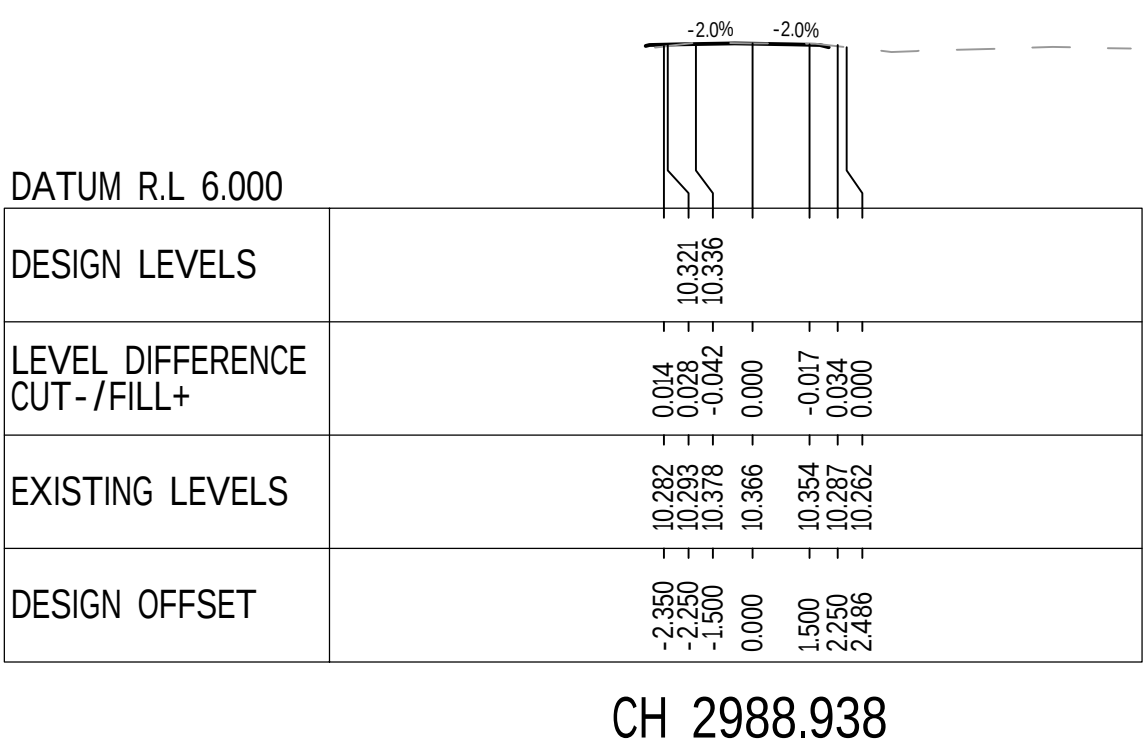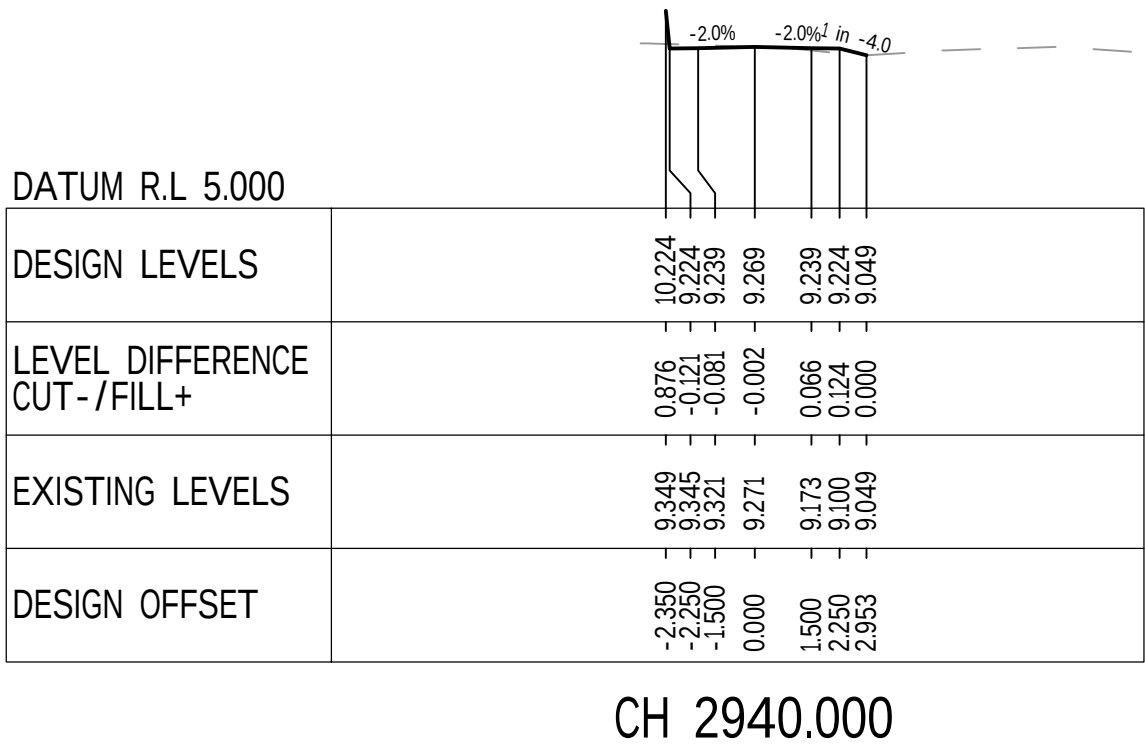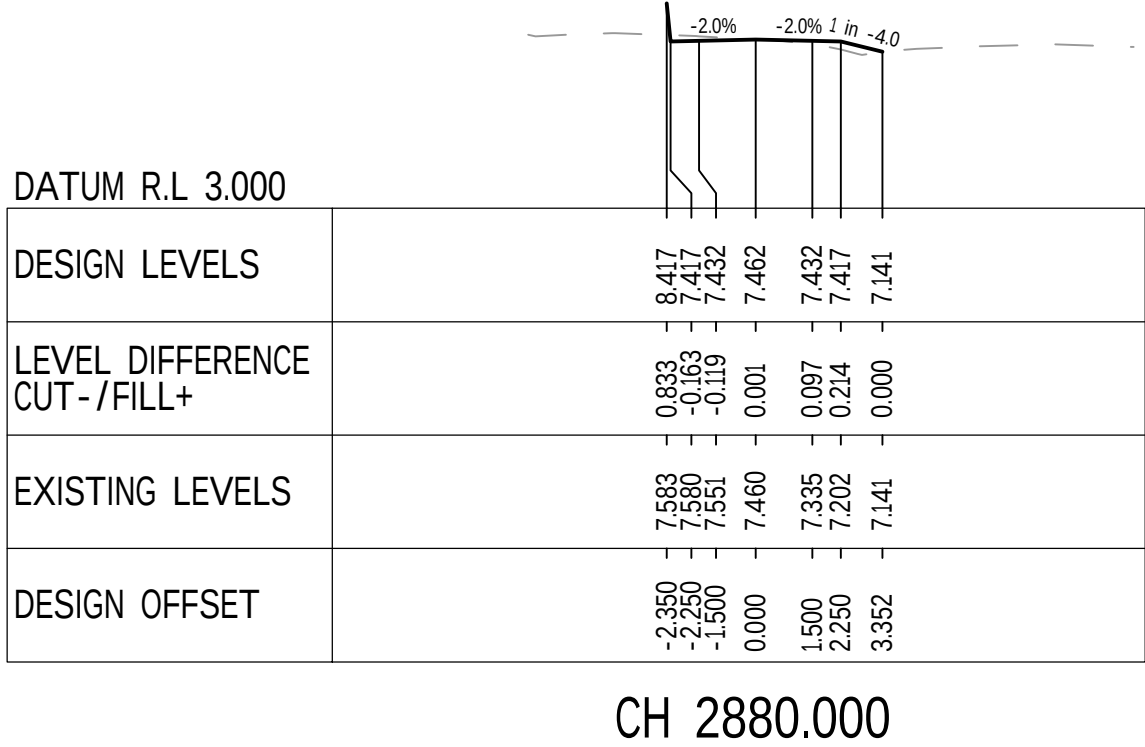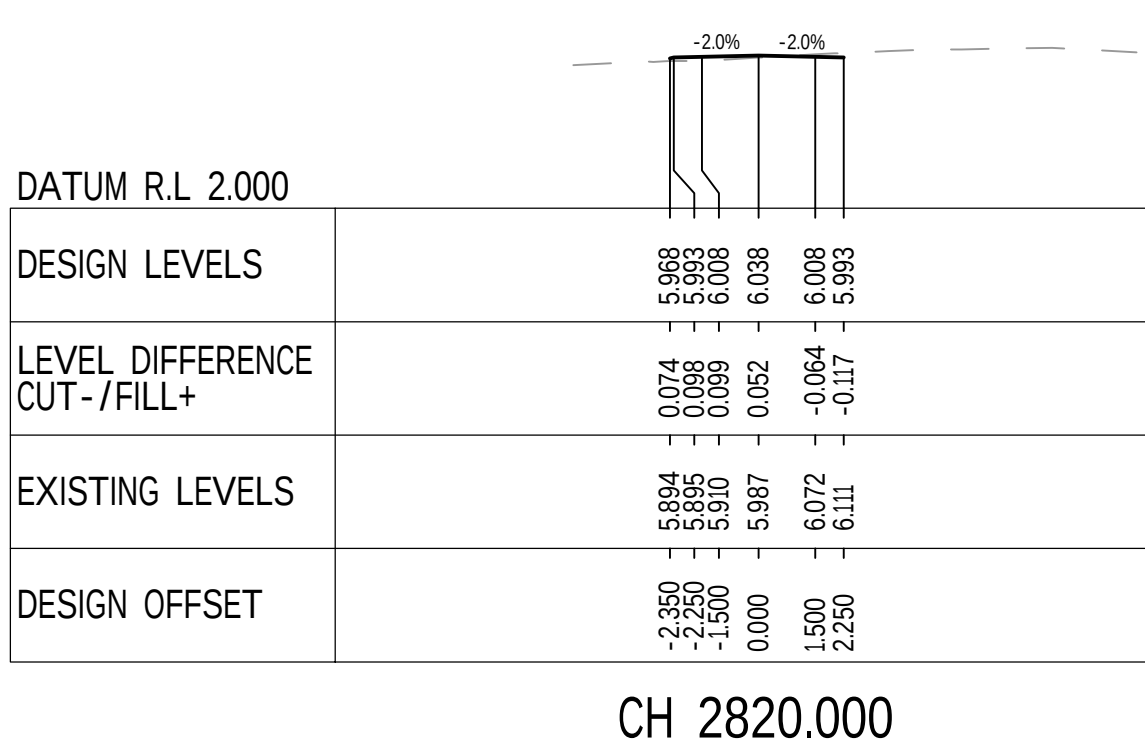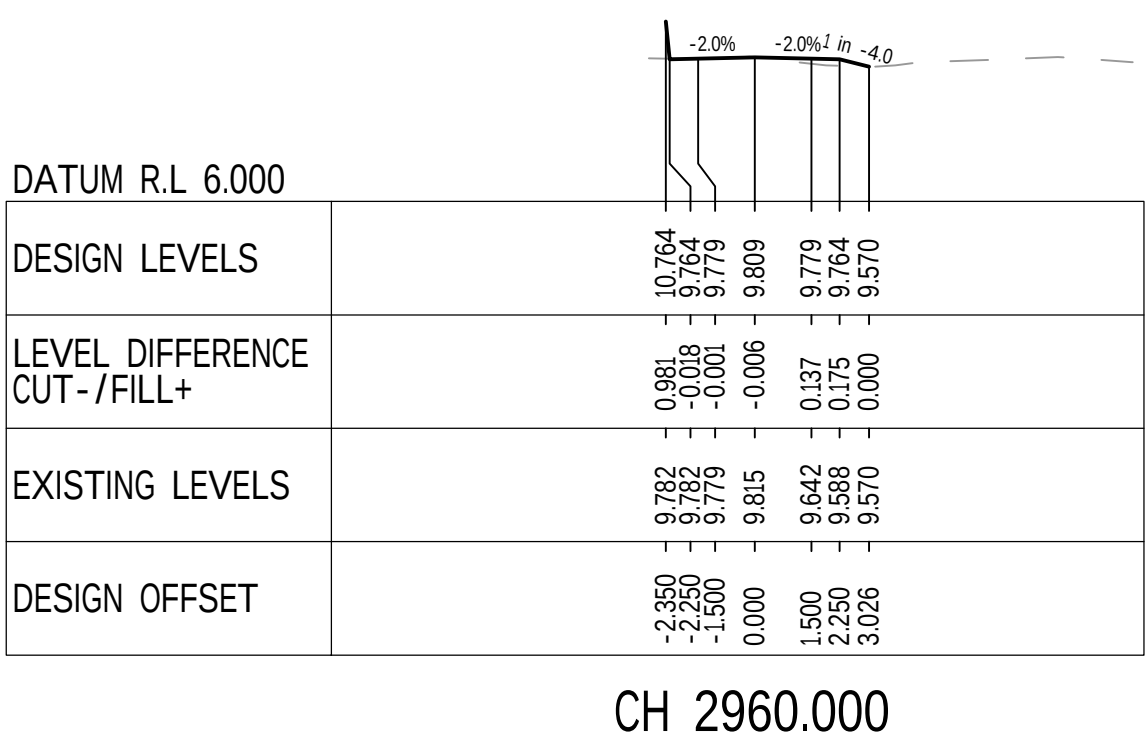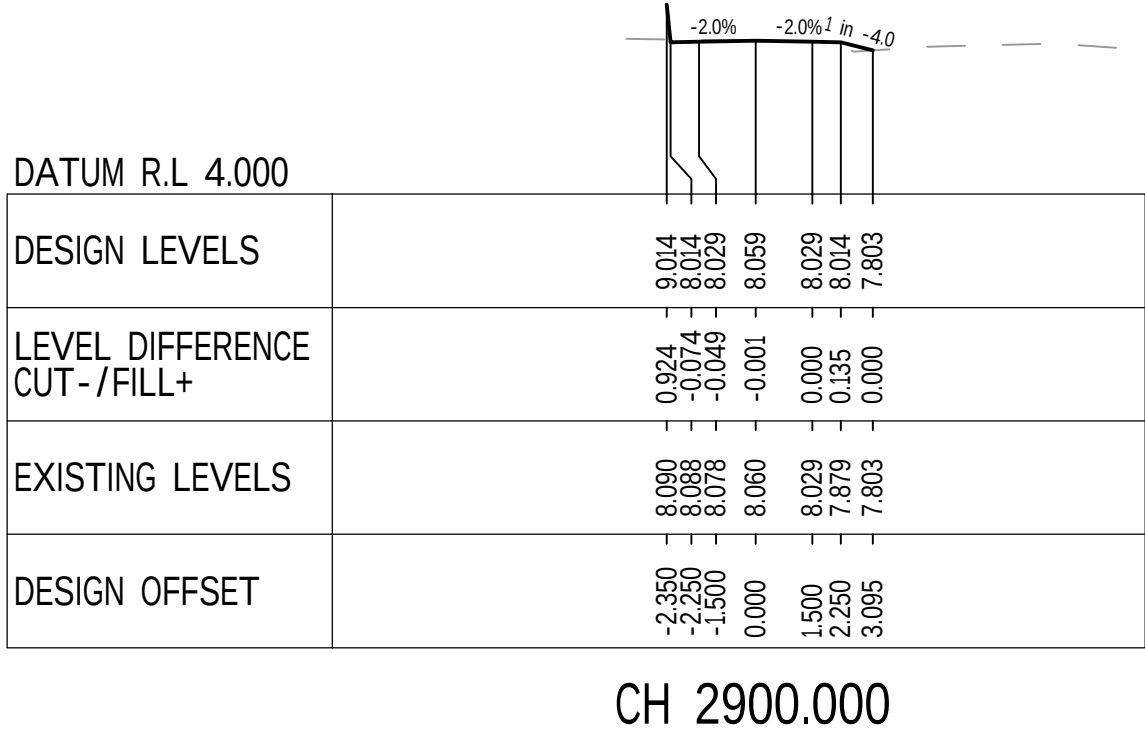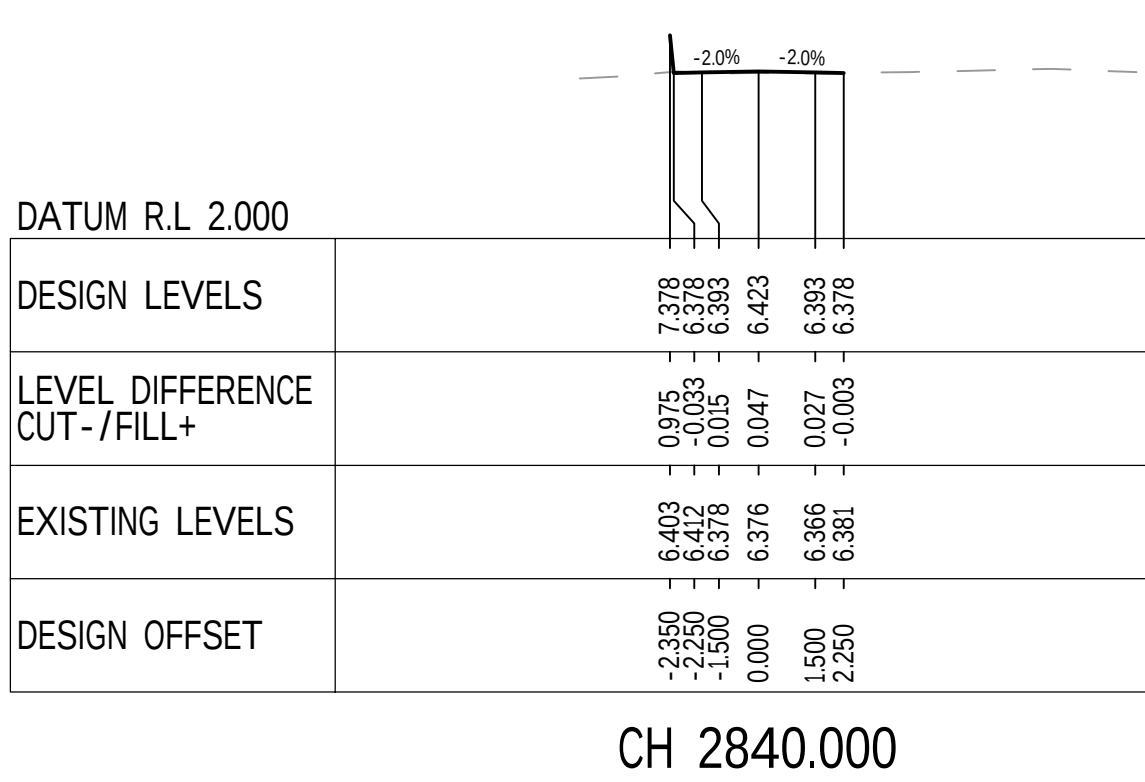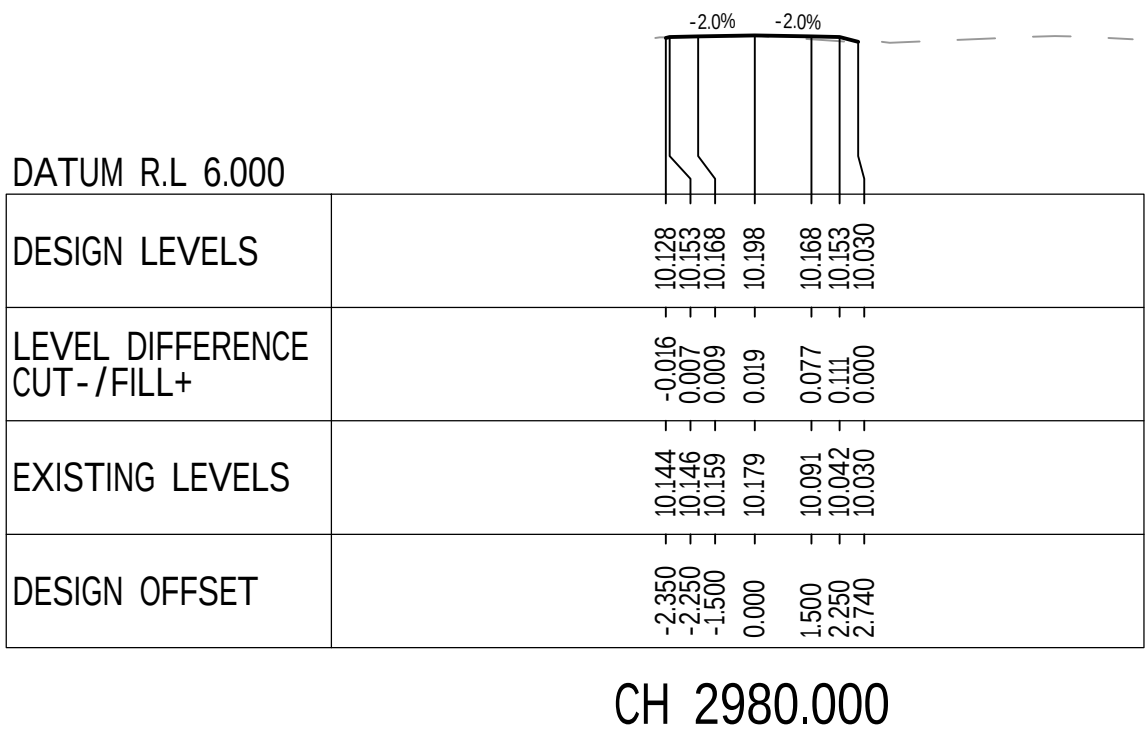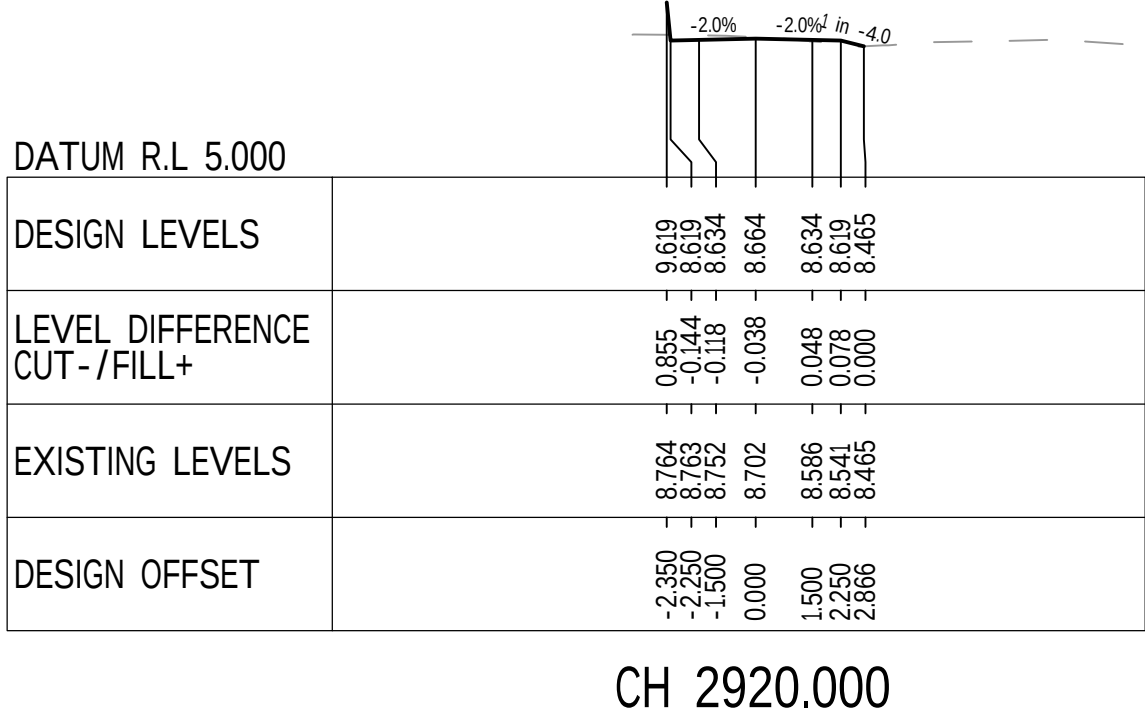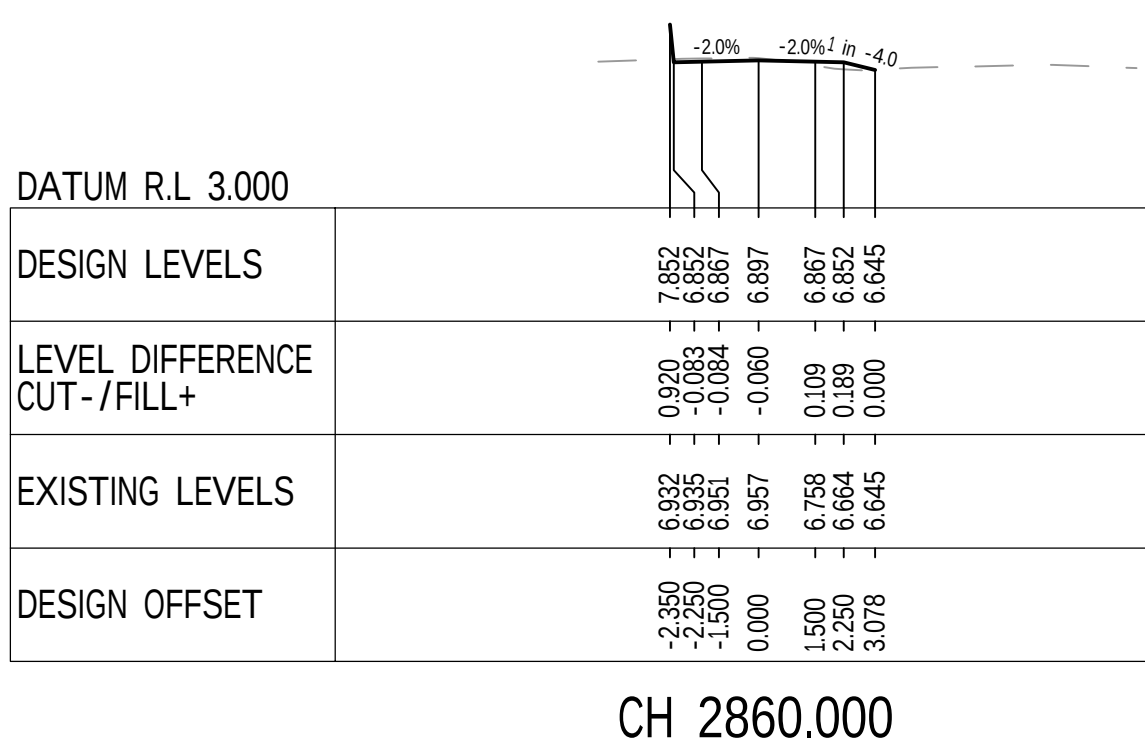

REV	DATE	DESCRIPTION	RVD	REV	DATE	DESCRIPTION	RVD
E	10.12.25	RE-ISSUED DETAILED DESIGN 2	BC				
D	3.12.25	RE-ISSUED DETAILED DESIGN 2	BC				
B	05.09.25	RE-ISSUE DETAILED DESIGN 1	BC				
A	07.08.25	DETAILED DESIGN ISSUE 1	BC				
REVISIONS							






Sydney Office—
L2, 8 Windmill St, Sydney NSW 2000
P / +61 2 9770 3300
E / info@bgeeng.com
bgeeng.com—

PROJECT
MANNERING PARK
SHARED PATH DETAILED DESIGN PHASE
STAGE 2

STATUS DETAILED DESIGN NOT TO BE USED FOR CONSTRUCTION			
DRAWN JL	DESIGNED JL	CHECKED BC	APPROVED BC
DATUM AHD	GRID GDA-20	SCALE AS SHOWN	AT A1 SIZE

TITLE CROSS SECTIONS MAIN PATH SHEET 13 OF 13		
PROJECT No. S24098	DRAWING No. C-0272	REV E

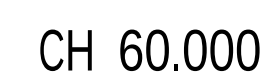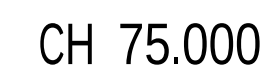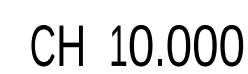

S:\BGETSYD\S24098 MANNERING PARK SHARED PATH\100 DRAW\100.2 CIVIL\AUTOCAD\DETAILED DESIGN\S24098-DWG-C-0260.DWG
10/12/2025 5:37:40 PM



Sydney Office—
L2, 8 Windmill St, Sydney NSW 2000
P / +61 2 9770 3300
E / info@bgeeng.com
bgeeng.com—




PROJECT

MANNERING PARK
SHARED PATH DETAILED DESIGN PHASE
STAGE 2


STATUS		DETAILED DESIGN NOT TO BE USED FOR CONSTRUCTION	
DRAWN	DESIGNED	CHECKED	APPROVED
JL	JL	BC	BC
DATUM	GRID	SCALE	
AHD	GDA-20	AS SHOWN	
		AT	AS

TITLE		
CROSS SECTIONS VIEWING PLATFORM SHEET 1 OF 13		
PROJECT No.	DRAWING No.	REV.
S24098	C-0285	E



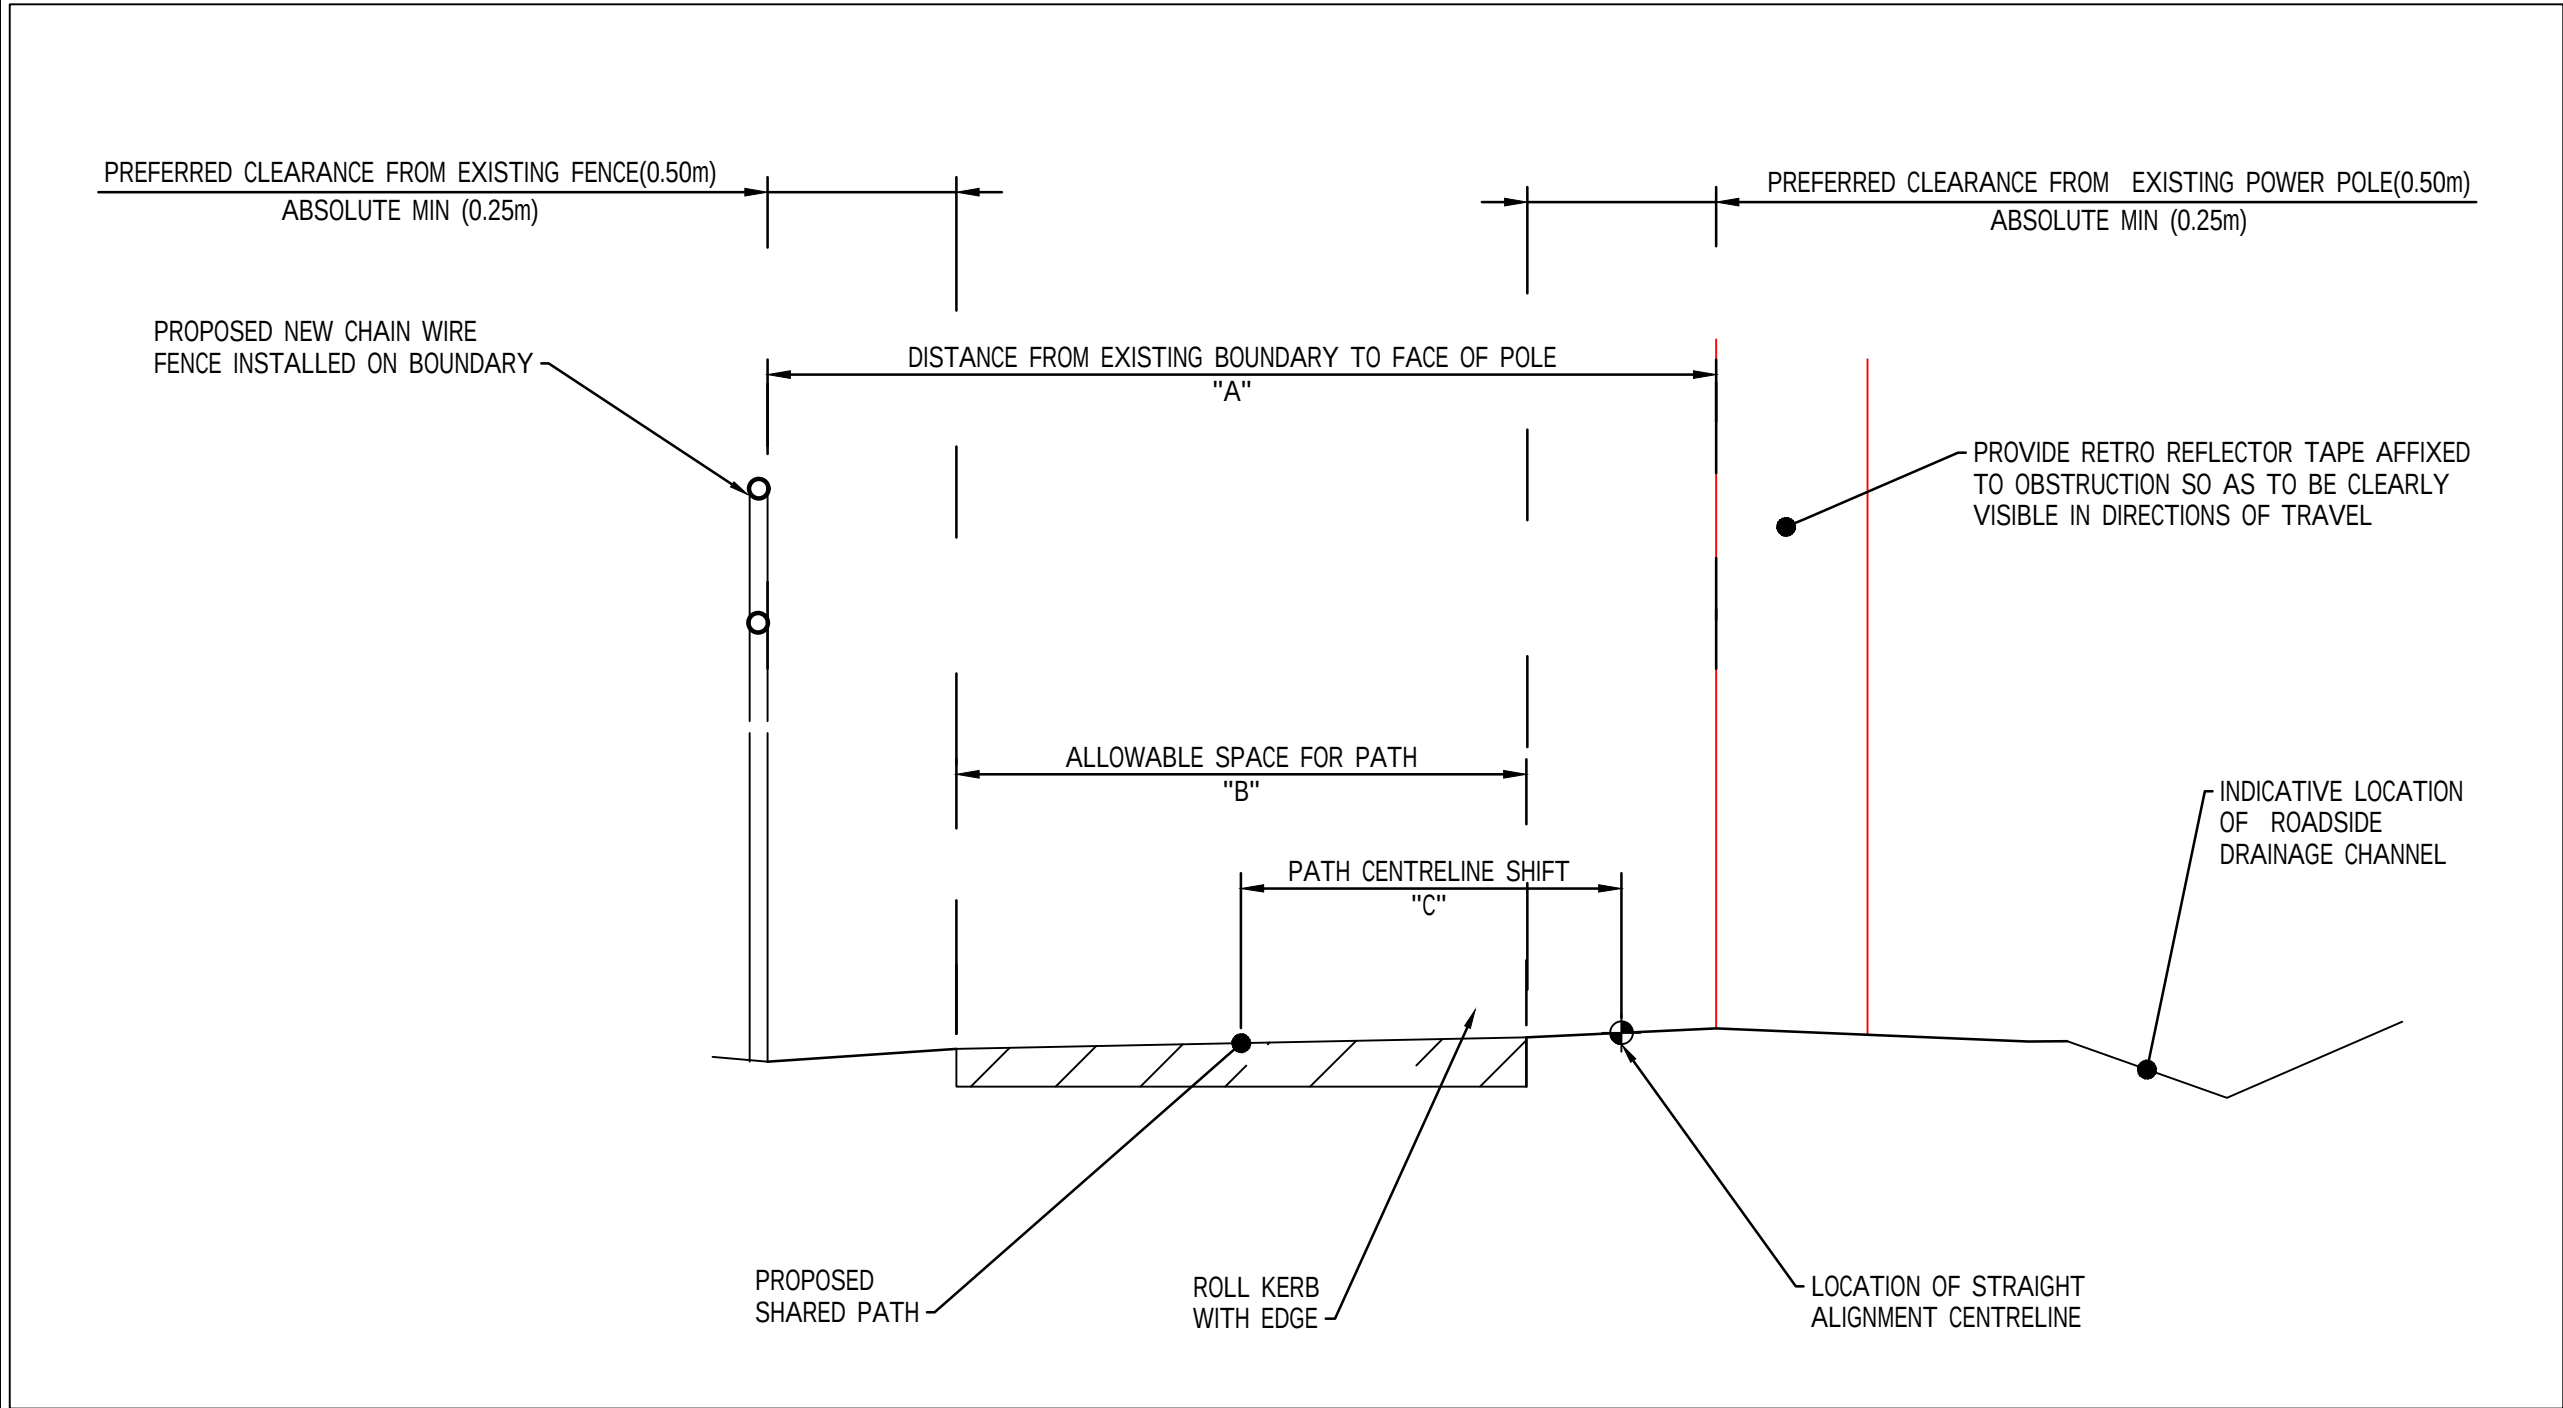

DETAIL A
SCALE NTS C-0330

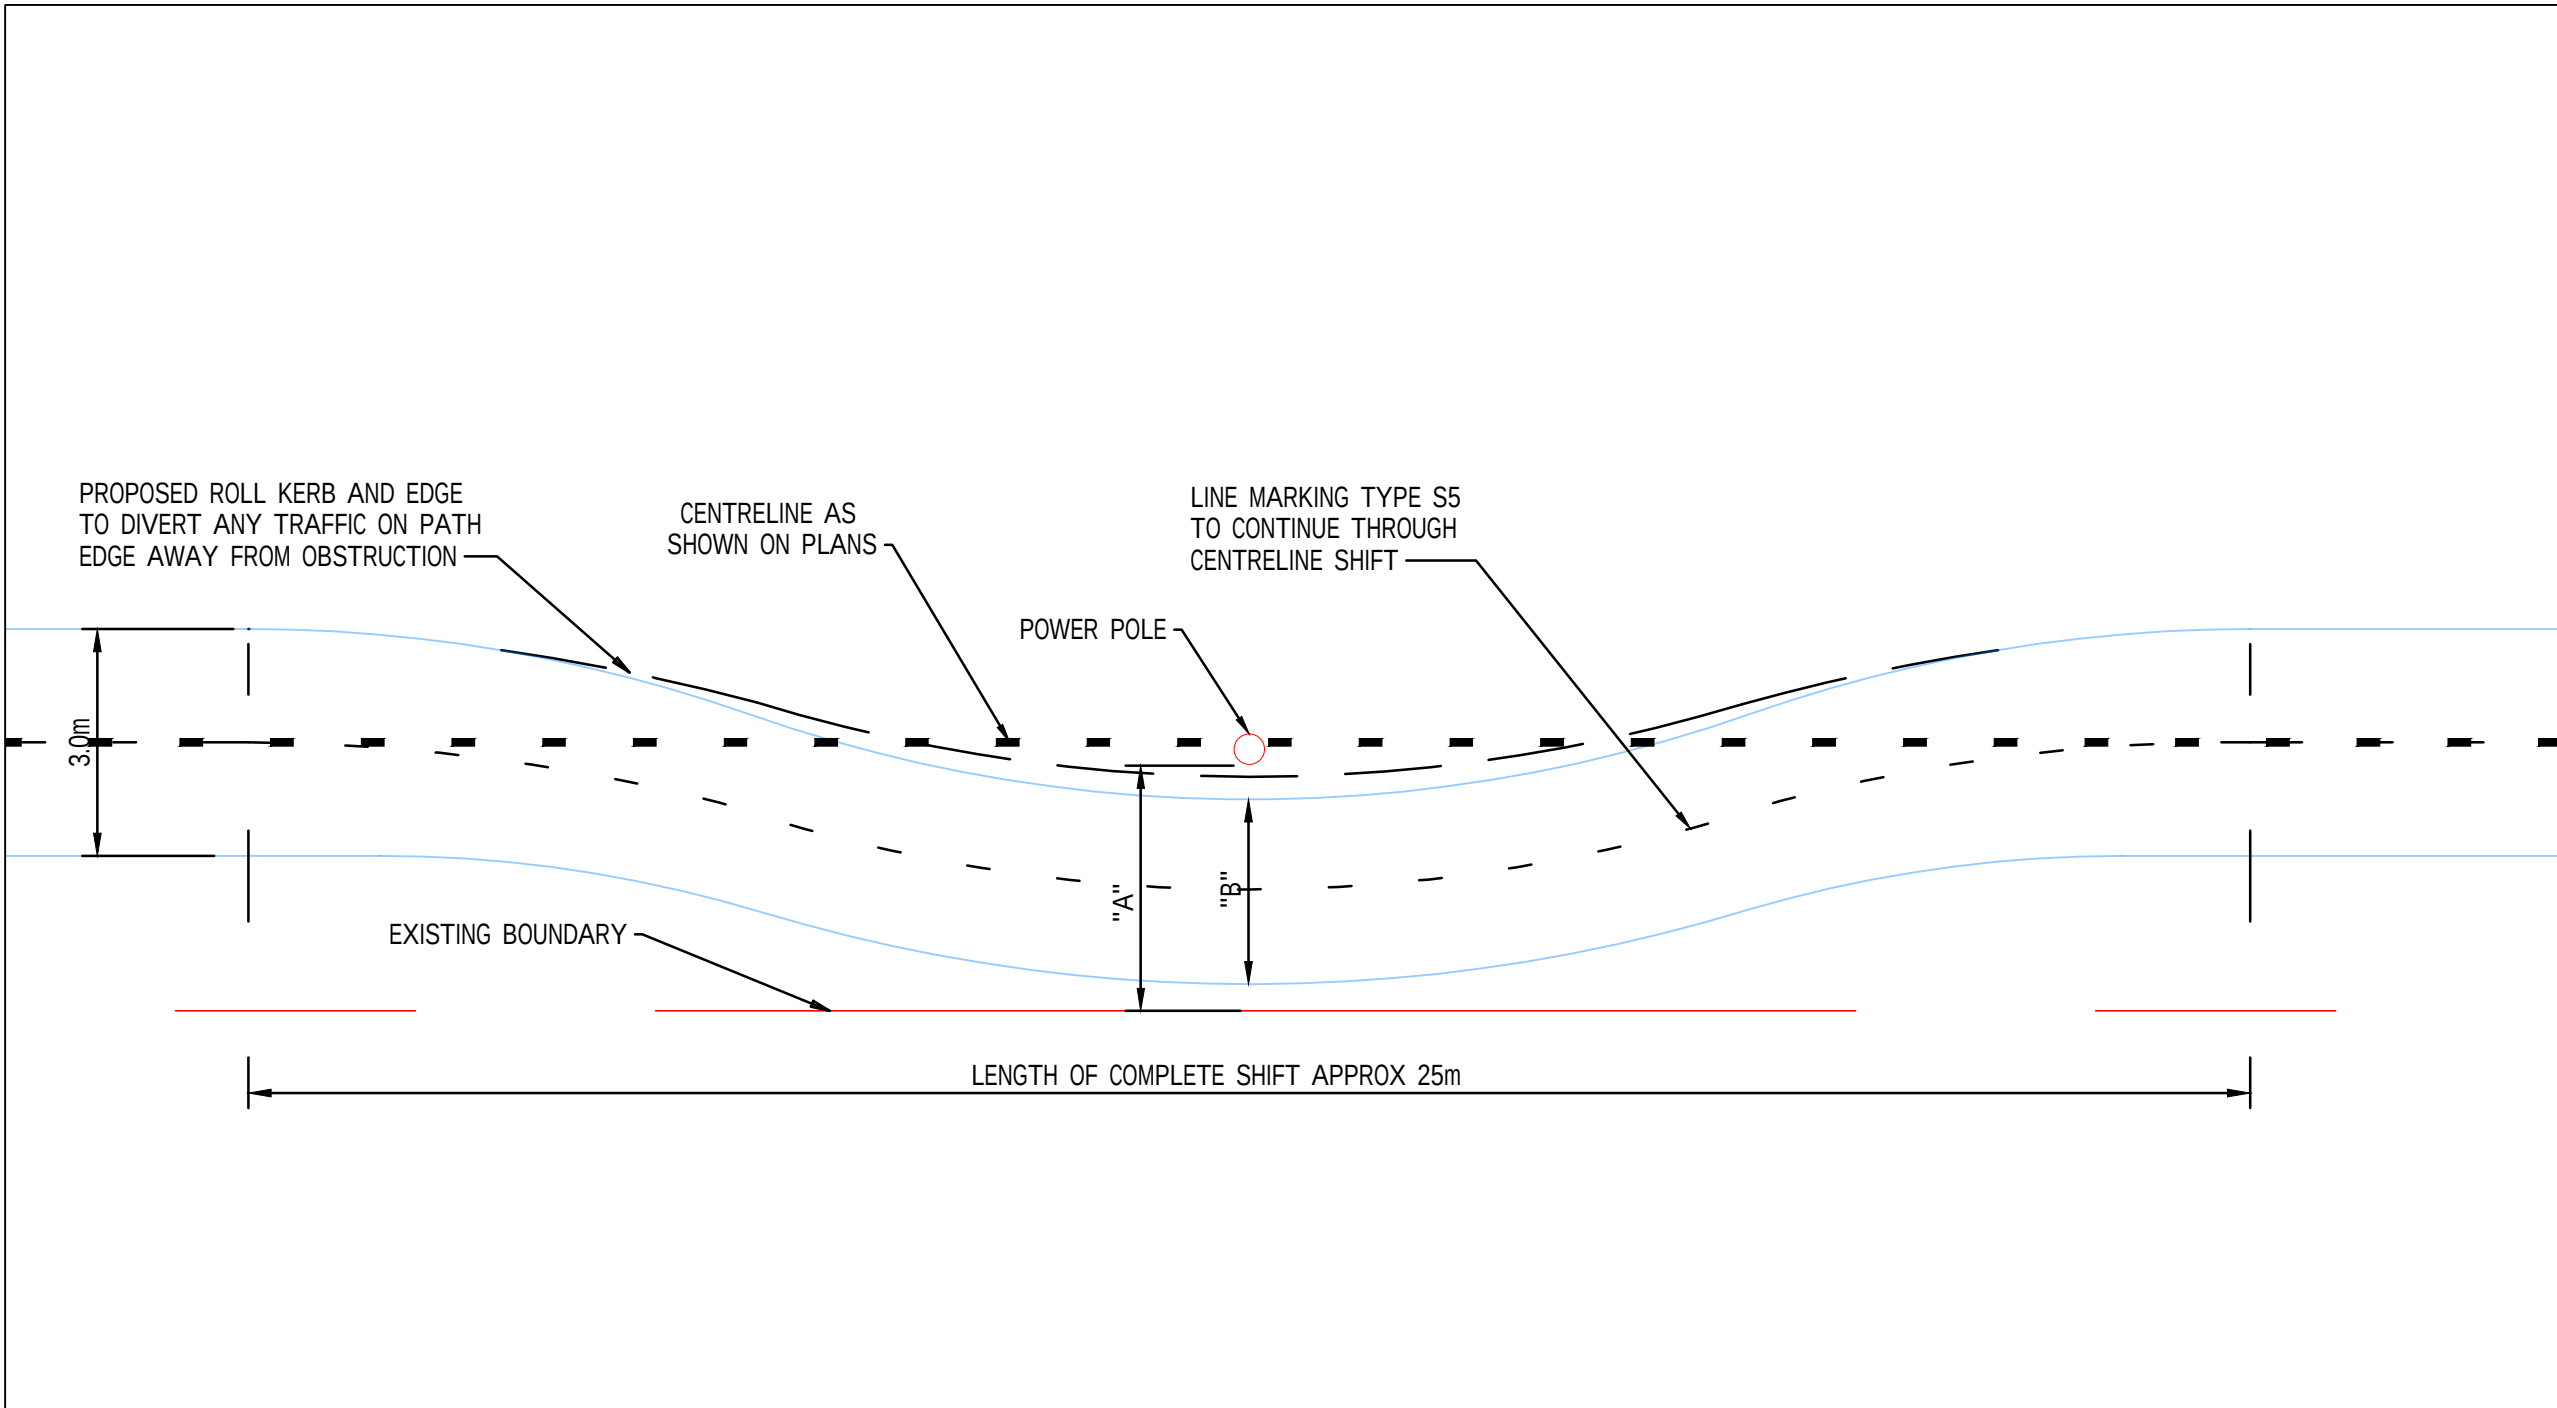

DETAIL B
SCALE NTS C-0330

PATH NARROWING TABLE

POLE LOCATION	"A"	"B"	"C"
CH 1954	2.97m	2.27m	0.85m
CH 1999	2.98m	2.48m	0.71m
CH 2045	2.76m	2.07m	0.80m
CH 2094	2.56m	1.89m	0.79m
CH 2141	2.79m	2.10m	0.60m
CH 2186	2.80m	2.10m	0.60m

CENTRELINE SHIFT NOT REQUIRED FOR POLE LOCATED AT CH 2226m

LEGEND

- BOUNDARY (SUPPLIED BY SURVEY)
- CONTOURS MAJOR (LIDAR)
- CONTOURS MINOR - 0.2m INTERVALS (LIDAR)
- CONTOURS MAJOR (SURVEY)
- CONTOURS MINOR (SURVEY)
- LAKE WATERLINE (APPROX 0m)
- 1.5m AHD
- FIRST NATIONS PEOPLE HERITAGE SITE
- OVERHEAD POWERLINE EASEMENT
- OVERHEAD POWERLINE EXCLUSION ZONE
- FINAL CONCEPT CONCRETE PATH
- FINAL CONCEPT ELEVATED BOARDWALK
- FINAL CONCEPT BRIDGE
- TREES TO BE RETAINED
- TREES TO BE REMOVED
- PROPOSED STORMWATER DRAINAGE PIPE
- PROPOSED STORMWATER PIPE HEADWALL
- EXISTING PRIVATE DRIVEWAY / FOOTPATH / PAVEMENT
- EXISTING POWER POLE
- EXISTING COMMS PIT
- EXISTING DRAINAGE PIPE
- EXISTING EDGE OF BITUMEN
- EXISTING FENCE
- EXISTING TABLE DRAIN
- EXISTING STORMWATER PIT
- DBYD SEWER LOCATION
- EXISTING SEWER
- EXISTING SEWER RISING MAIN
- EXISTING COMMS OVERHEAD
- EXISTING WATER
- EXISTING COMMS
- APPROXIMATE DIGITISED LOCATION OF EXISTING PATH
- APPROXIMATE DIGITISED LOCATION OF EXISTING FENCE

NOTE:
EXISTING GROUND SURFACE LEVELS ARE COMPRISED OF MULTIPLE SURVEY AND LIDAR DATA FILES. SOME INCONSISTENCIES IN CONTOUR LINES MAY BE APPARENT IN AREAS ADJACENT TO THE WIDER PATH CORRIDOR

REV	DATE	DESCRIPTION	RVD	REV	DATE	DESCRIPTION	RVD
E	10.12.25	RE- ISSUED DETAILED DESIGN 2	BC				
D	3.12.25	RE- ISSUED DETAILED DESIGN 2	BC				
C	14.11.25	DETAILED DESIGN 2	BC				
B	05.09.25	RE-ISSUE DETAILED DESIGN 1	BC				
A	07.08.25	DETAILED DESIGN ISSUE 1	BC				
REVISIONS							



Sydney Office—
L2, 8 Windmill St, Sydney NSW 2000
P / +61 2 9770 3300
E / info@bgeeng.com
bgeeng.com—



PROJECT
MANNERING PARK
SHARED PATH DETAILED DESIGN PHASE
STAGE 2

STATUS DETAILED DESIGN NOT TO BE USED FOR CONSTRUCTION			
DRAWN JL	DESIGNED JL	CHECKED BC	APPROVED BC
DATUM AHD	GRID GDA-20	SCALE AS SHOWN	AT A1 SIZE

TITLE PATH NARROWING PLAN AND TABLE		
PROJECT No. S24098	DRAWING No. C-0330	REV E