


Map G301	Catchment Flooding Extents – Davistown
Map G302	Catchment Flooding Extents – Empire Bay/Bensville
Map G303	Davistown Final Landform
Map G304	Empire Bay Final Landform
Map G305	Recommended Flood Risk Management Measures – Davistown
Map G306	Recommended Flood Risk Management Measures – Empire Bay/Bensville
Map G307	FM EB5 - Drainage Easement (Myrtle Road to Kendall Road) – 1% AEP Results
Map G308	FM EB6 - Pomona Road Easement and Drainage Upgrades – 1% AEP Results
Map G309	FM DT1 - Davistown Foreshore Barrier – 1% AEP Results
Map G310	FM EB4 – Empire Bay Foreshore Barrier – 1% AEP Results
Map G311	EM 03 – Evacuation Centre Locations
Map G312	Flood Planning Area (FPA) – Davistown
Map G313	Flood Planning Area (FPA) – Empire Bay/Bensville
Map G314	Flood Planning Constraint Categories – Davistown
Map G315	Flood Planning Constraint Categories – Empire Bay/Bensville



Peak Overtopping Depths				
ID	Location	20% AEP	1% AEP	PMF
DT-01	Malynia Road (North)	0.2m	0.3m	0.3m
DT-02	Malynia Road (South)	0.1m	0.2m	0.5m
DT-03	Emora Avenue	0.2m	0.3m	0.6m
DT-04	Grevilla Avenue	0.2m	0.3m	0.6m
DT-05	Kincumber Cresc	0.2m	0.3m	0.4m

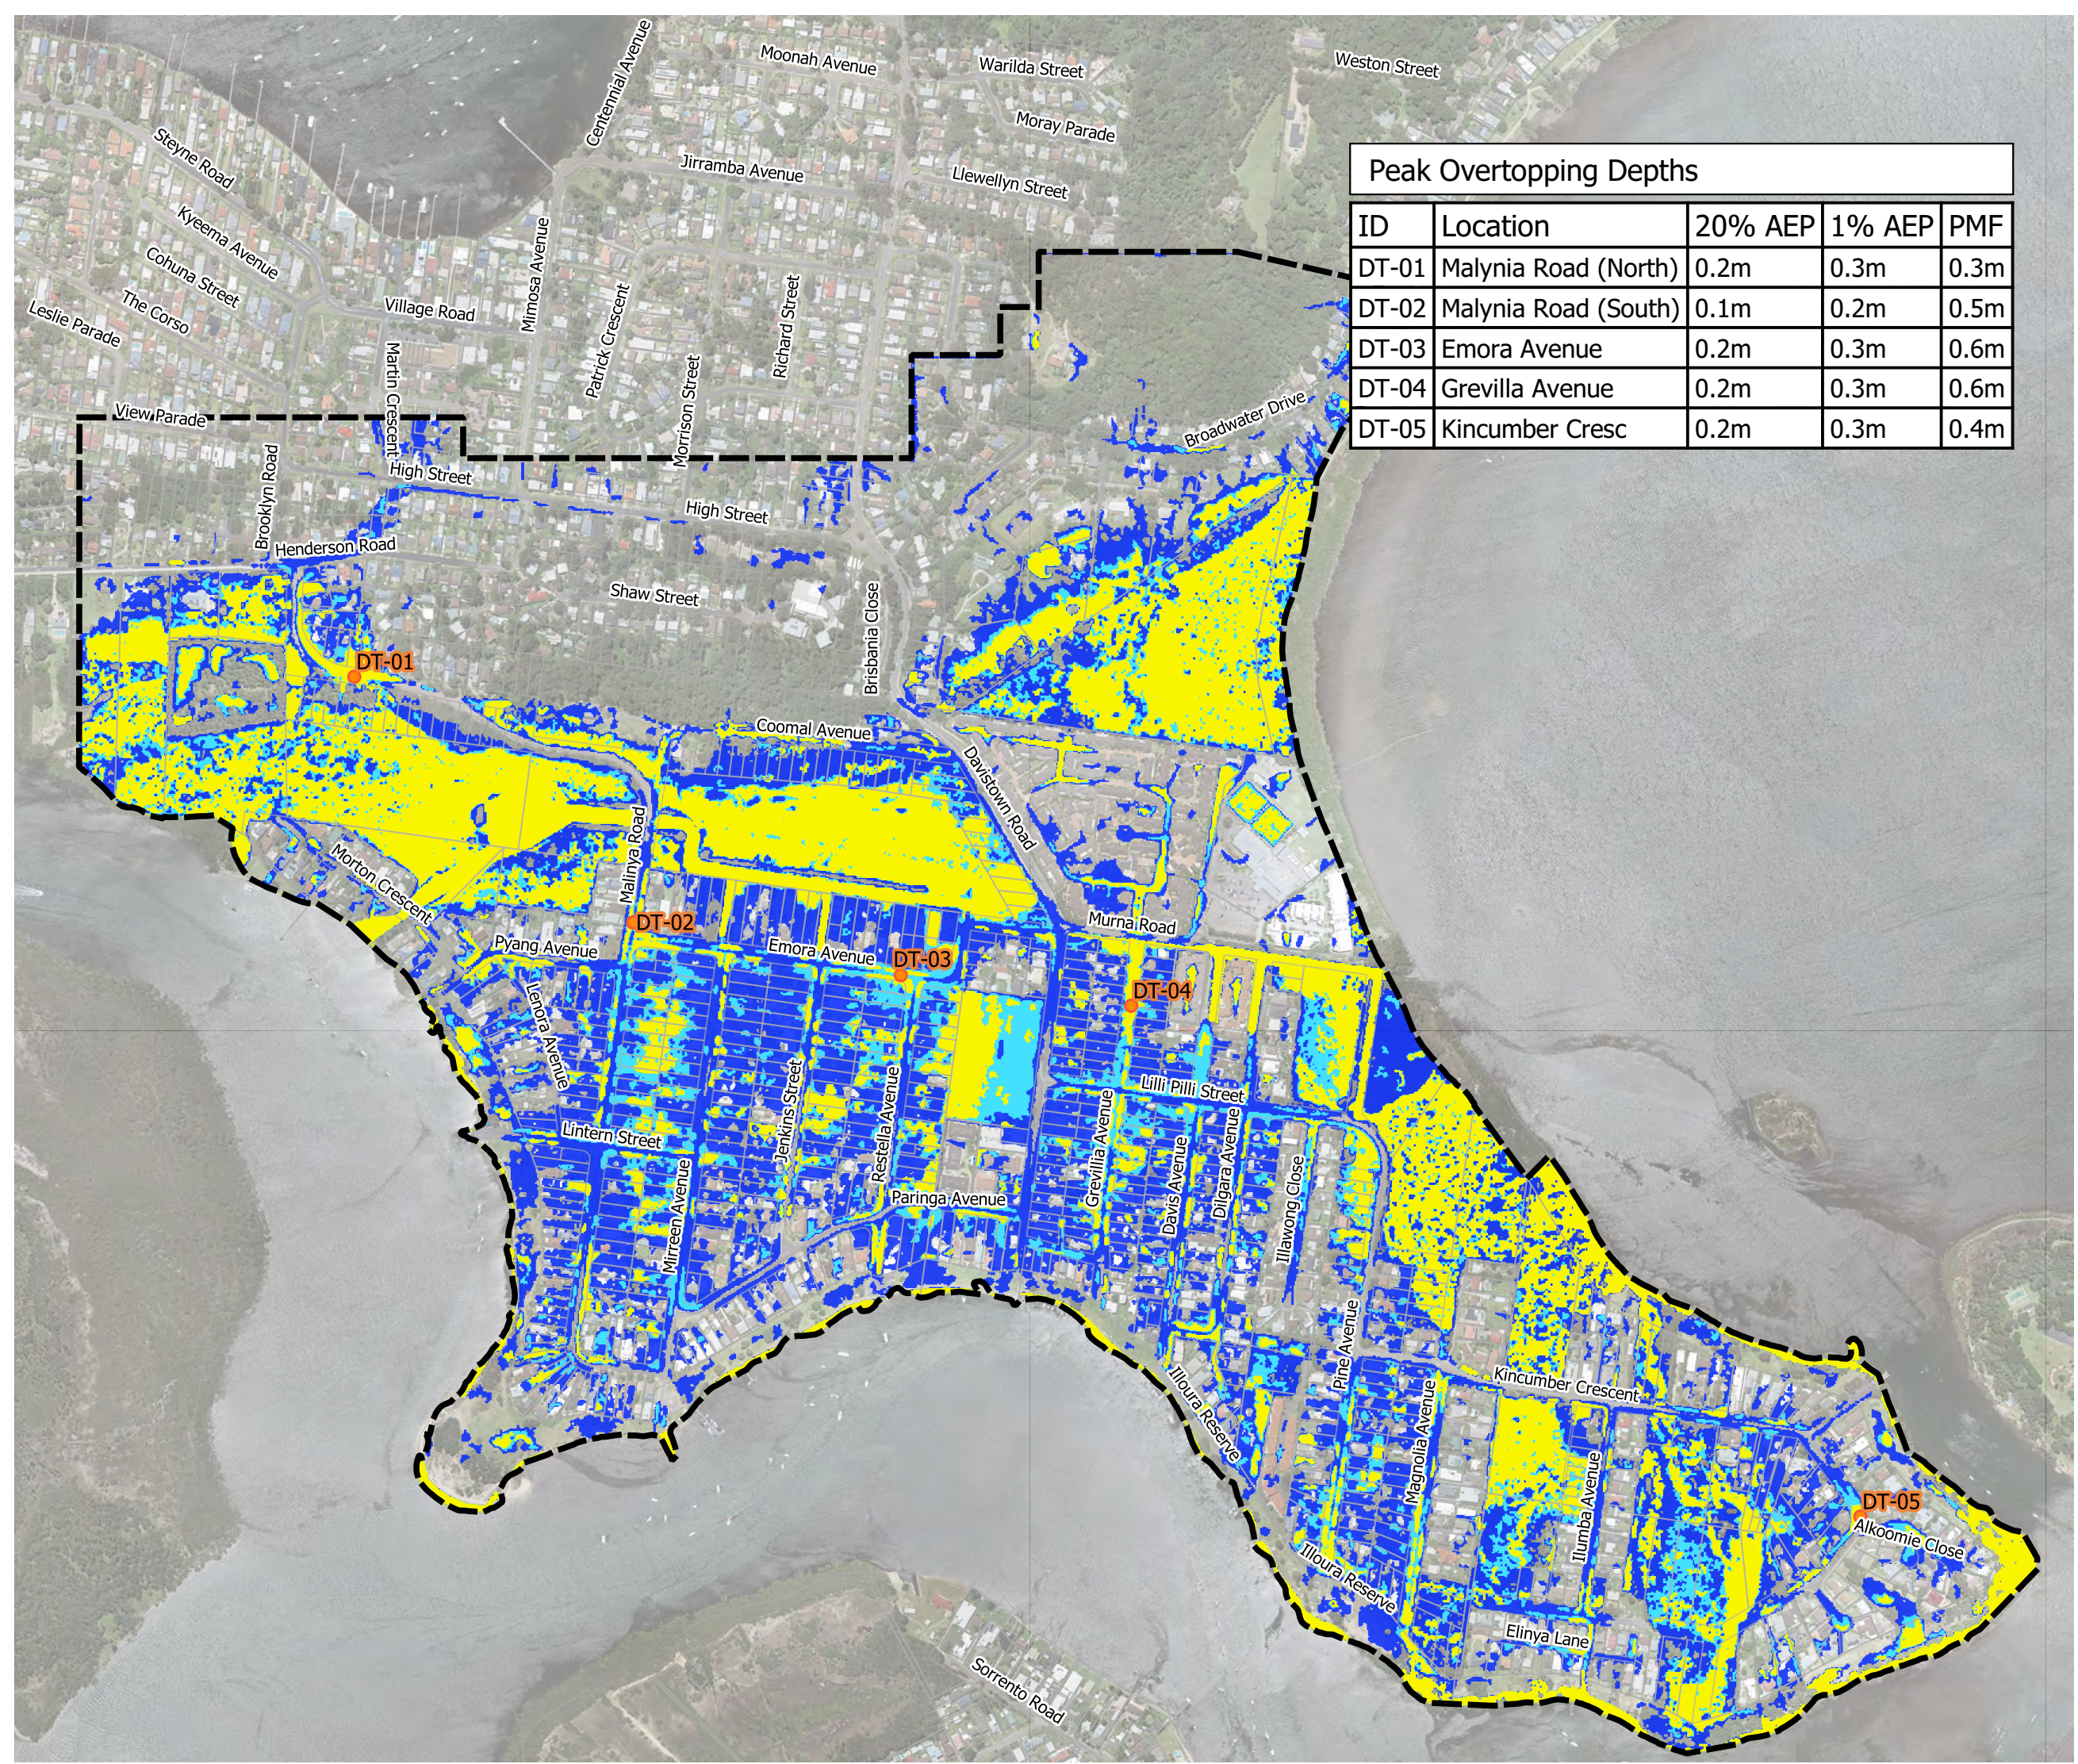


Map G301

Catchment Flood Extents

Davistown

- Legend
- Cadastre
 - Study Area
 - Road Locations
- Flood Extents (0.1 m filter)
- 20% AEP
 - 1% AEP
 - PMF

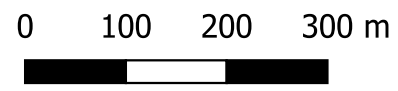

Scale : 1:7500@A3
Date : 18 Aug 2020
Revision : A
Created by : JS
Coordinate System : MGA 56





Map G302

Catchment Flood
Extents
Empire Bay/Bensville


Legend

- Cadastre
- Study Area
- Road Locations

Flood Extents (0.1 m filter)

- 20% AEP
- 1% AEP
- PMF

0 100 200 300 m

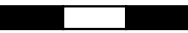

Scale : 1:12000@A3
Date : 18 Aug 2020
Revision : A
Created by : JS
Coordinate System : MGA 56



Peak Overtopping Depths				
ID	Location	20% AEP	1% AEP	PMF
EB-01	Gordon Road	0.2m	0.3m	0.6m
EB-02	Boongala Avenue	0.5m	0.6m	0.9m
EB-03	Sorrento Road	0.1m	0.2m	0.5m
EB-04	Shelly Beach Road	0.1m	0.2m	0.3m
EB-05	Rickard Road	0.4m	0.5m	0.8m
EB-06	Greenfield Road	0.4m	0.5m	0.7m
EB-07	Rosella Road	-	0.1m	0.4m
EB-08	Palmer's Lane	0.3m	0.5m	0.9m
EB-09	Empire Bay Drive	0.2m	0.3m	0.6m
EB-10	Pomona Road (1)	0.2m	0.3m	0.6m
EB-11	Pomona Road (2)	0.3m	0.4m	0.7m
EB-12	Pomona Road (3)	0.2m	0.2m	0.5m



Map G303 Proposed Landform Davistown

Legend

— Contours (0.2m)

□ Cadastre



Terrain (m AHD)



100 0 100 200 m

Scale : 1:7000@A3
Date : 18 August 2020
Revision : A
Created by : JRF
Coordinate System : Map Grid of
Australia 94



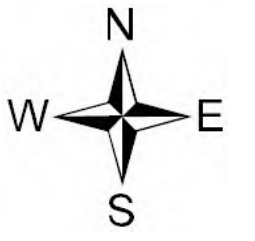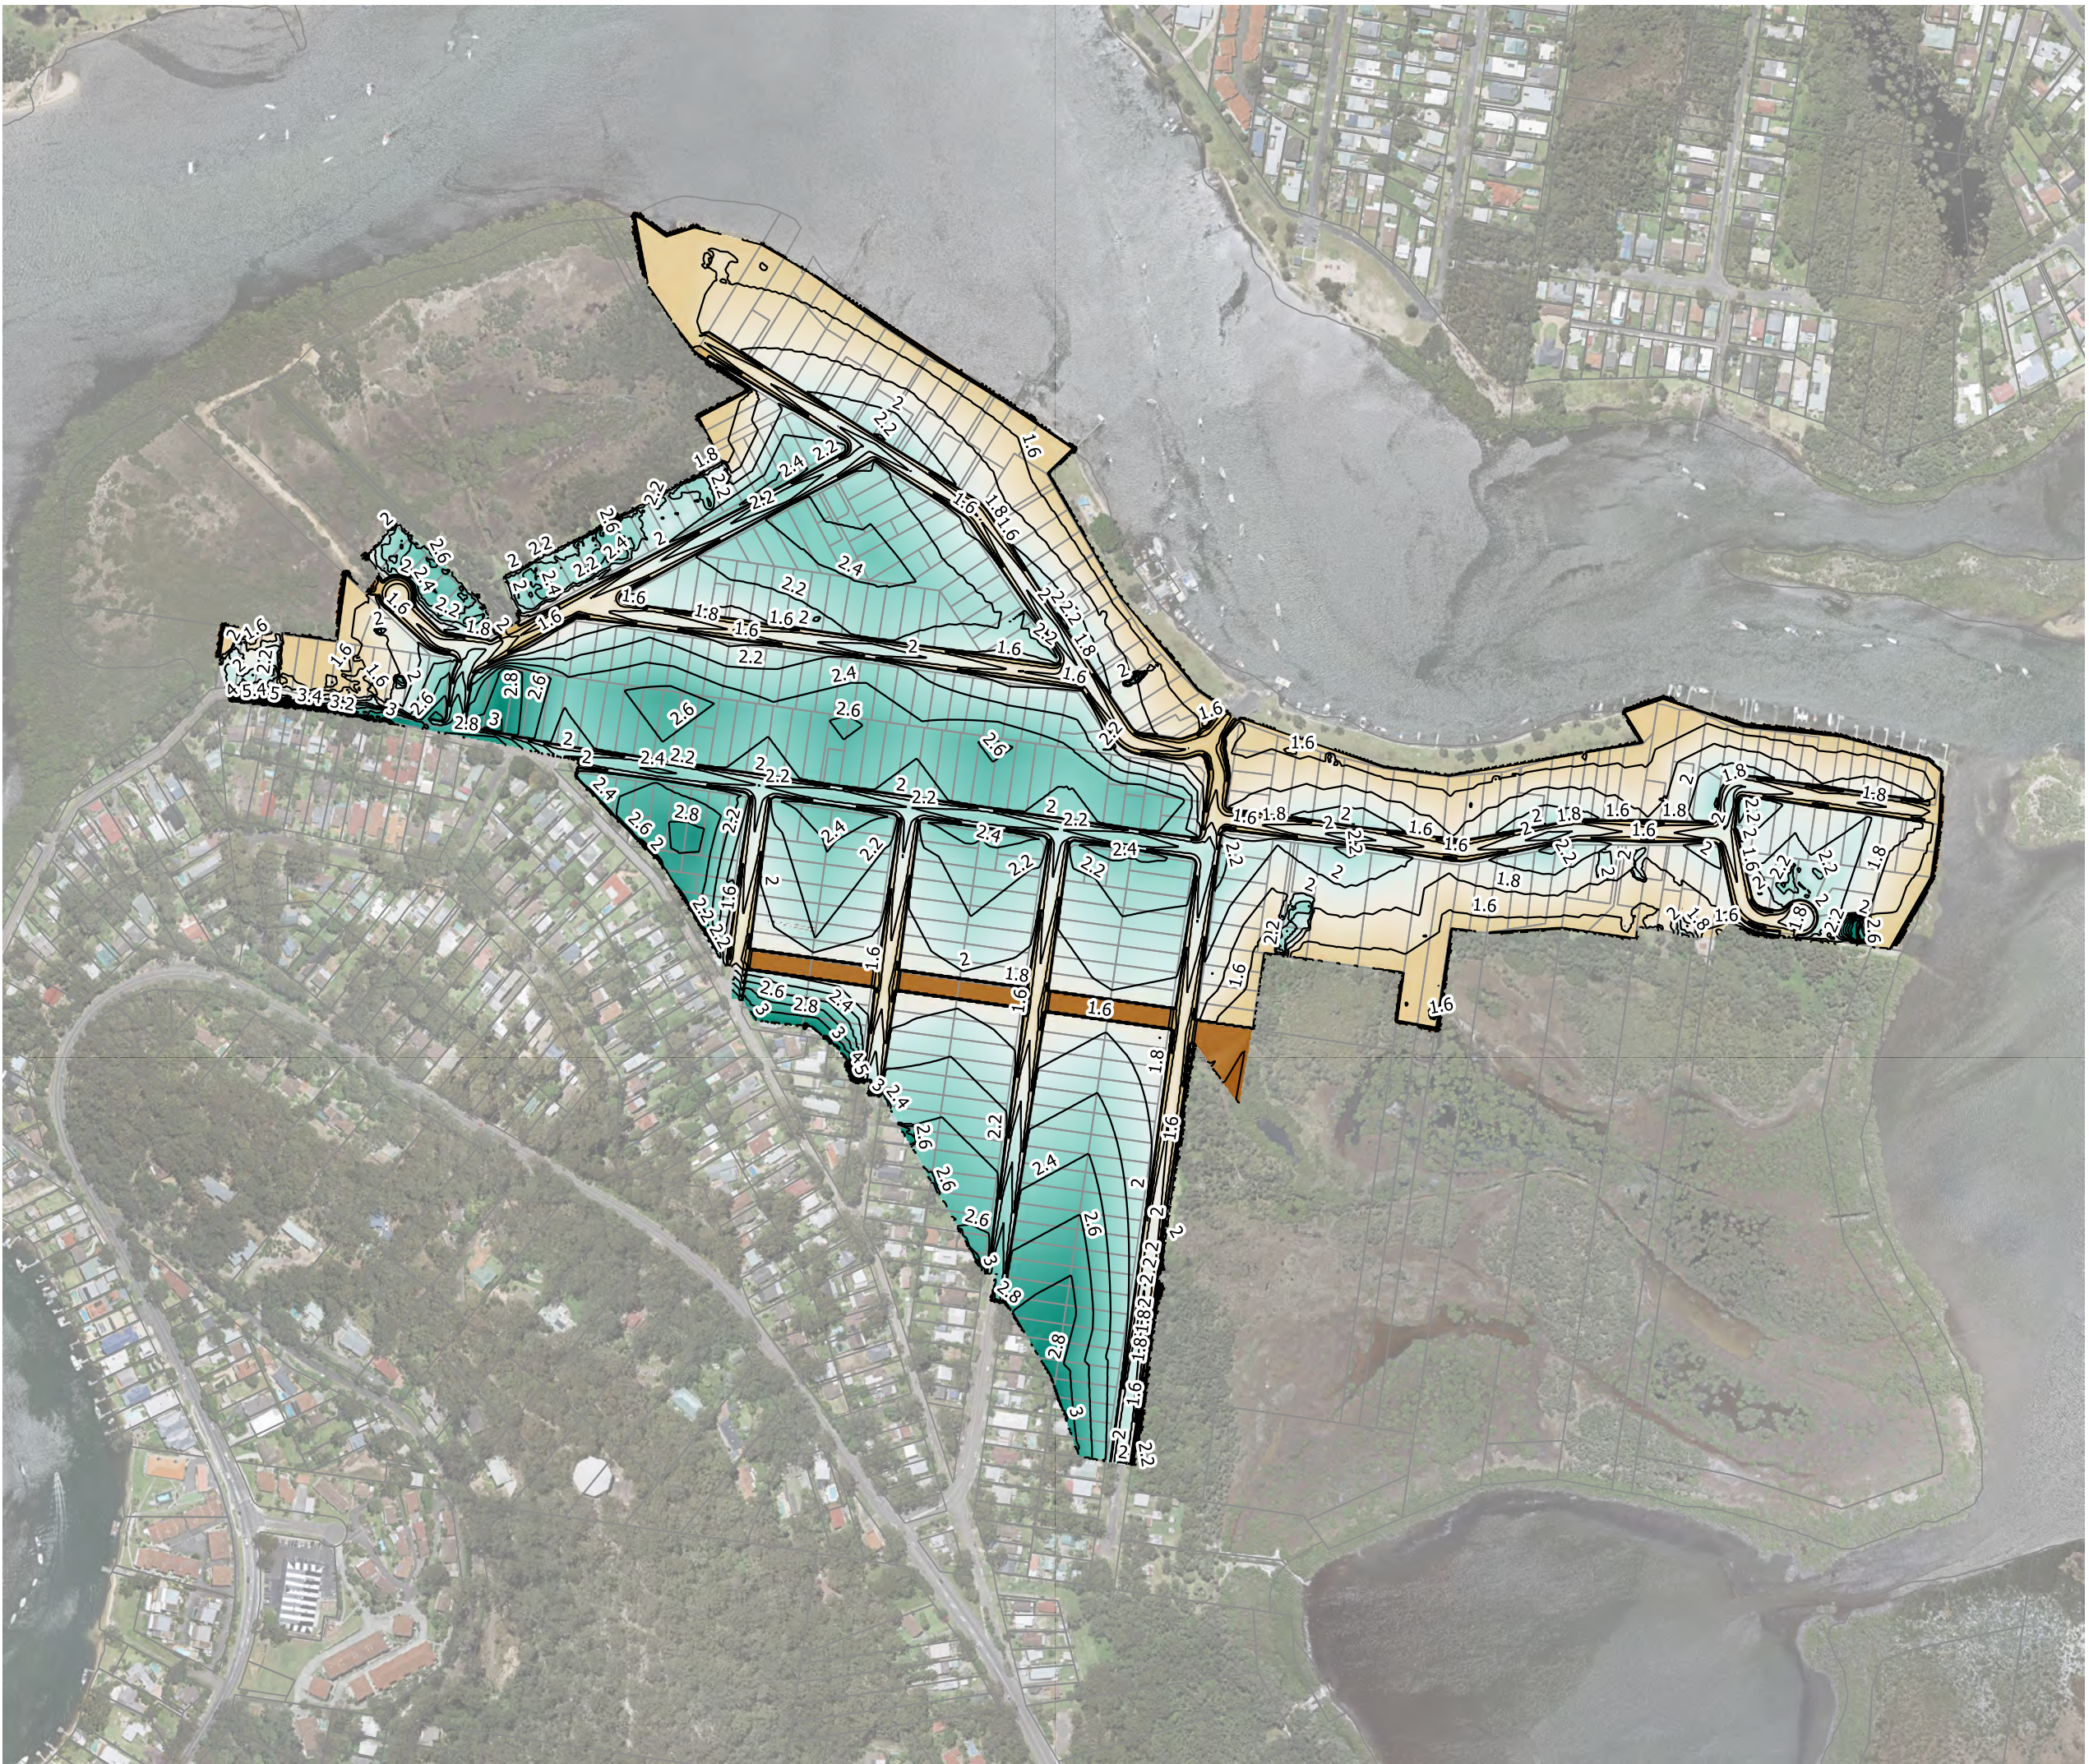


Map G304 Proposed Landform Empire Bay

Legend

— Contours (0.2m)

□ Cadastre

Terrain (m AHD)

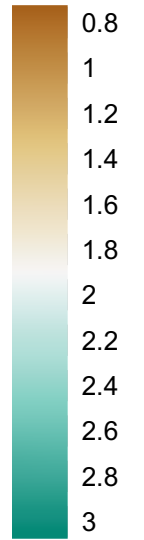

50 0 50 100 150 200 m

Scale : 1:5000@A3
Date : 18 August 2020
Revision : A
Created by : JRF
Coordinate System : Map of Grid
Australia 94

