


DATE PLOTTED: 27 February 2026 11:53 AM BY: LANE, RONAN



- LEGEND:
- NEW VIEWING PLATFORM
 - NEW WALKWAY MATTING
 - NEW STAIR ACCESS
 - NEW BOARDWALK DECK REPLACEMENT


LOCATION PLAN
SCALE 1:3000

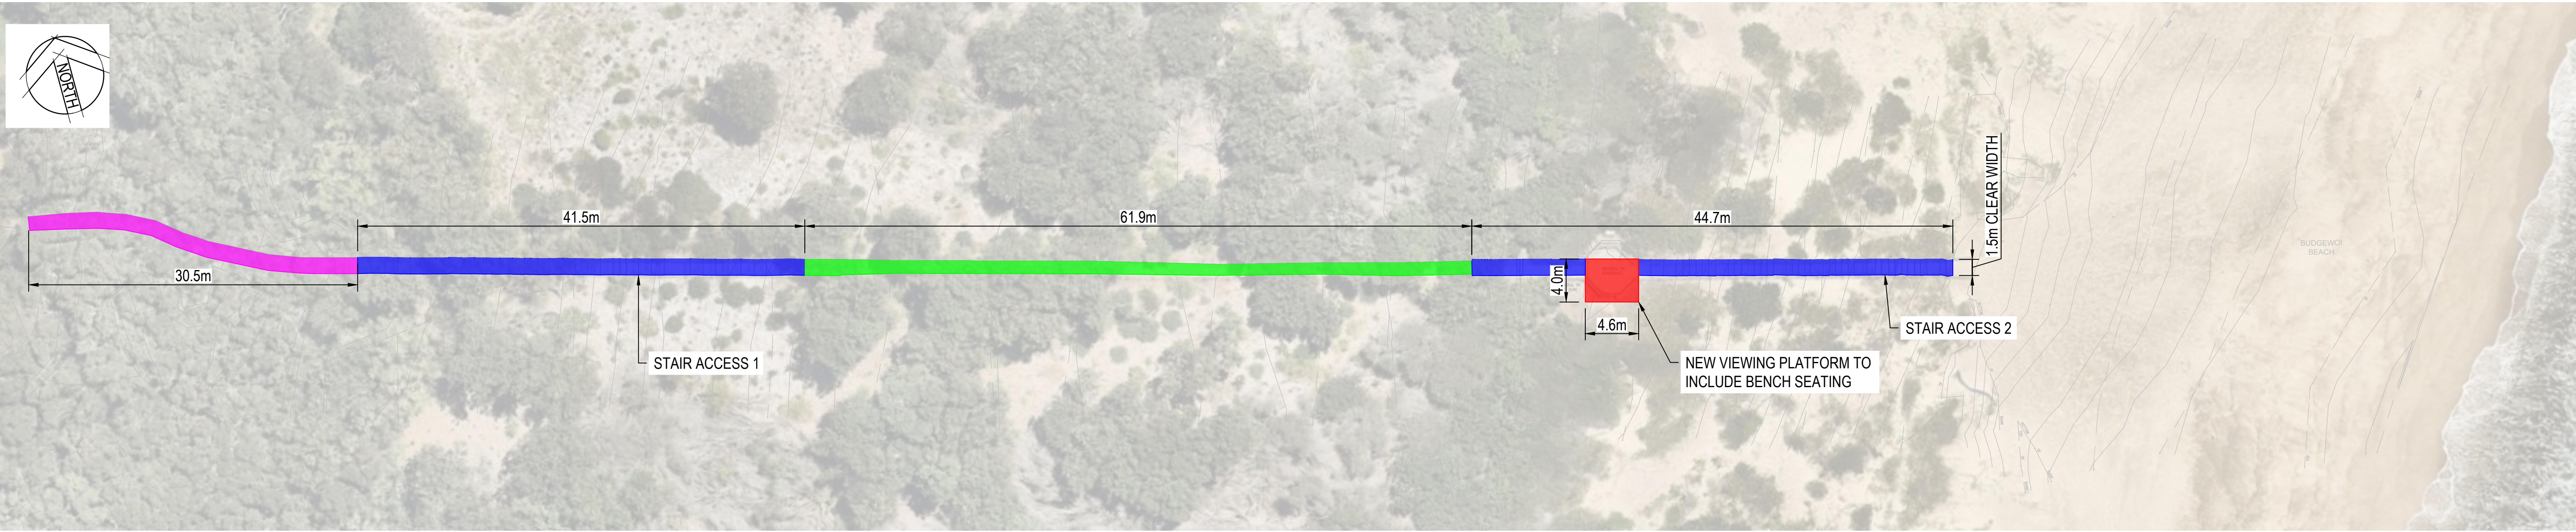

KEYPLAN
SCALE 1:300

XREFs: 3050-02041-300-001_Profile_A_Boardwalk_Profile_A_Beach
CAD File: \\a2012-map01_cfs02shared_projects\305002041-MA-1005-C_RL.dwg

Rev.	Date	Description	Des.	Verif.	Appd.
A	27.02.2026		RL	HH	CA

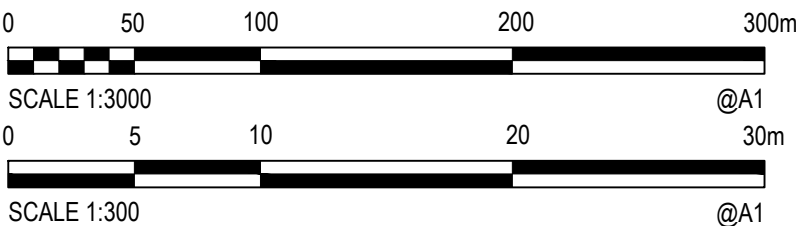

© Stantec Limited All Rights Reserved.
This document is produced by Stantec Limited solely for the benefit of and use by the client in accordance with the terms of the retainer. Stantec Limited does not and shall not assume any responsibility or liability whatsoever to any third party arising out of any use or reliance by third party on the content of this document.

**Stantec**

Stantec Australia Pty Ltd | ABN 17 007 820 322
Level 9, The Forum, 203 Pacific Highway
St. Leonards, NSW 2055
Tel: 02 9496 7700
Web: www.stantec.com/au

Drawn	LA	Date	27.02.2026
Checked	RL	Date	27.02.2026
Designed	RL	Date	27.02.2026
Verified	HH	Date	27.02.2026
Approved	CA	Date	27.02.2026

Client	Central Coast Council
Project	WEEMALA BEACH ACCESS RENEWAL
Title	LOCATION PLAN AND KEYPLAN

Status	FOR CONCEPT APPROVAL		
NOT TO BE USED FOR CONSTRUCTION PURPOSES			
	Date FEB 2026	Scale AS SHOWN	Size A1
Drawing Number 305002041-MA-1000			Revision A

EXISTING BOARDWALK SURVEY

BEACH PROFILE SURVEY

EXISTING RUBBER MATTING

STAIR ACCESS 1 SECTION

SCALE 1:75

EXISTING RUBBER MATTING

NEW VIEWING PLATFORM

EXISTING BOARDWALK SURVEY

BEACH PROFILE SURVEY

STAIR ACCESS 2 SECTION
SCALE 1:75

[illegible]

© Stantec Limited All Rights Reserved.
This document is produced by Stantec Limited solely for the benefit of and use by the client in accordance with the terms of the retainer. Stantec Limited does not and shall not assume any responsibility or liability whatsoever to any third party arising out of any use or reliance by third party on the content of this document.



Stantec

Stantec Australia Pty Ltd | ABN 17 007 820 322
 Level 9, The Forum, 203 Pacific Highway
 St. Leonards, NSW 2065
 Tel: 02 9496 7700
 Web: www.stantec.com/au

Drawn LA	Date 27.02.2026	Client Central Coast Council			
Checked RL	Date 27.02.2026	Project WEEMALA BEACH ACCESS RENEWAL	Status FOR CONCEPT APPROVAL NOT TO BE USED FOR CONSTRUCTION PURPOSES		
Designed RL	Date 27.02.2026				
Verified HH	Date 27.02.2026	Title GENERAL SECTIONS	Date FEB. 2026	Scale AS SHOWN	Size A1
Approved			Drawing Number 305002041-MA-1005		
CA	Date 27.02.2026		Revision A		