



MANNERING PARK SHARED PATH

(Manning Park to Kingfisher Shores)
COMMUNITY CONSULTATION PLAN
(Concept Plan)

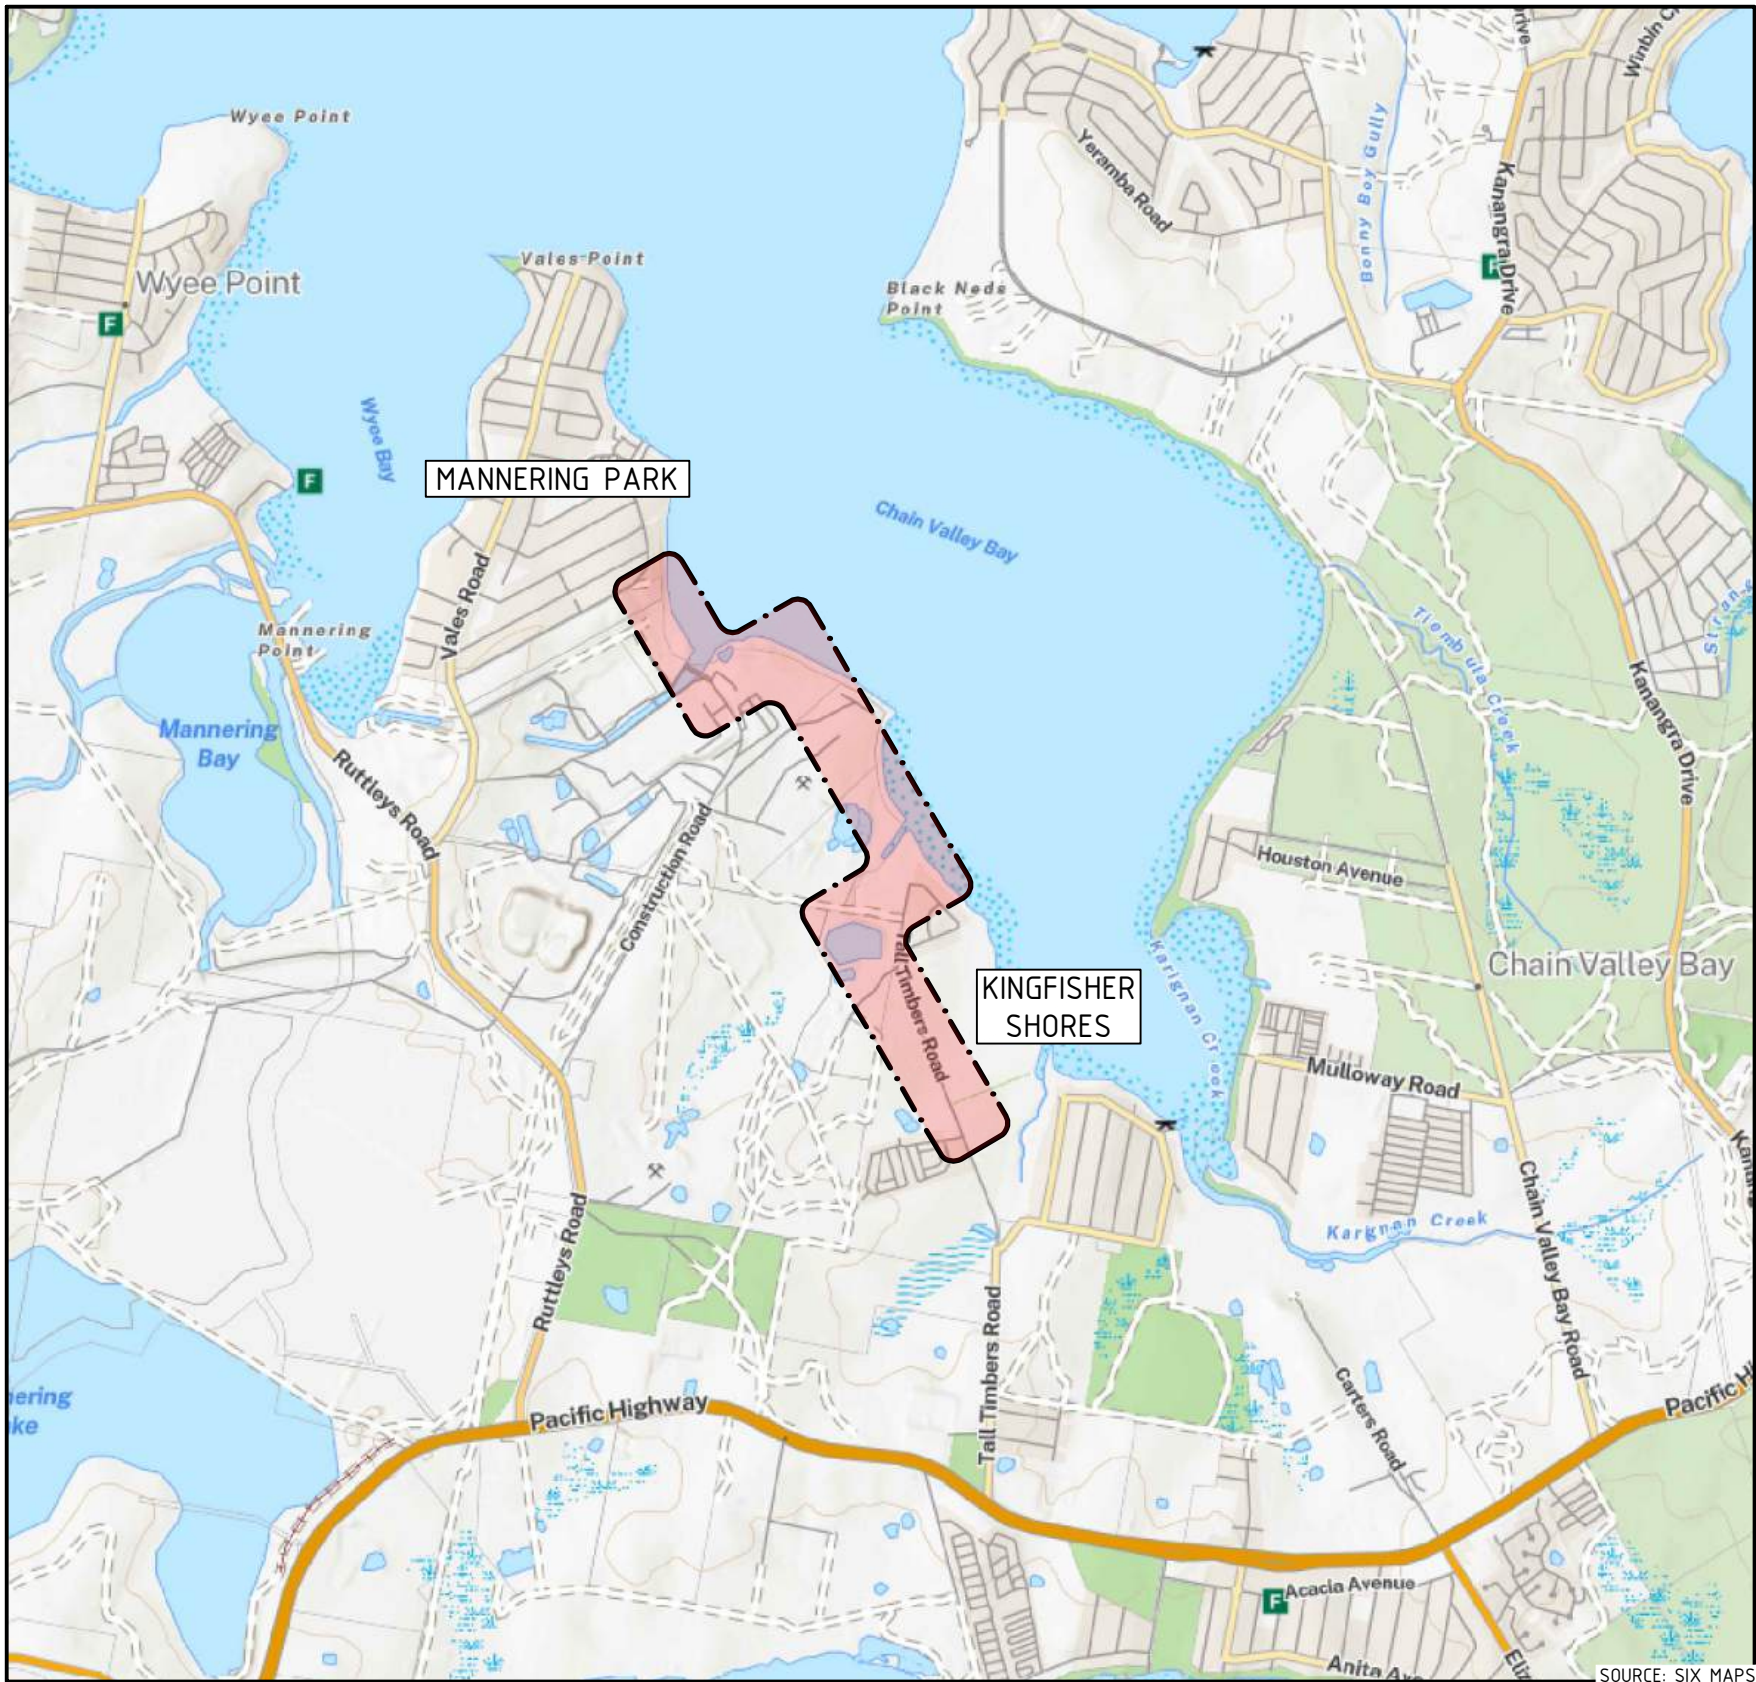

LOCALITY PLAN
NOT TO SCALE

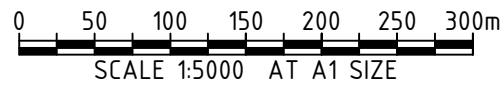

REV	DATE	DESCRIPTION	REV	DATE	DESCRIPTION
A	-	ISSUED FOR COMMUNITY CONSULTATION	BC	-	-
REV	DATE	DESCRIPTION	RVD	REV	DATE
REVISIONS			REVISIONS		




Newcastle Office—
Level 3, Suite 2, 426 King St
Newcastle NSW 2300
P / +61 2 4902 3000 E / newcastle@bgeeng.com
bgeeng.com—



MANNERING PARK
SHARED PATH

ISSUED FOR INFORMATION NOT TO BE USED FOR CONSTRUCTION			
DRAWN	DESIGNED	CHECKED	APPROVED
JL	JL	BC	BC
DATUM	GRID	SCALE	AT
AHD	GDA-20	1:5000	A1 SIZE

MANNERING PARK SHARED PATH OVERALL PLAN		
PROJECT No.	DRAWING No.	REV
S24-098	CON-0000	A

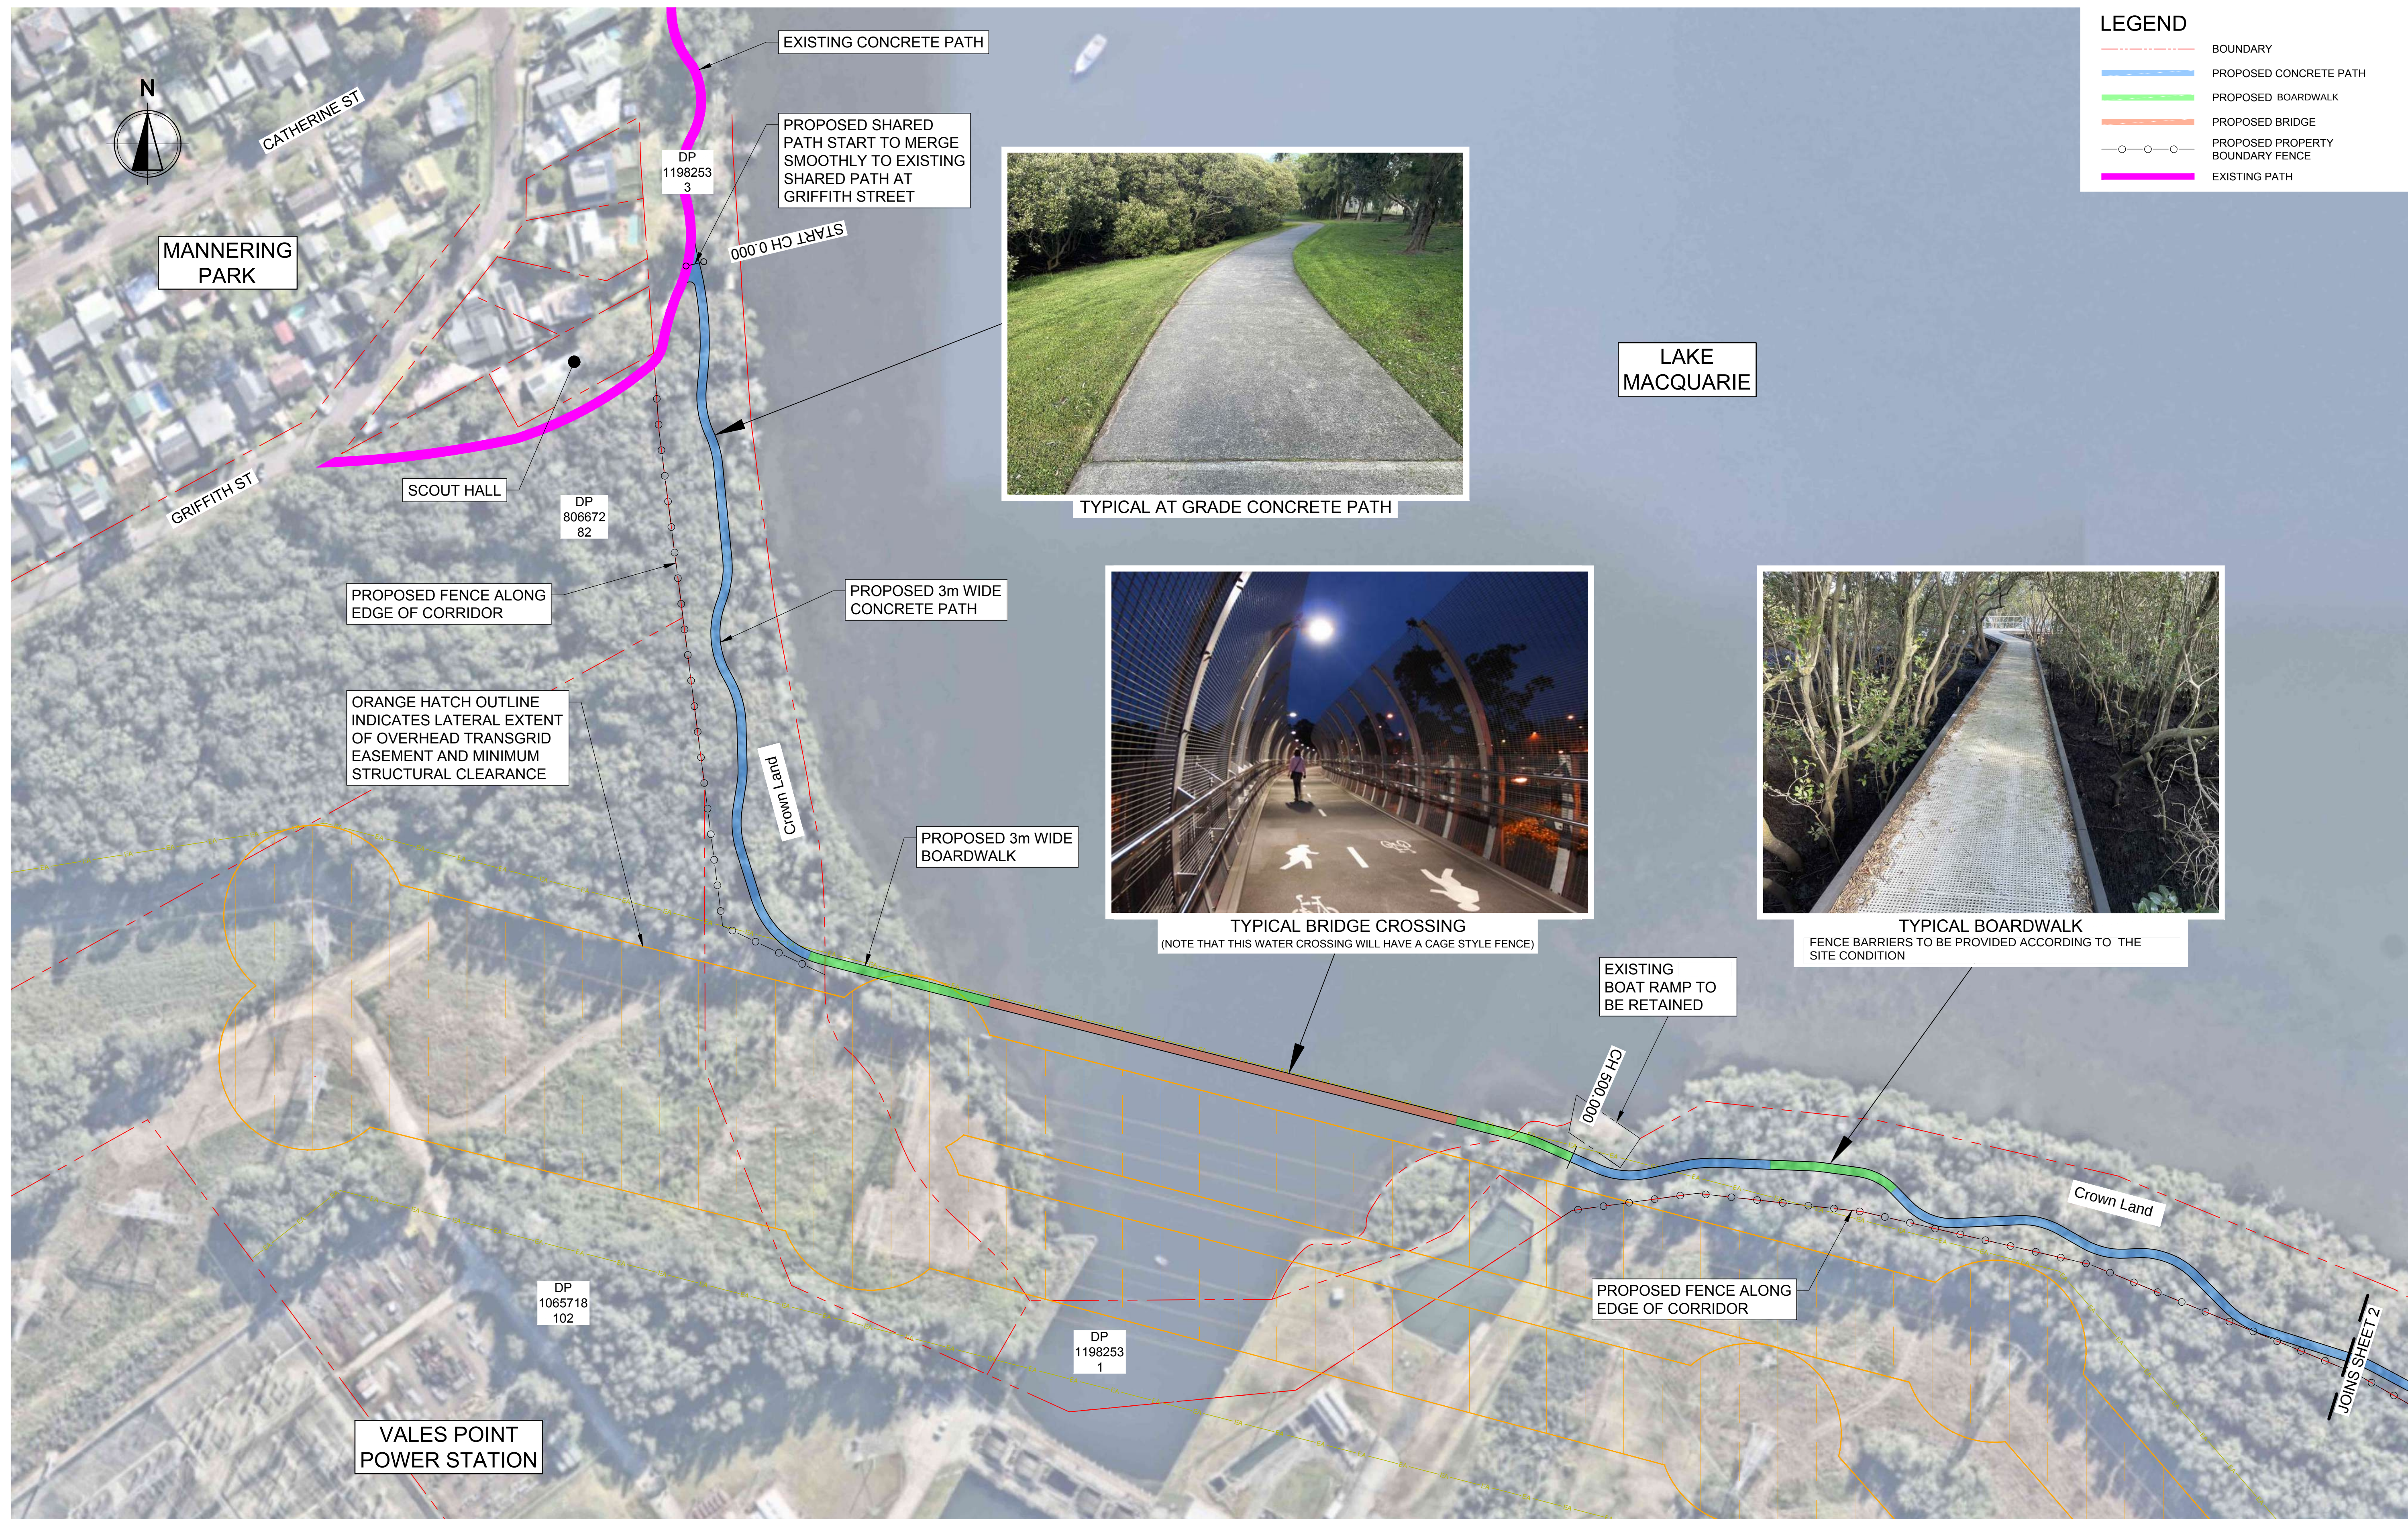

- LEGEND**
- BOUNDARY
 - PROPOSED CONCRETE PATH
 - PROPOSED BOARDWALK
 - PROPOSED BRIDGE
 - PROPOSED PROPERTY BOUNDARY FENCE
 - EXISTING PATH




TYPICAL AT GRADE CONCRETE PATH



TYPICAL BRIDGE CROSSING
(NOTE THAT THIS WATER CROSSING WILL HAVE A CAGE STYLE FENCE)



TYPICAL BOARDWALK
FENCE BARRIERS TO BE PROVIDED ACCORDING TO THE SITE CONDITION

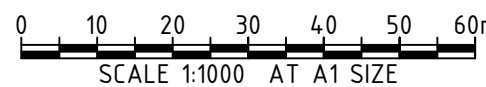

REV	DATE	DESCRIPTION	REV	DATE	DESCRIPTION
A	-	ISSUED FOR COMMUNITY CONSULTATION	BC		
REV	DATE	DESCRIPTION	RVD	REV	DATE
REVISIONS			REVISIONS		



Newcastle Office—
Level 3, Suite 2, 426 King St
Newcastle NSW 2300
P / +61 2 4902 3000 E / newcastle@bgeeng.com
bgeeng.com—




MANNERING PARK
SHARED PATH

STATUS			
ISSUED FOR INFORMATION			
NOT TO BE USED FOR CONSTRUCTION			
DRAWN	DESIGNED	CHECKED	APPROVED
JL	JL	BC	BC
DATUM	GRID	SCALE	
AHD	GDA-20	1:1000	AT A1 SIZE

TITLE		
MANNERING PARK SHARED PATH PROPOSED ROUTE SHEET 1 OF 4		
PROJECT No.	DRAWING No.	REV
S24098	CC-0100	1



- LEGEND**
- BOUNDARY
 - PROPOSED CONCRETE PATH
 - PROPOSED BOARDWALK
 - PROPOSED BRIDGE
 - PROPOSED PROPERTY BOUNDARY FENCE
 - EXISTING PATH

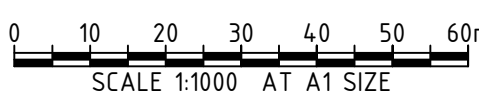

				CLIENT				PROJECT				STATUS				TITLE			
												ISSUED FOR INFORMATION				MANNERLING PATH			
												NOT TO BE USED FOR CONSTRUCTION				SHARED PATH			
												DRAWN				PROJECT No.			
												JL				S24098			
												DESIGNED				DRAWING No.			
												JL				CC-0101			
												CHECKED				REV			
												BC				A			
												APPROVED							
												BC							
												DATE							
												AHD							
												GDA-20							
												SCALE							
												1:1000							
												AT							
												A1 SIZE							

16/05/2025 4:32:18 PM

5:\BGS\2025\24098 MANNERLING PARK SHARED PATH\100 DRAW\1002 CIVIL\AUTOCAD\SKETCHES\COMMUNITY CONSULTATION\S24098-DWG-CON-0001-0005.DWG

Central Coast Council

Newcastle Office—
Level 3, Suite 2, 426 King St
Newcastle NSW 2300
P / +61 2 4902 3000 E / newcastle@bgeeng.com
bgeeng.com—


BG & E

MANNERLING PARK
SHARED PATH

© BG&E Pty Limited



- LEGEND**
- BOUNDARY
 - PROPOSED CONCRETE PATH
 - PROPOSED BOARDWALK
 - PROPOSED BRIDGE
 - PROPOSED PROPERTY BOUNDARY FENCE
 - EXISTING PATH

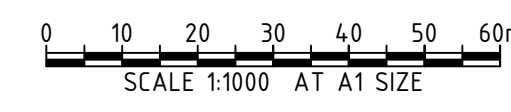

				CLIENT				PROJECT				STATUS				TITLE			
												ISSUED FOR INFORMATION				MANNERING PARK SHARED PATH			
												NOT TO BE USED FOR CONSTRUCTION				PROPOSED ROUTE SHEET 3 OF 4			
												DRAWN JL				PROJECT No. S24098			
												DESIGNED JL				DRAWING No. CC-0102			
												CHECKED BC				REV A			
												APPROVED BC							
												DATUM AHD							
												GRID GDA-20							
												SCALE 1:1000							
												AT A1 SIZE							

Revisions

REV	DATE	DESCRIPTION	RVD
A	-	ISSUED FOR COMMUNITY CONSULTATION	BC

Revisions

REV	DATE	DESCRIPTION	RVD
-----	------	-------------	-----

Central Coast Council

North Arrow

Newcastle Office—
Level 3, Suite 2, 426 King St
Newcastle NSW 2300
P/+61 2 4902 3000 E/newcastle@bgeeng.com
bgeeng.com—

BGE

MANNERING PARK SHARED PATH

Scale
0 10 20 30 40 50 60m
SCALE 1:1000 AT A1 SIZE

5:\BGP\370\253\BGP MANNERING PARK SHARED PATH\30 DRAW\302 CIVIL\AUTOCAD\SKETCHES\COMMUNITY CONSULTATION\S24098-DWG-CON-0001-000.dwg
16/05/2025 4:33:05 PM

© BGE Pty Limited



- LEGEND**
- BOUNDARY
 - PROPOSED CONCRETE PATH
 - PROPOSED BOARDWALK
 - PROPOSED BRIDGE
 - PROPOSED PROPERTY BOUNDARY FENCE
 - EXISTING PATH

PROPOSED SHARED PATH
FINISH TO MERGE
SMOOTHLY TO EXISTING
SHARED PATH AT TALL
TIMBERS ROAD

FINISH CH 3000 000

EXISTING CONCRETE PATH

MAIN STREET

FIRST AVENUE

PROPOSED 3m WIDE
CONCRETE PATH

SHARED PATH
DEFLECTION AROUND
DRAINAGE STRUCTURE


TALL TIMBERS ROAD



TYPICAL AT GRADE CONCRETE
PATH BESIDE ROAD

0 10 20 30 40 50 60m
SCALE 1:1000 AT A1 SIZE

REV	DATE	DESCRIPTION	REV	DATE	DESCRIPTION
A	-	ISSUED FOR COMMUNITY CONSULTATION	BC	-	-
REV	DATE	DESCRIPTION	RVD	REV	DATE
REVISIONS			REVISIONS		

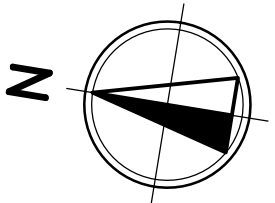


Newcastle Office—
Level 3, Suite 2, 426 King St
Newcastle NSW 2300
P / +61 2 4902 3000 E / newcastle@bgeeng.com
bgeeng.com—




**MANNERING PARK
SHARED PATH**

STATUS			
ISSUED FOR INFORMATION			
DRAWN	DESIGNED	CHECKED	APPROVED
JL	JL	BC	BC
DATUM	GRID	SCALE	AT A1 SIZE
AHD	GDA-20	1:1000	AT A1 SIZE

TITLE		
MANNERING PARK SHARED PATH PROPOSED ROUTE SHEET 4 OF 4		
PROJECT No.	DRAWING No.	REV
S24098	CC-0103	A

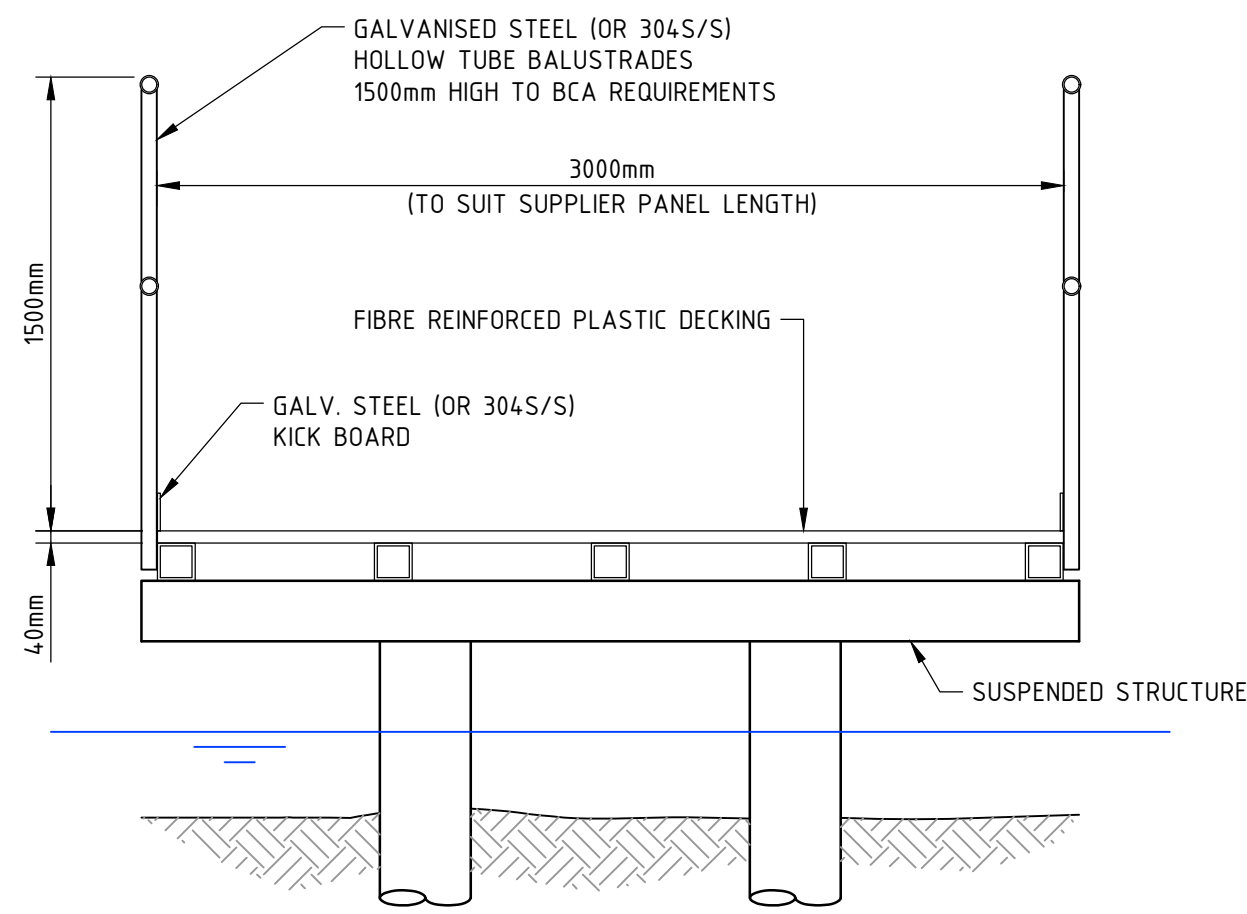


ELEVATED BOARDWALK TYPICAL SECTION
(WATER CROSSING)
NOT TO SCALE

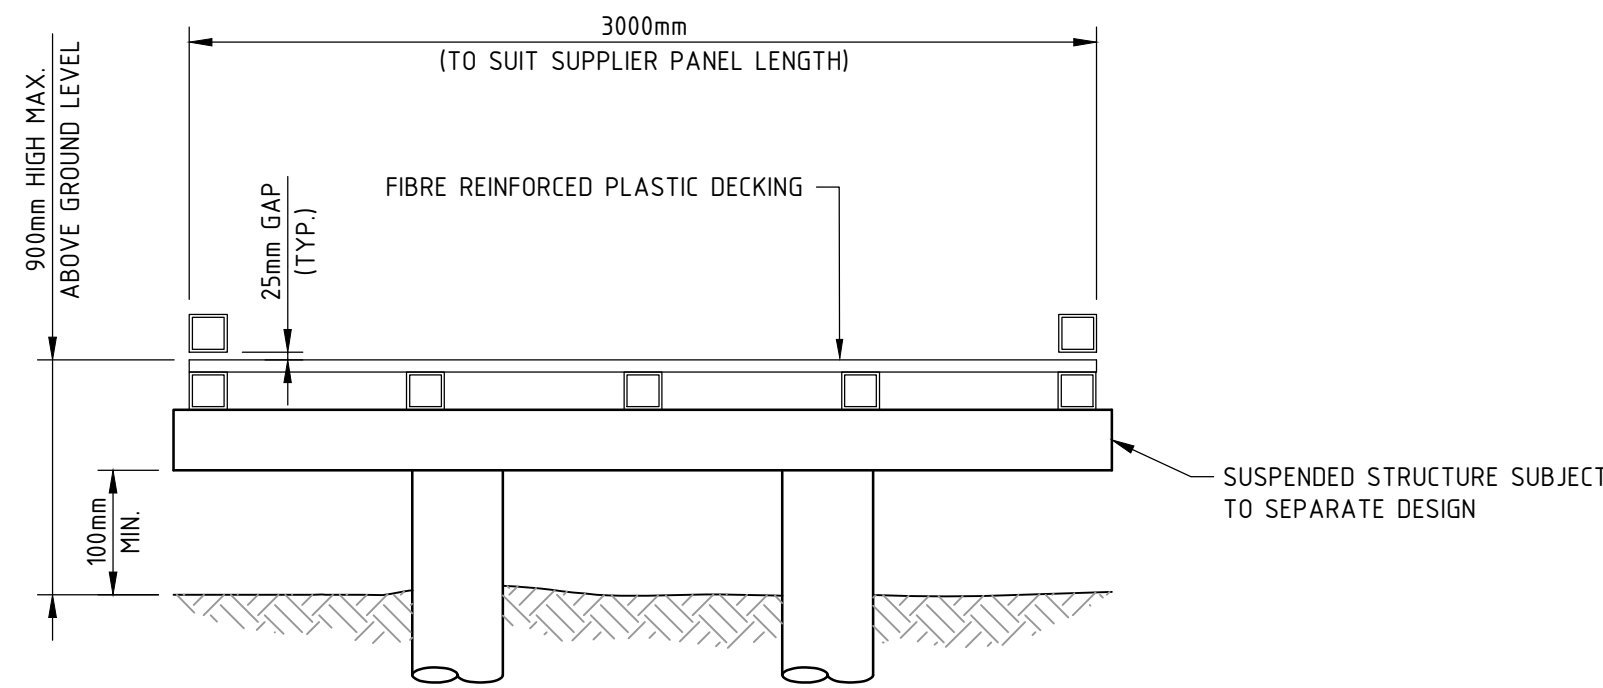


ELEVATED BOARDWALK TYPICAL SECTION
(OVERLAND)
NOT TO SCALE



RENDER OF TYPICAL BRIDGE STRUCTURE
(GRATING OMITTED FOR CLARITY)
NOT TO SCALE

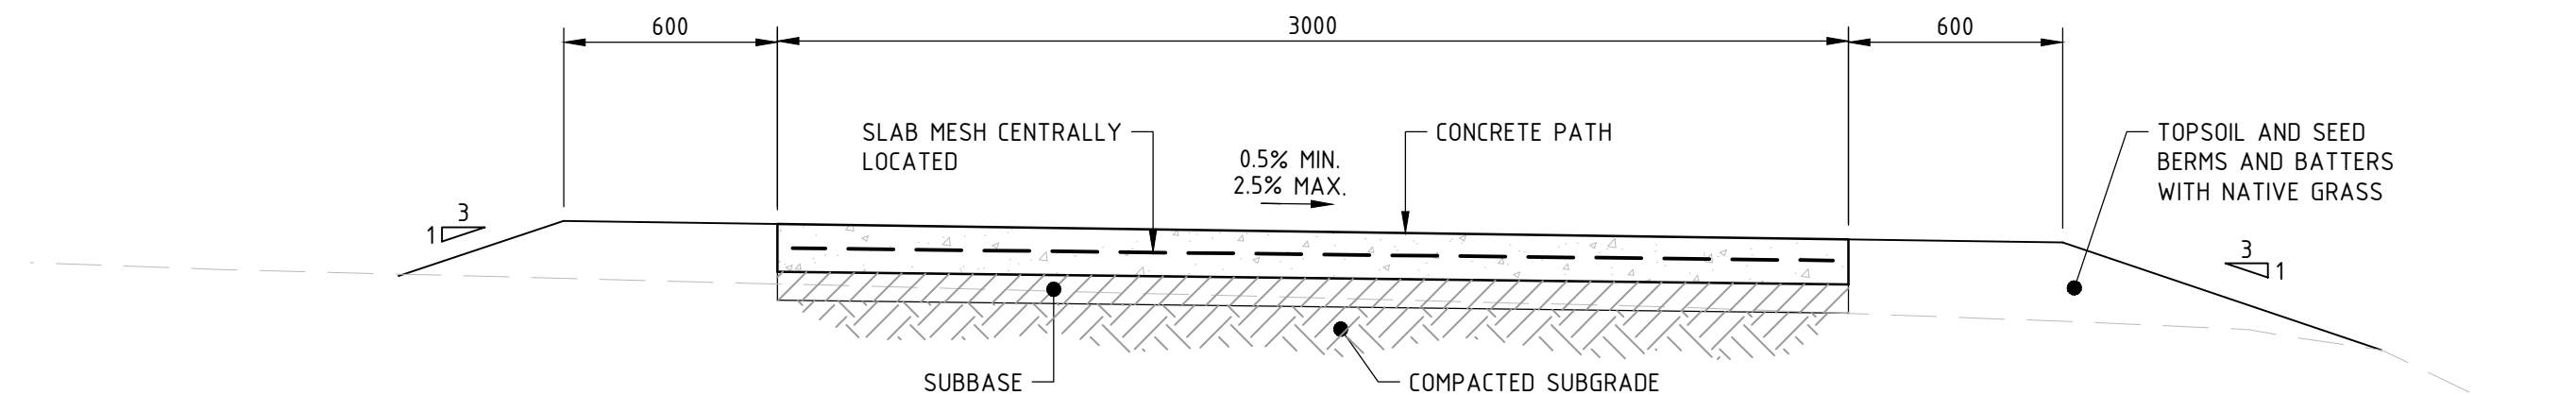

TYPICAL CONCRETE FOOTPATH SECTION
(ON GRADE)
SCALE 1:20

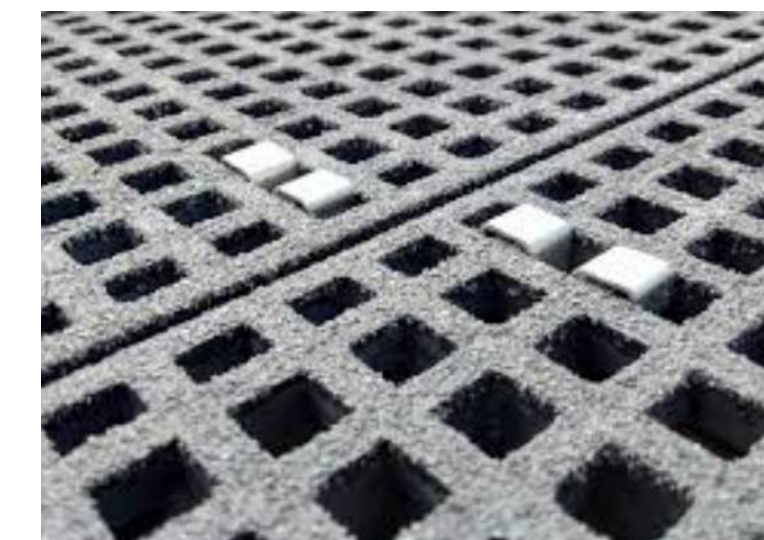

TYPICAL GRATING ON BRIDGE

REV	DATE	DESCRIPTION	RVD	REV	DATE	DESCRIPTION	RVD
REVISIONS				REVISIONS			



Newcastle Office—
Level 3, Suite 2, 426 King St
Newcastle NSW 2300
P / +61 2 4902 3000 E / newcastle@bgeeng.com
bgeeng.com—

**MANNERING PARK
SHARED PATH**

STATUS			
CONCEPT DESIGN NOT TO BE USED FOR CONSTRUCTION			
DRAWN JL	DESIGNED JL	CHECKED BC	APPROVED BC
DATUM AHD	GRID GDA-20	SCALE AS SHOWN	AT A1 SIZE

TITLE		
TYPICAL SECTIONS SHEET 1		
PROJECT No. S24098	DRAWING No. C-0020	REV. B